
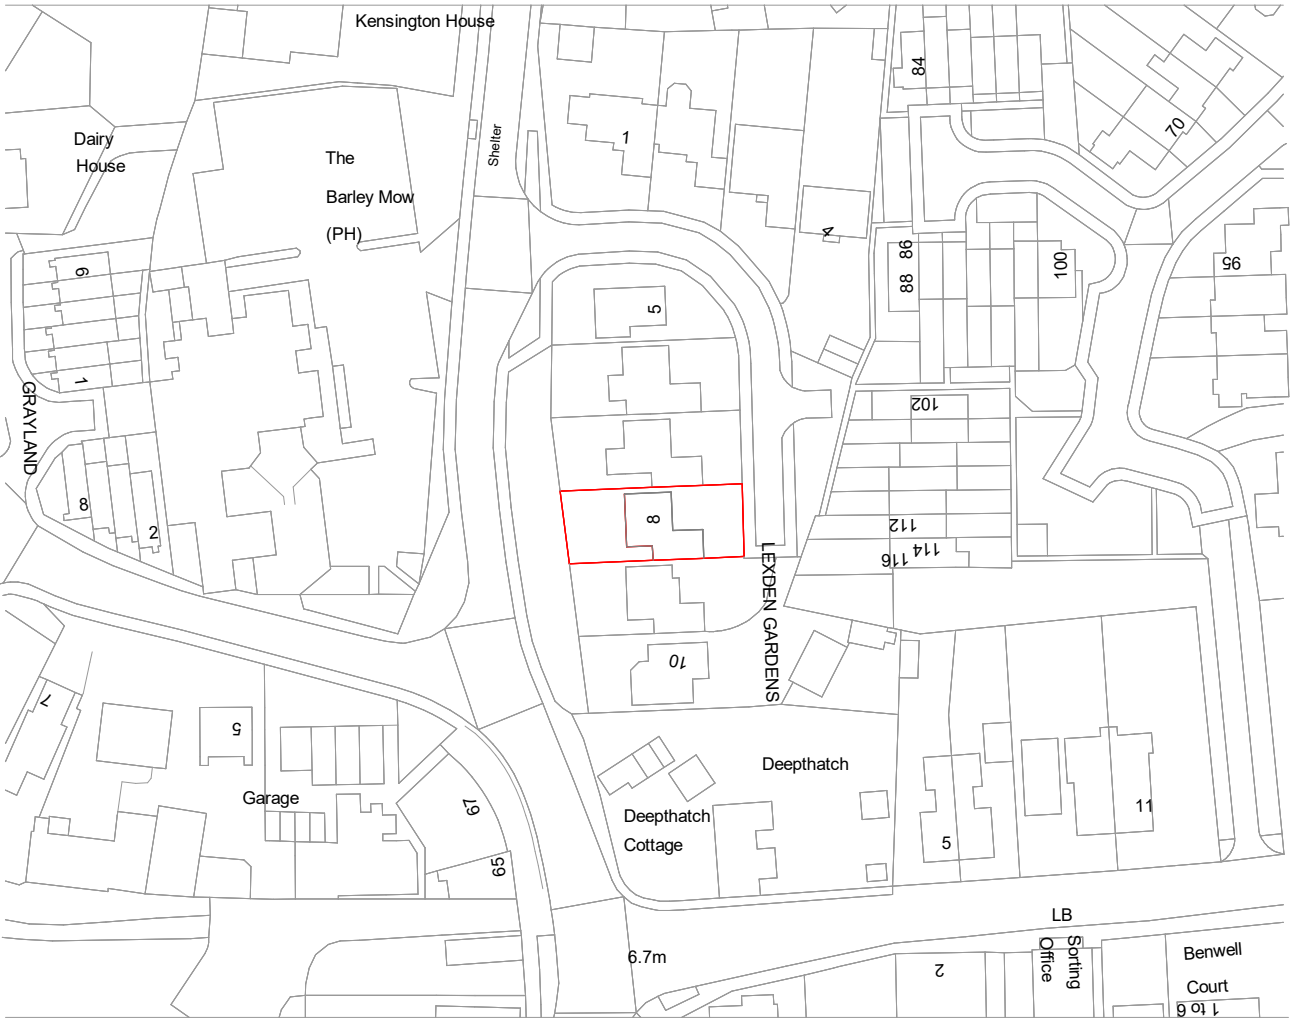
 
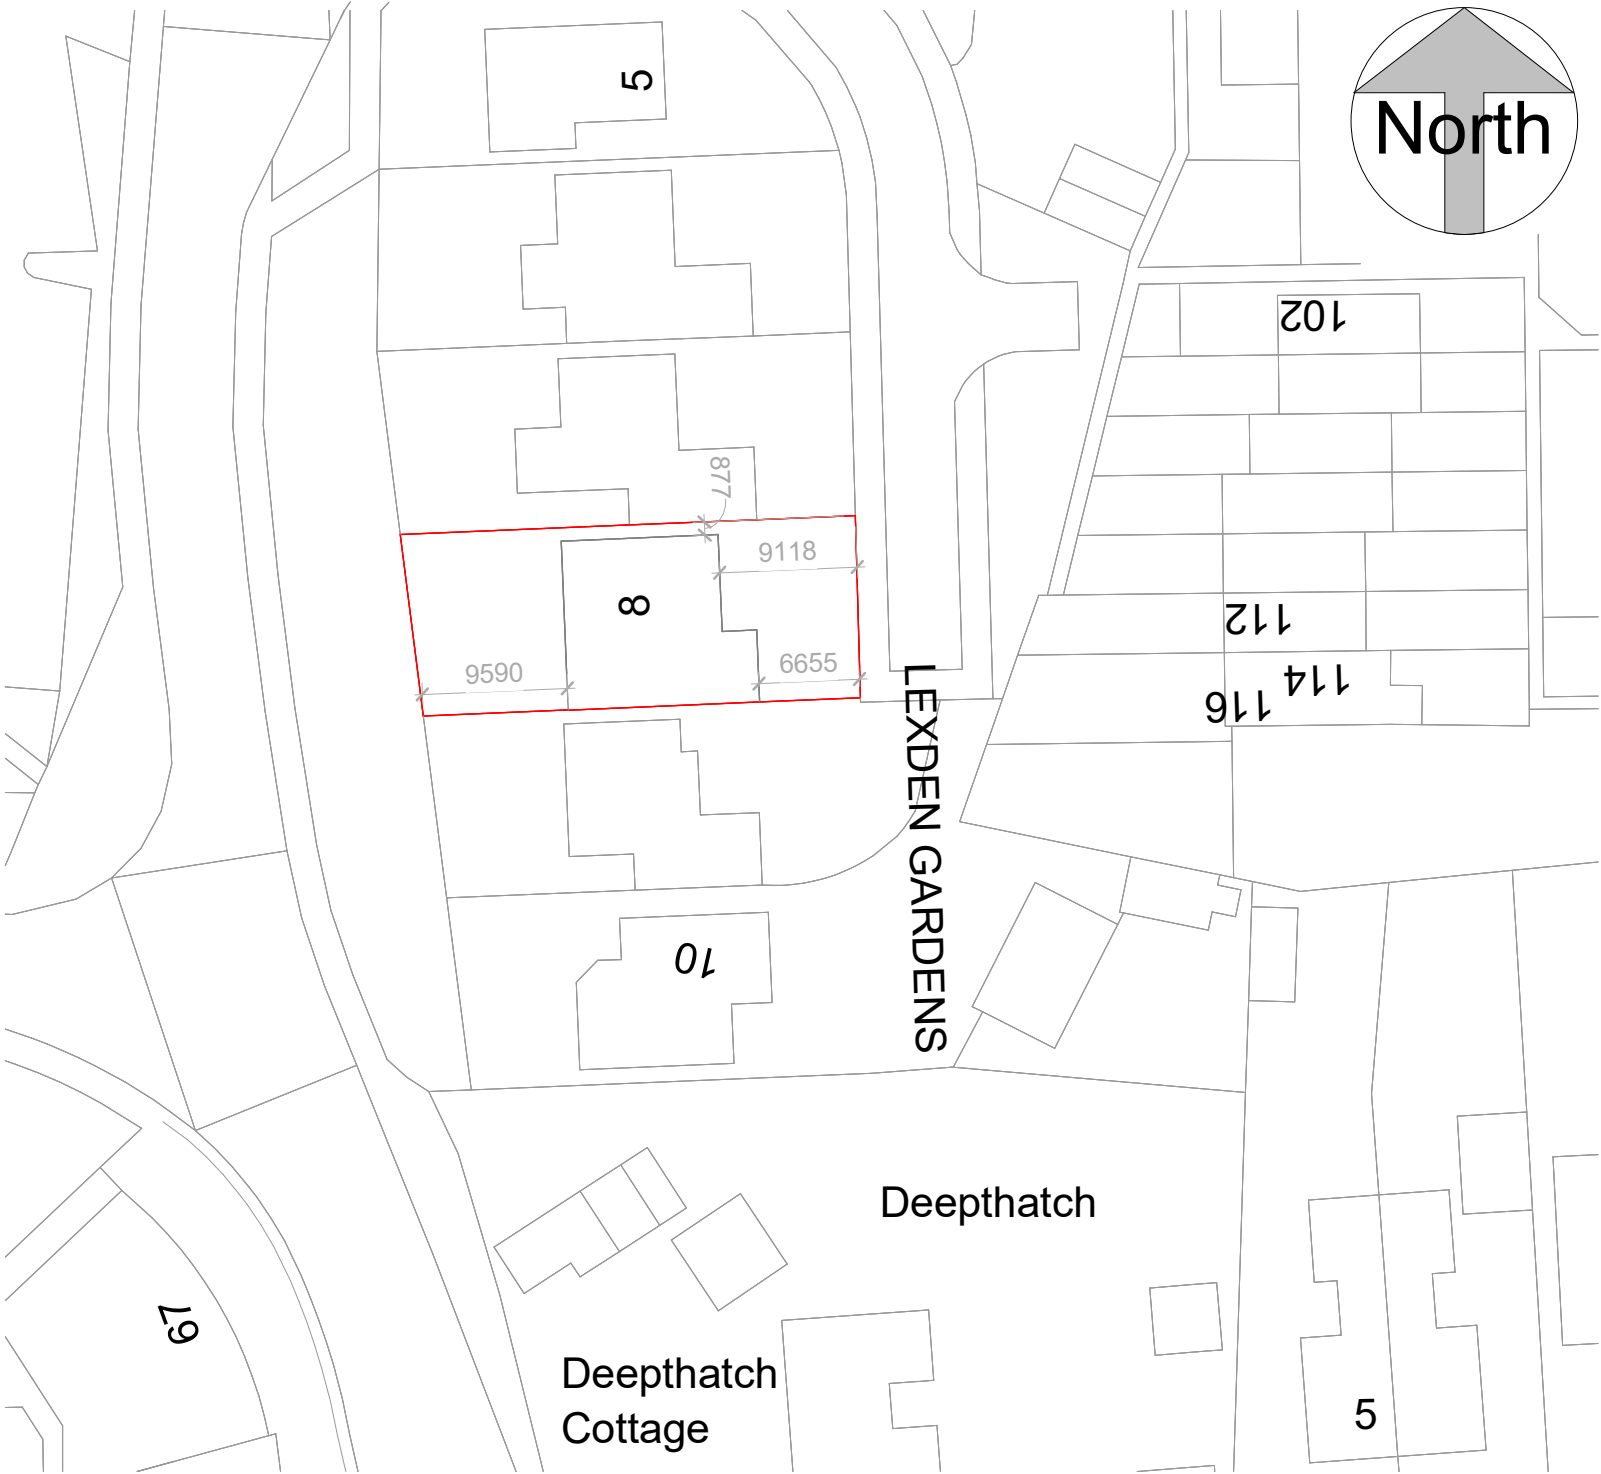


Location Plan

1:1250

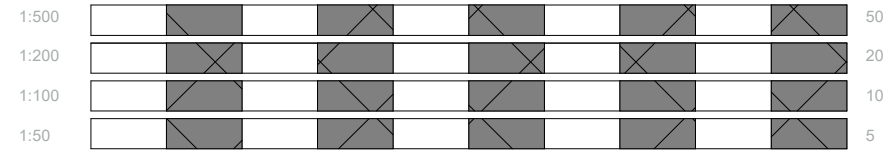

Block Plan

1:500

ReQuestAPlan
Map number: TQRQM22193110229855
Title: 8 Lexden Garden PO11 OQP
Map Produced for: Parkers Design
© Crown copyright and database rights 2022 OS 100042766



All measurement to be checked on site prior to any commenment
(C) Copyright of Parkers Design (Southern) Limited. Any reproduction of these drawings will require written authority from the copyright owner.

Parkers Design Limited - The Studio @ 90, PO9 2PR

www.pexd.co.uk - info@parkersdesign.com - 07776 008822

PROJECT
8 Lexden Gardens PO11 OQP

SHEET
Site Plan

CLIENT			
Birch			
Date	Issue Date	Scale (@ A3)	As indicated
Drawn by	SW	DRAWING NUMBER	REV
Checked by	SR	P 3 v2	