



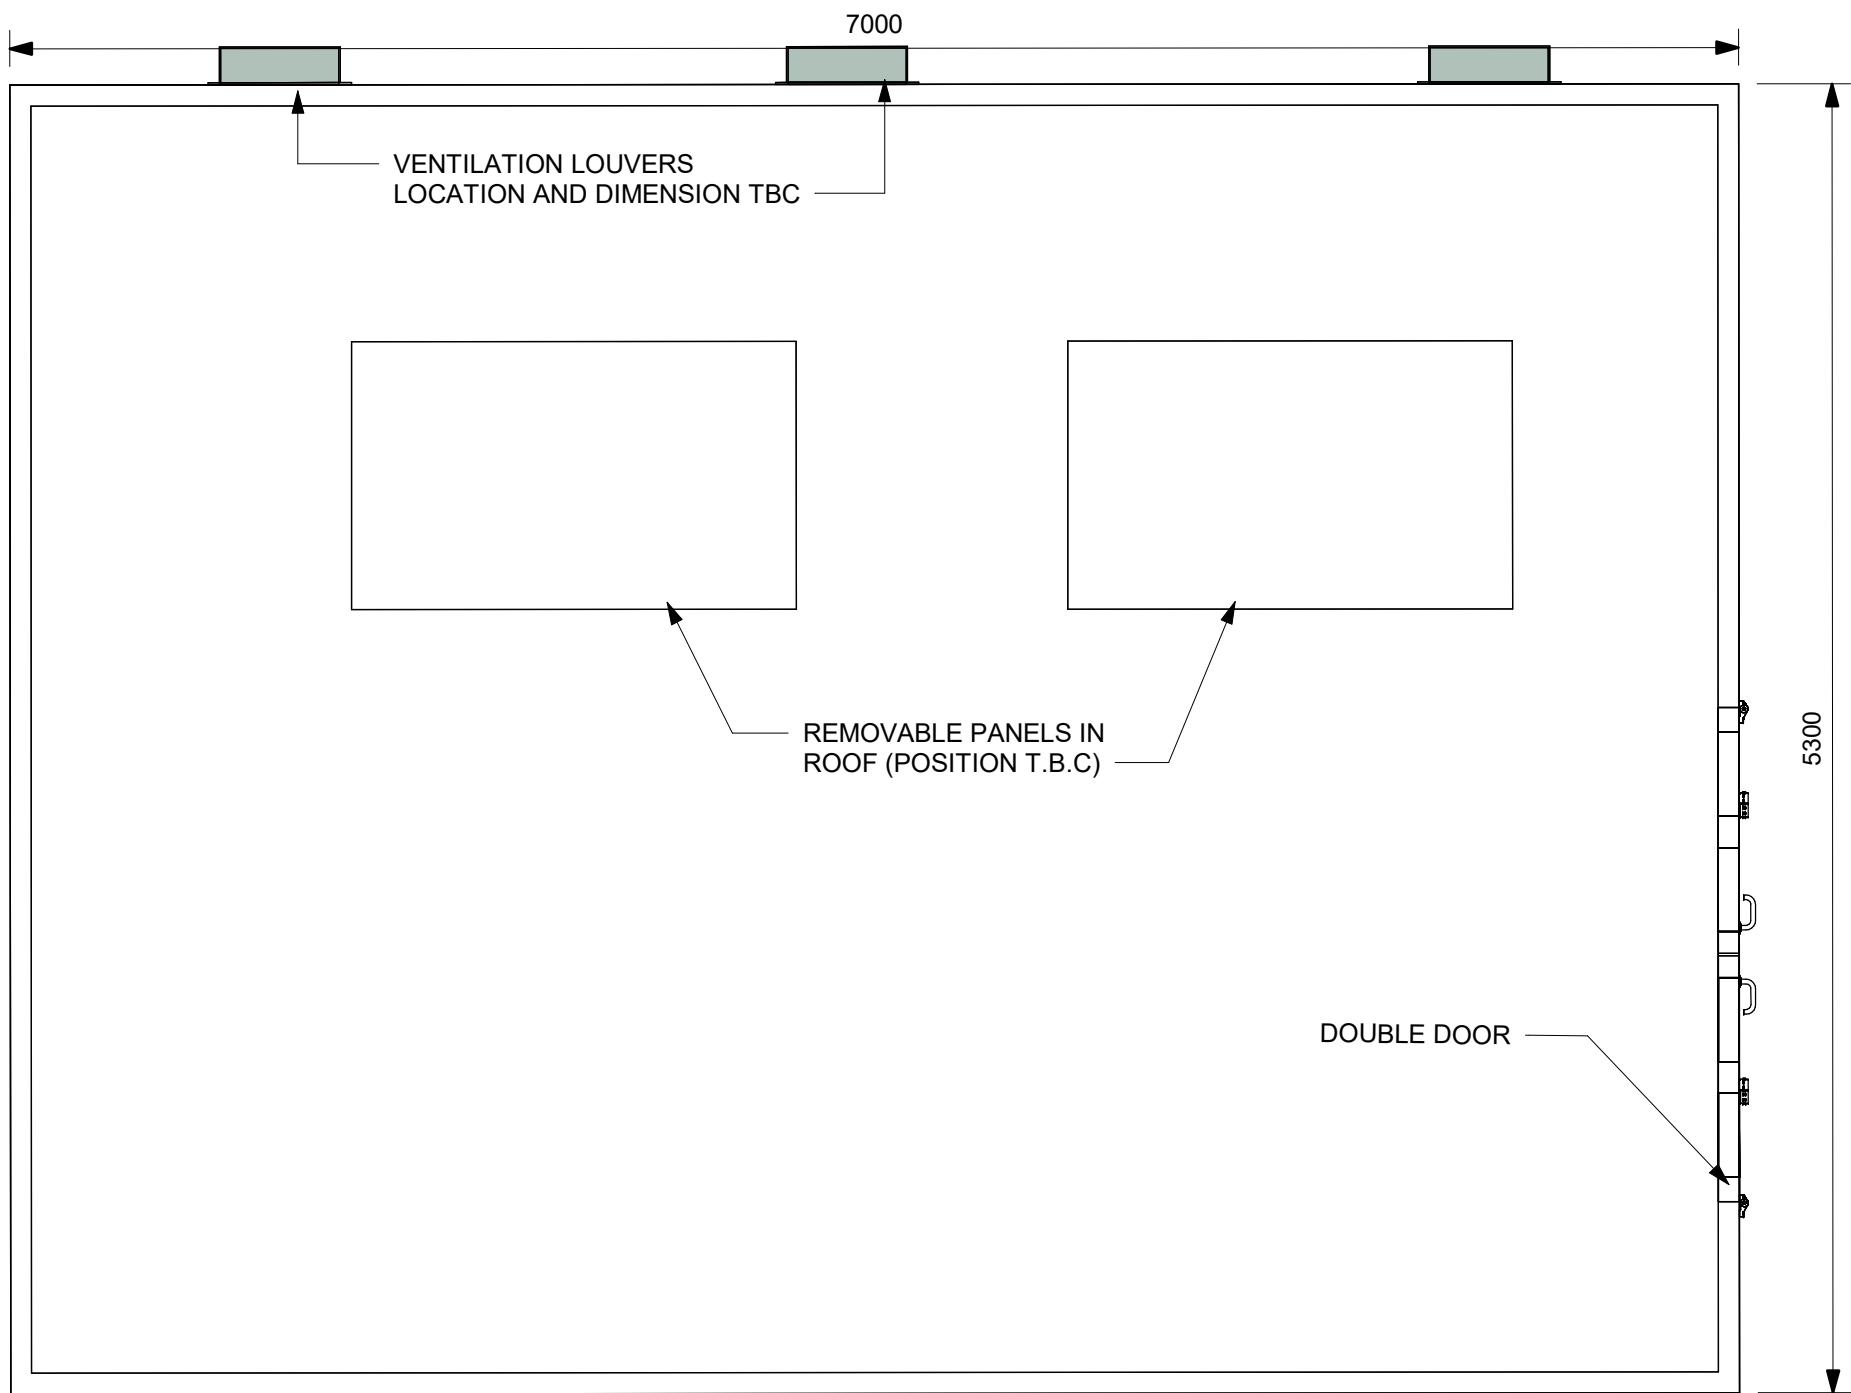


PLAN

SCALE 1:30

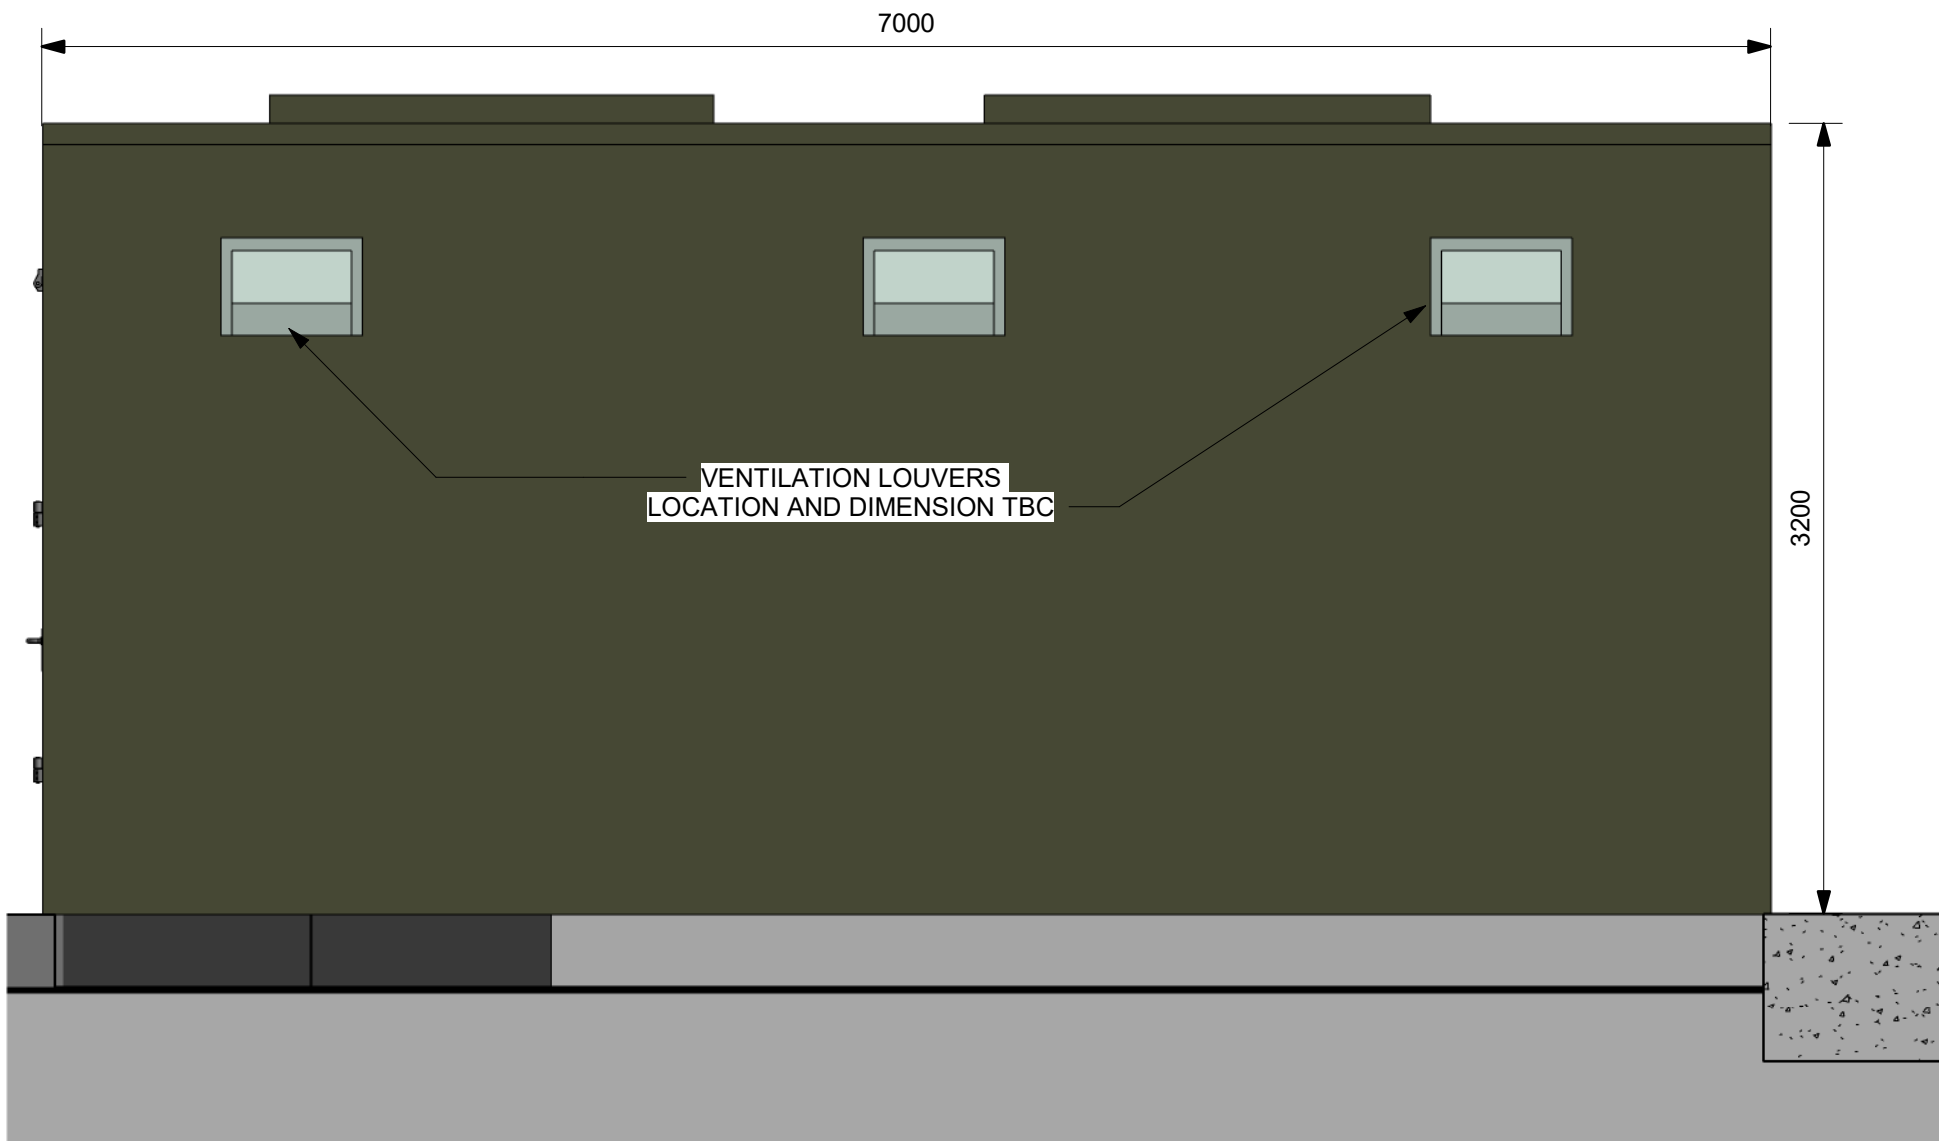


EAST VIEW

SCALE 1:30

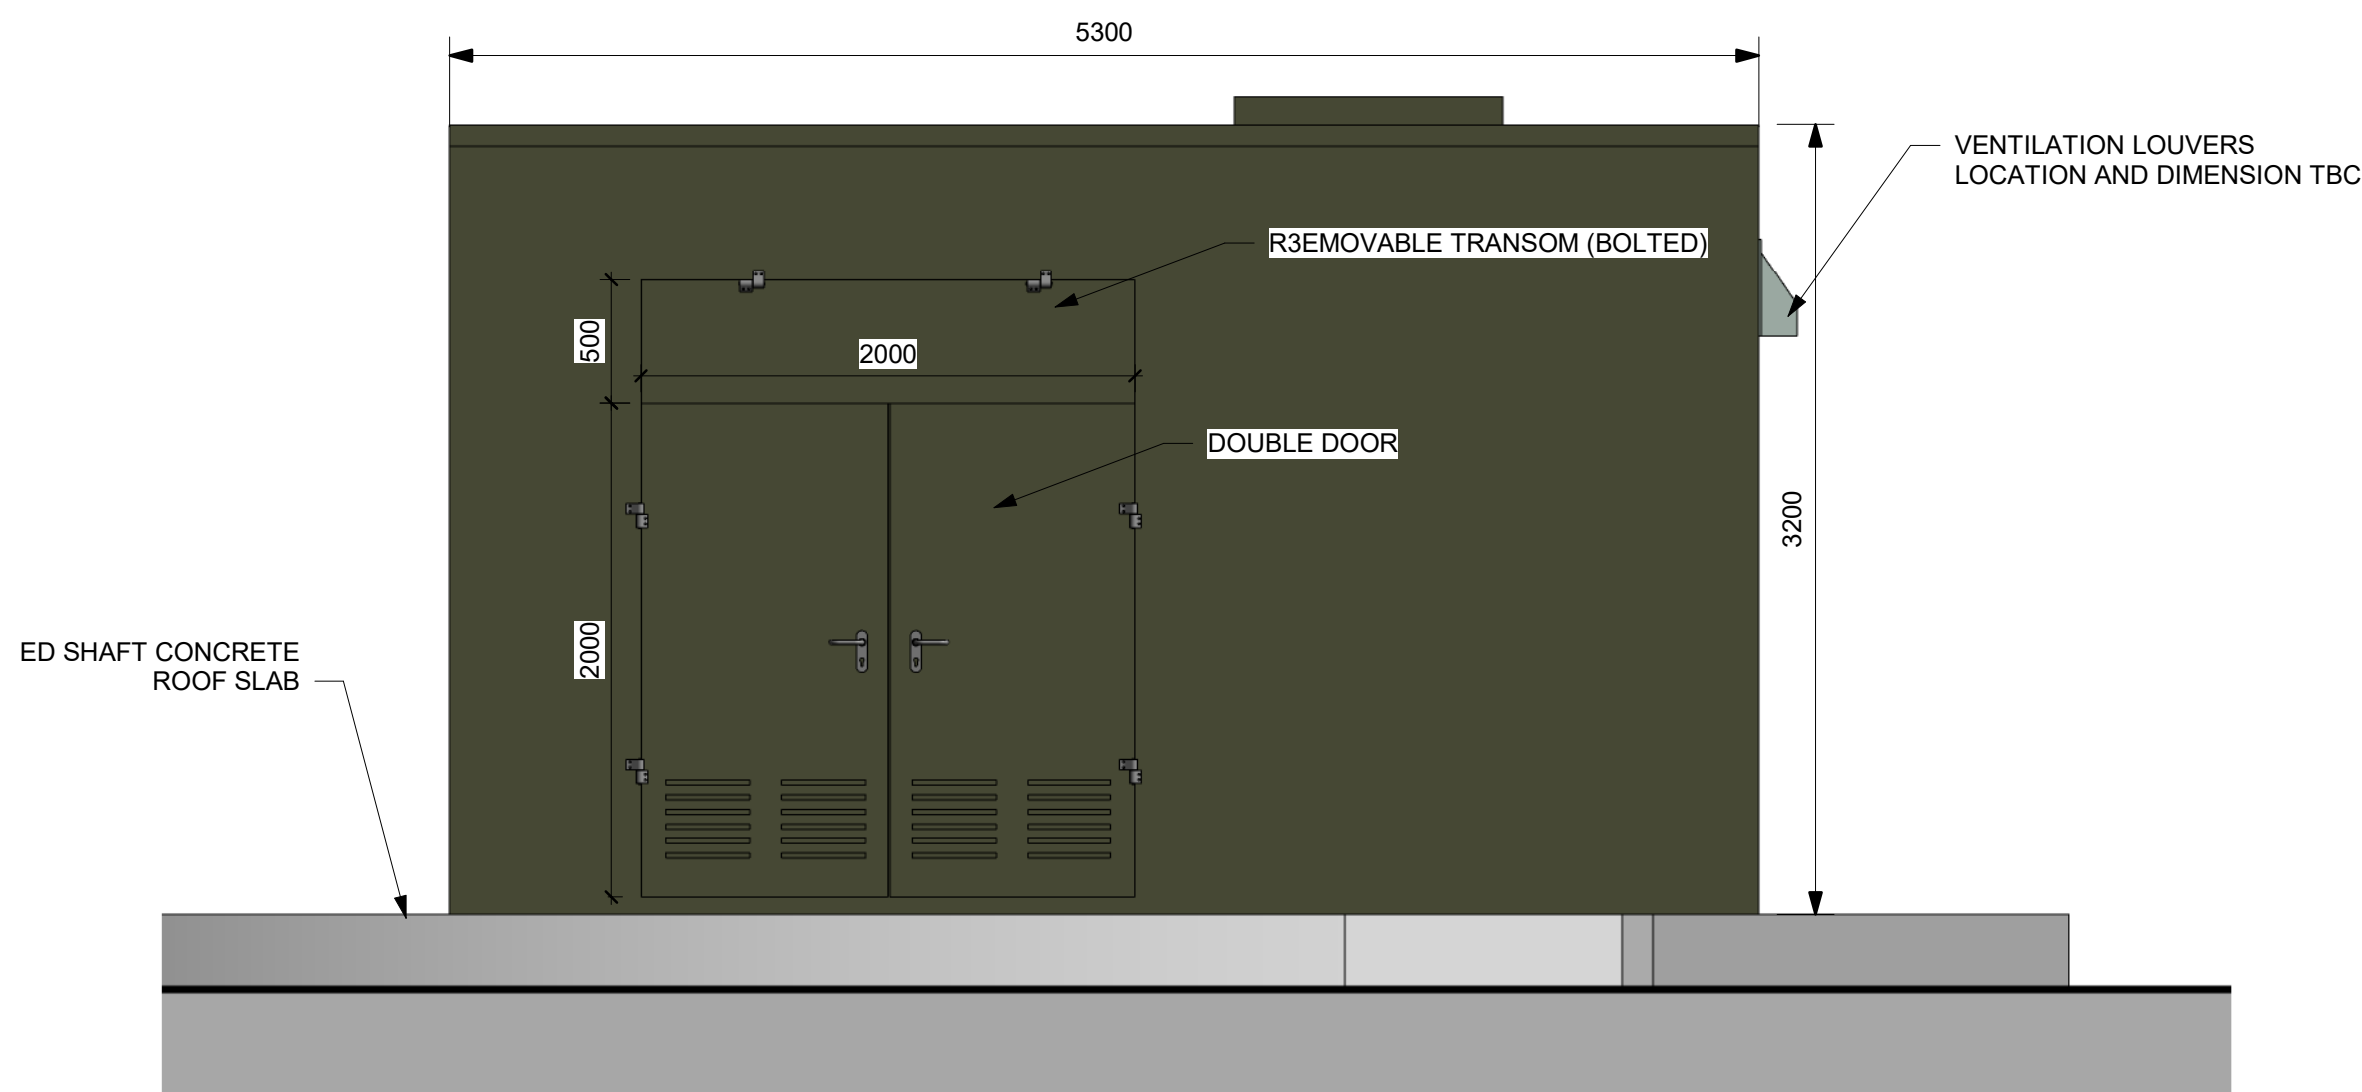


NORTH VIEW

SCALE 1:30

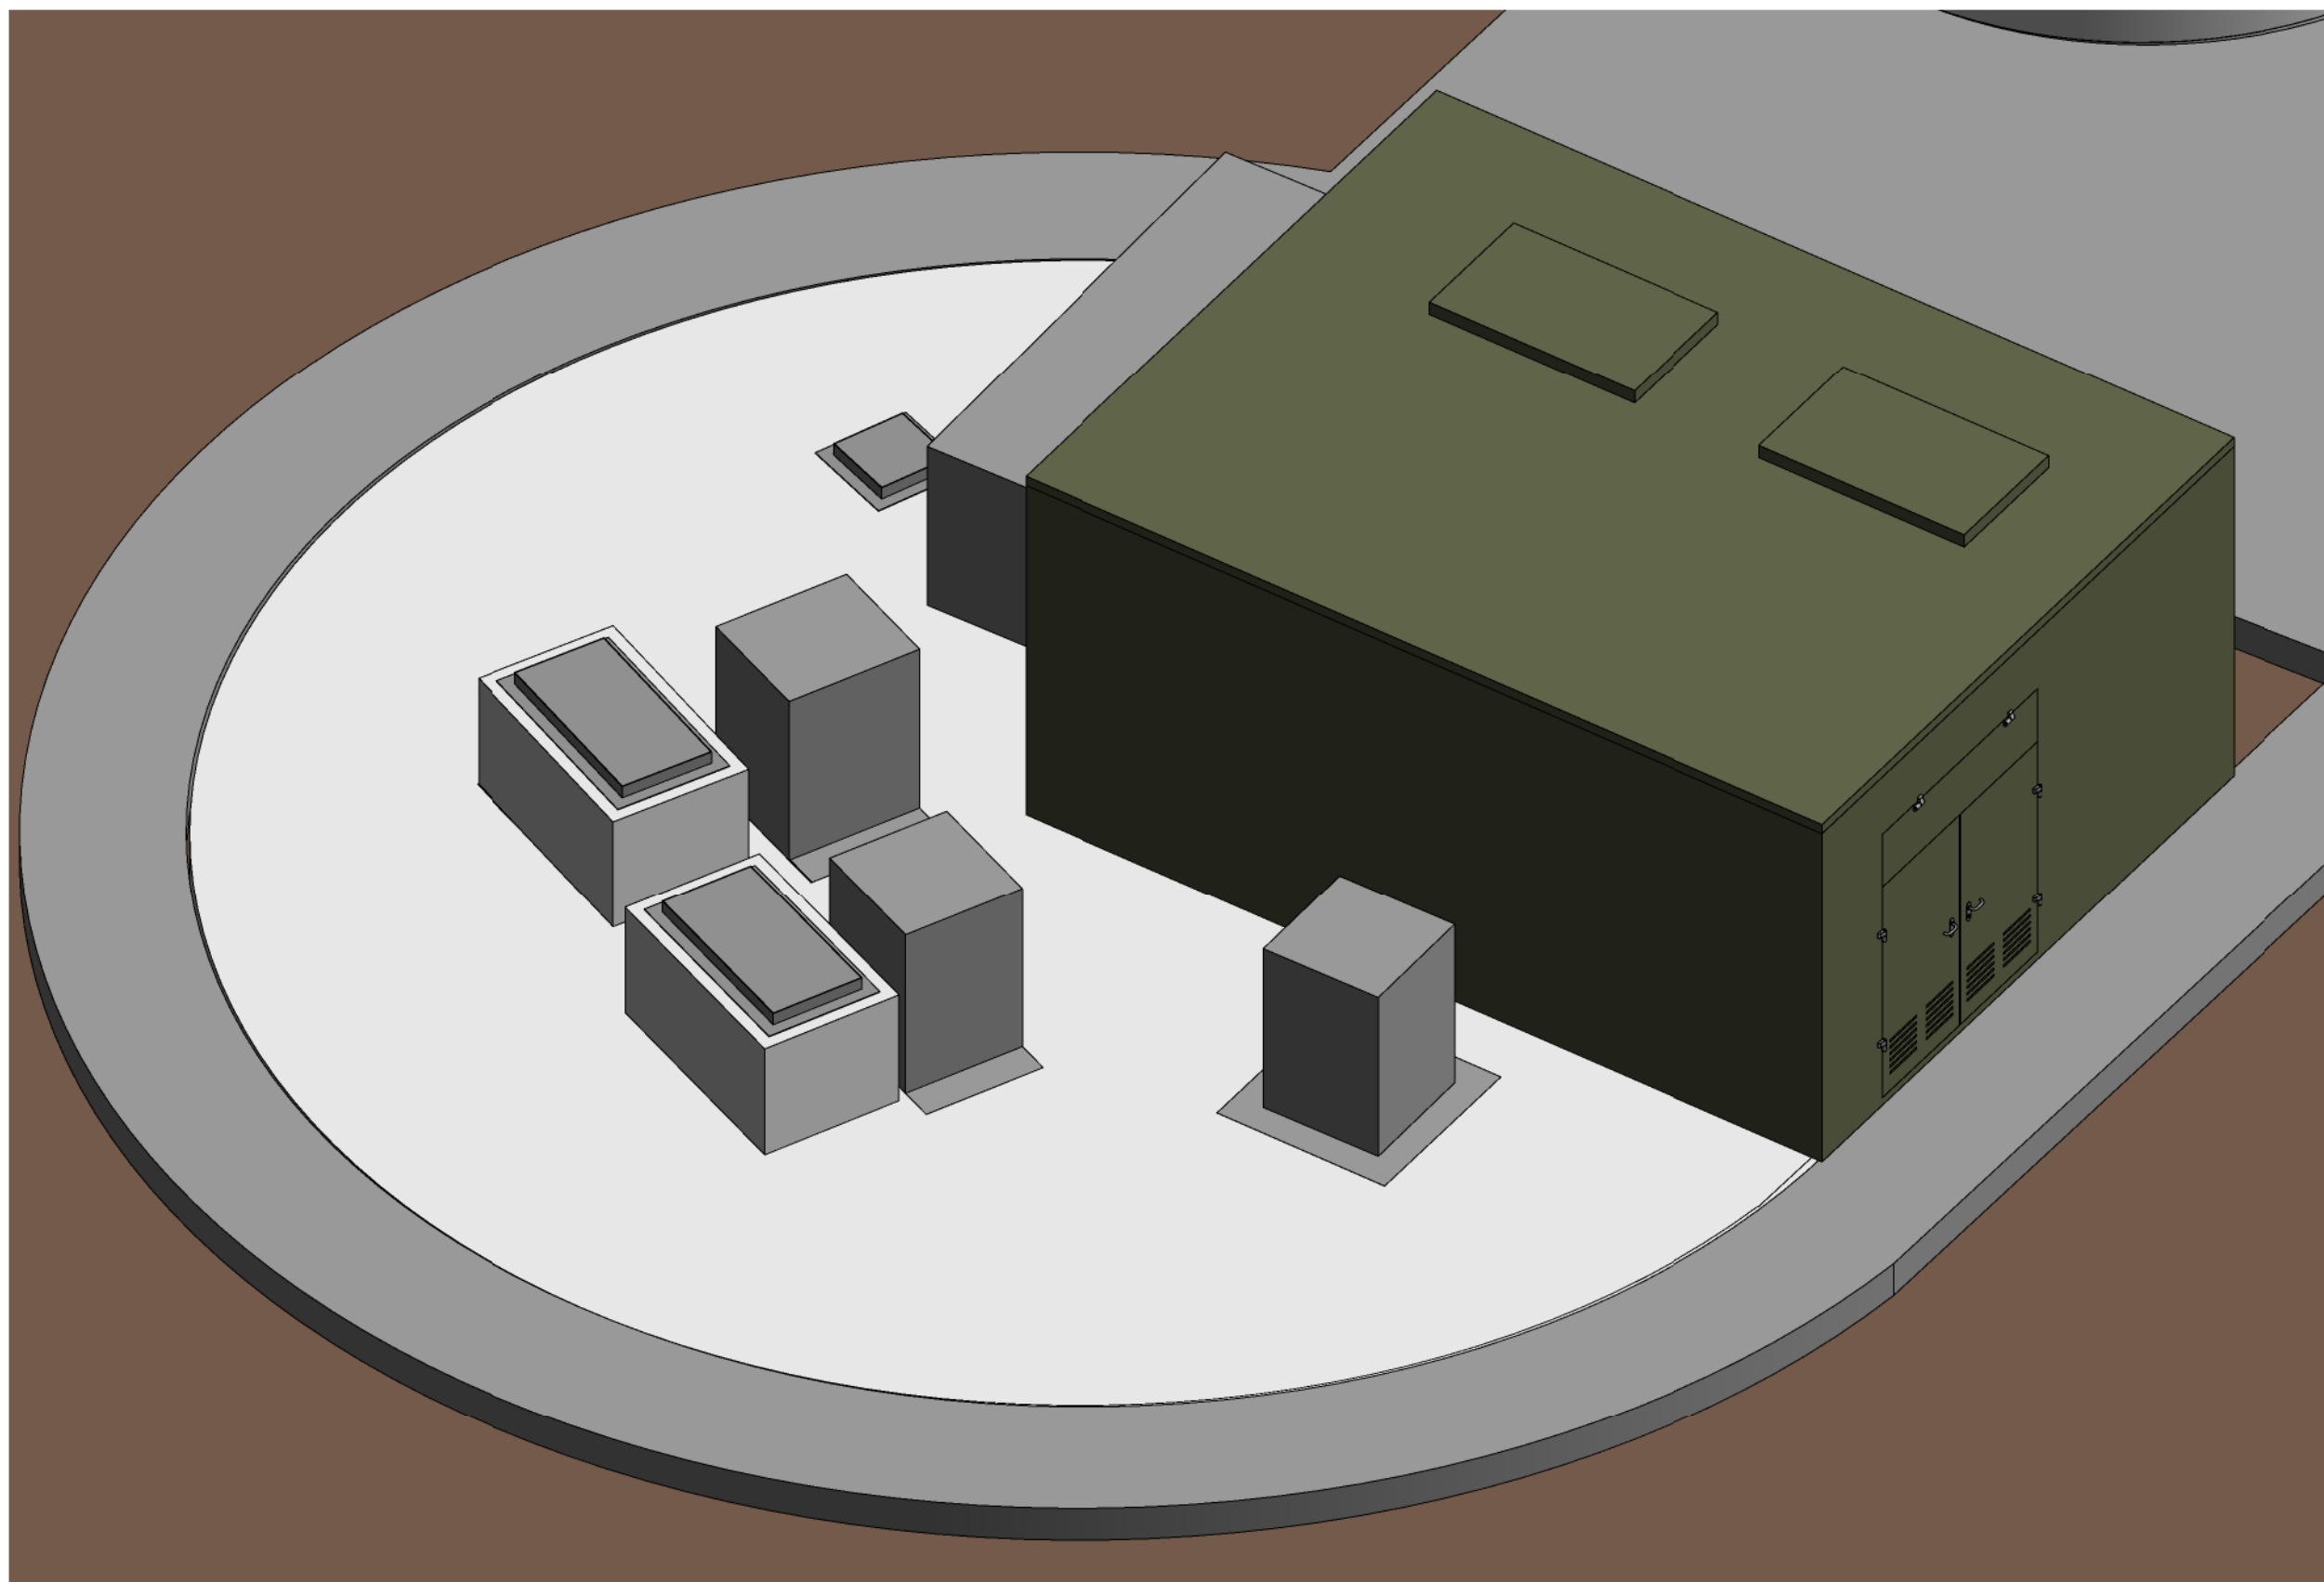

ISOMETRIC VIEW

SCALE 1:50

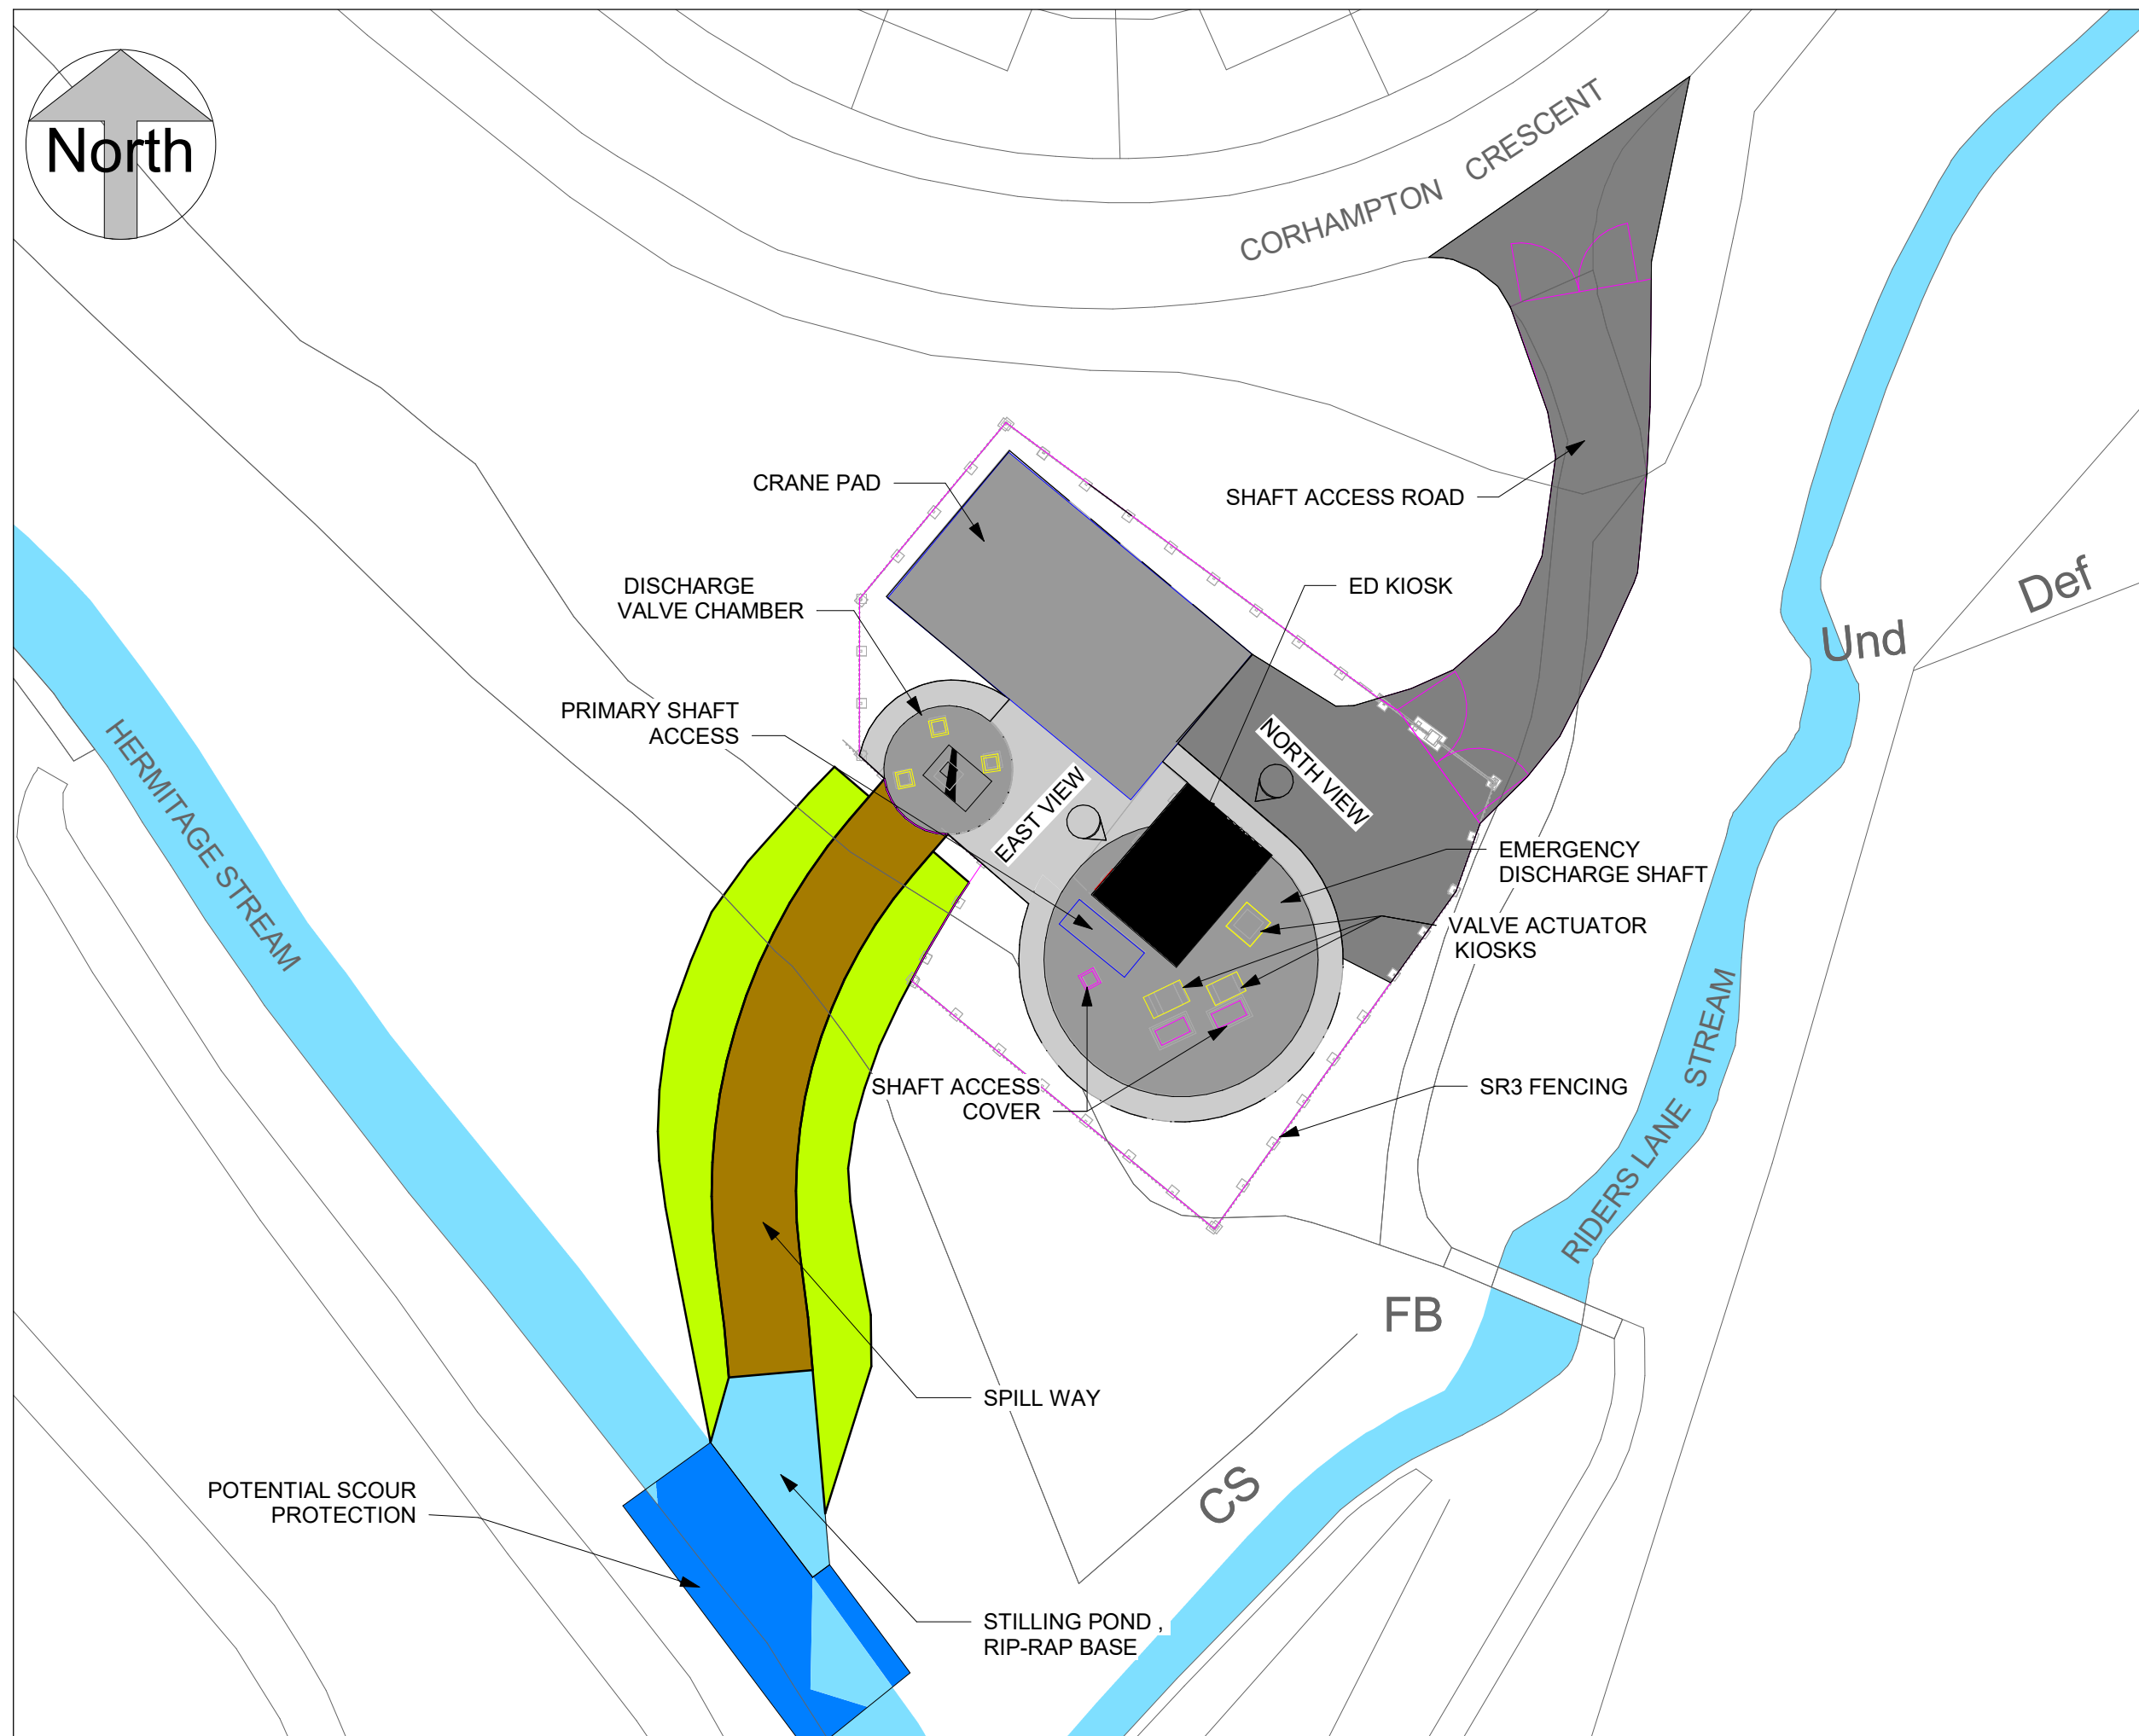

PLAN OVERVIEW


SCALE 1:250

Reproduced by permission of Ordnance Survey on behalf of HMSO.
© Crown copyright and database right 2024. All rights reserved.
Ordnance Survey Licence Number 100018036

NOTES:

1. ALL LEVELS ARE DEFINED IN METERS ABOVE ORDNANCE DATUM
2. KIOSK EXTERNAL COLOUR: RAL 6003
3. KIOSK WALL AND DOOR MATERIAL: GLASS REINFORCED PLASTIC (GRP)
4. FOR ED SHAFT AND DISCHARGE CHAMBER GA DRAWING SEE HTR-WAB-PI-ED-DR-T-0004
5. FOR ED PERMANENT SITE PLAN DRAWING SEE HTR-WAB-PI-ED-DR-T-0002
6. SITE BOUNDARY WILL BE SR3 FENCING AROUND THE PERIMETER

ALL DIMENSIONS ARE IN MILLIMETRES
UNLESS OTHERWISE STATED

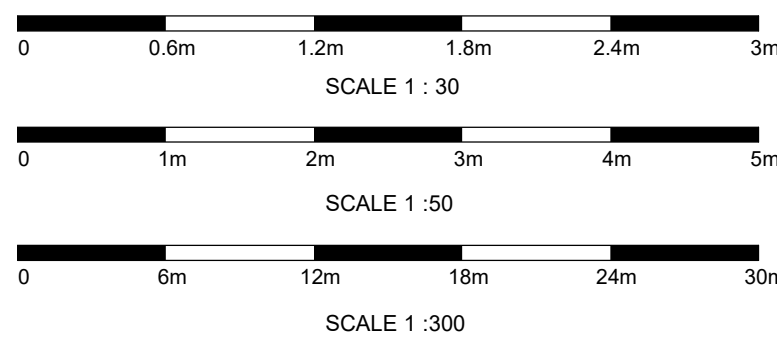

Rev	By	Chk	App	Description	Date
P01	A4	BP	JT	BP	20/05/24



Drawing Suitability:	Status:
APPROVED FOR DETAILED DESIGN	A4

Contractors Drawing Number:
HTR-WAB-PI-ED-DR-T-0003

Telephone: Havant (023) 9249 9888 Fax: Havant (023) 9245 3632 Website: www.portsmouthwater.co.uk Registered Office: PO Box 8 West Street Havant Hampshire PO9 1LG REGISTERED IN ENGLAND No. 2536455	
---	--

Date:	Scale:	Sheet:	Sheet Size:
20/05/24	AS SHOWN	01 OF 01	A1

Project Title:
HAVANT THICKET RESERVOIR

Drawing Title:
BEDHAMPTON TO HTR PIPELINE ED KIOSK ELEVATIONS

Portsmouth Water Drawing Number :	Rev:
	P01