

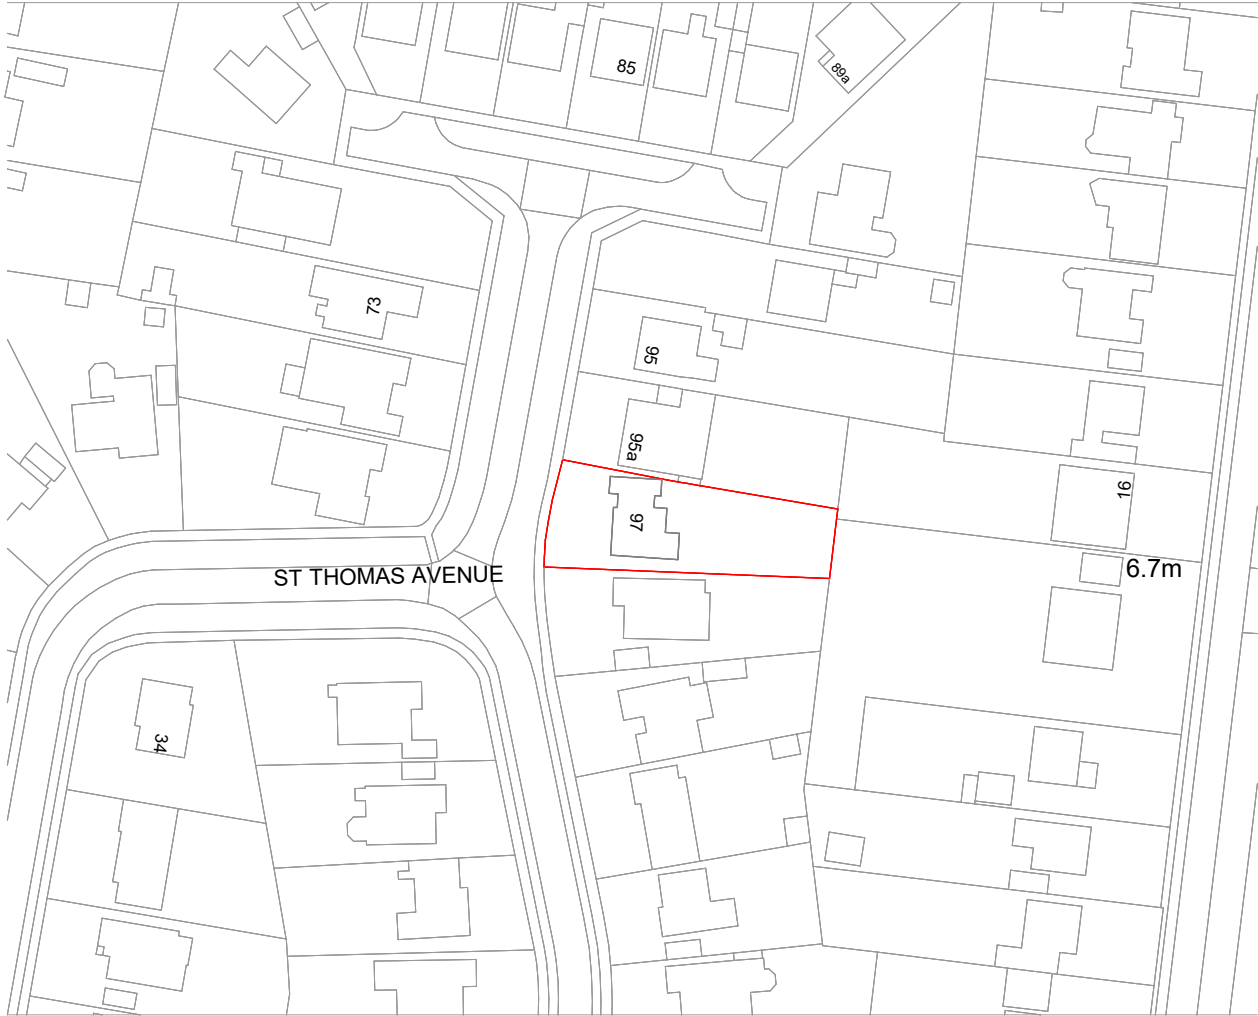


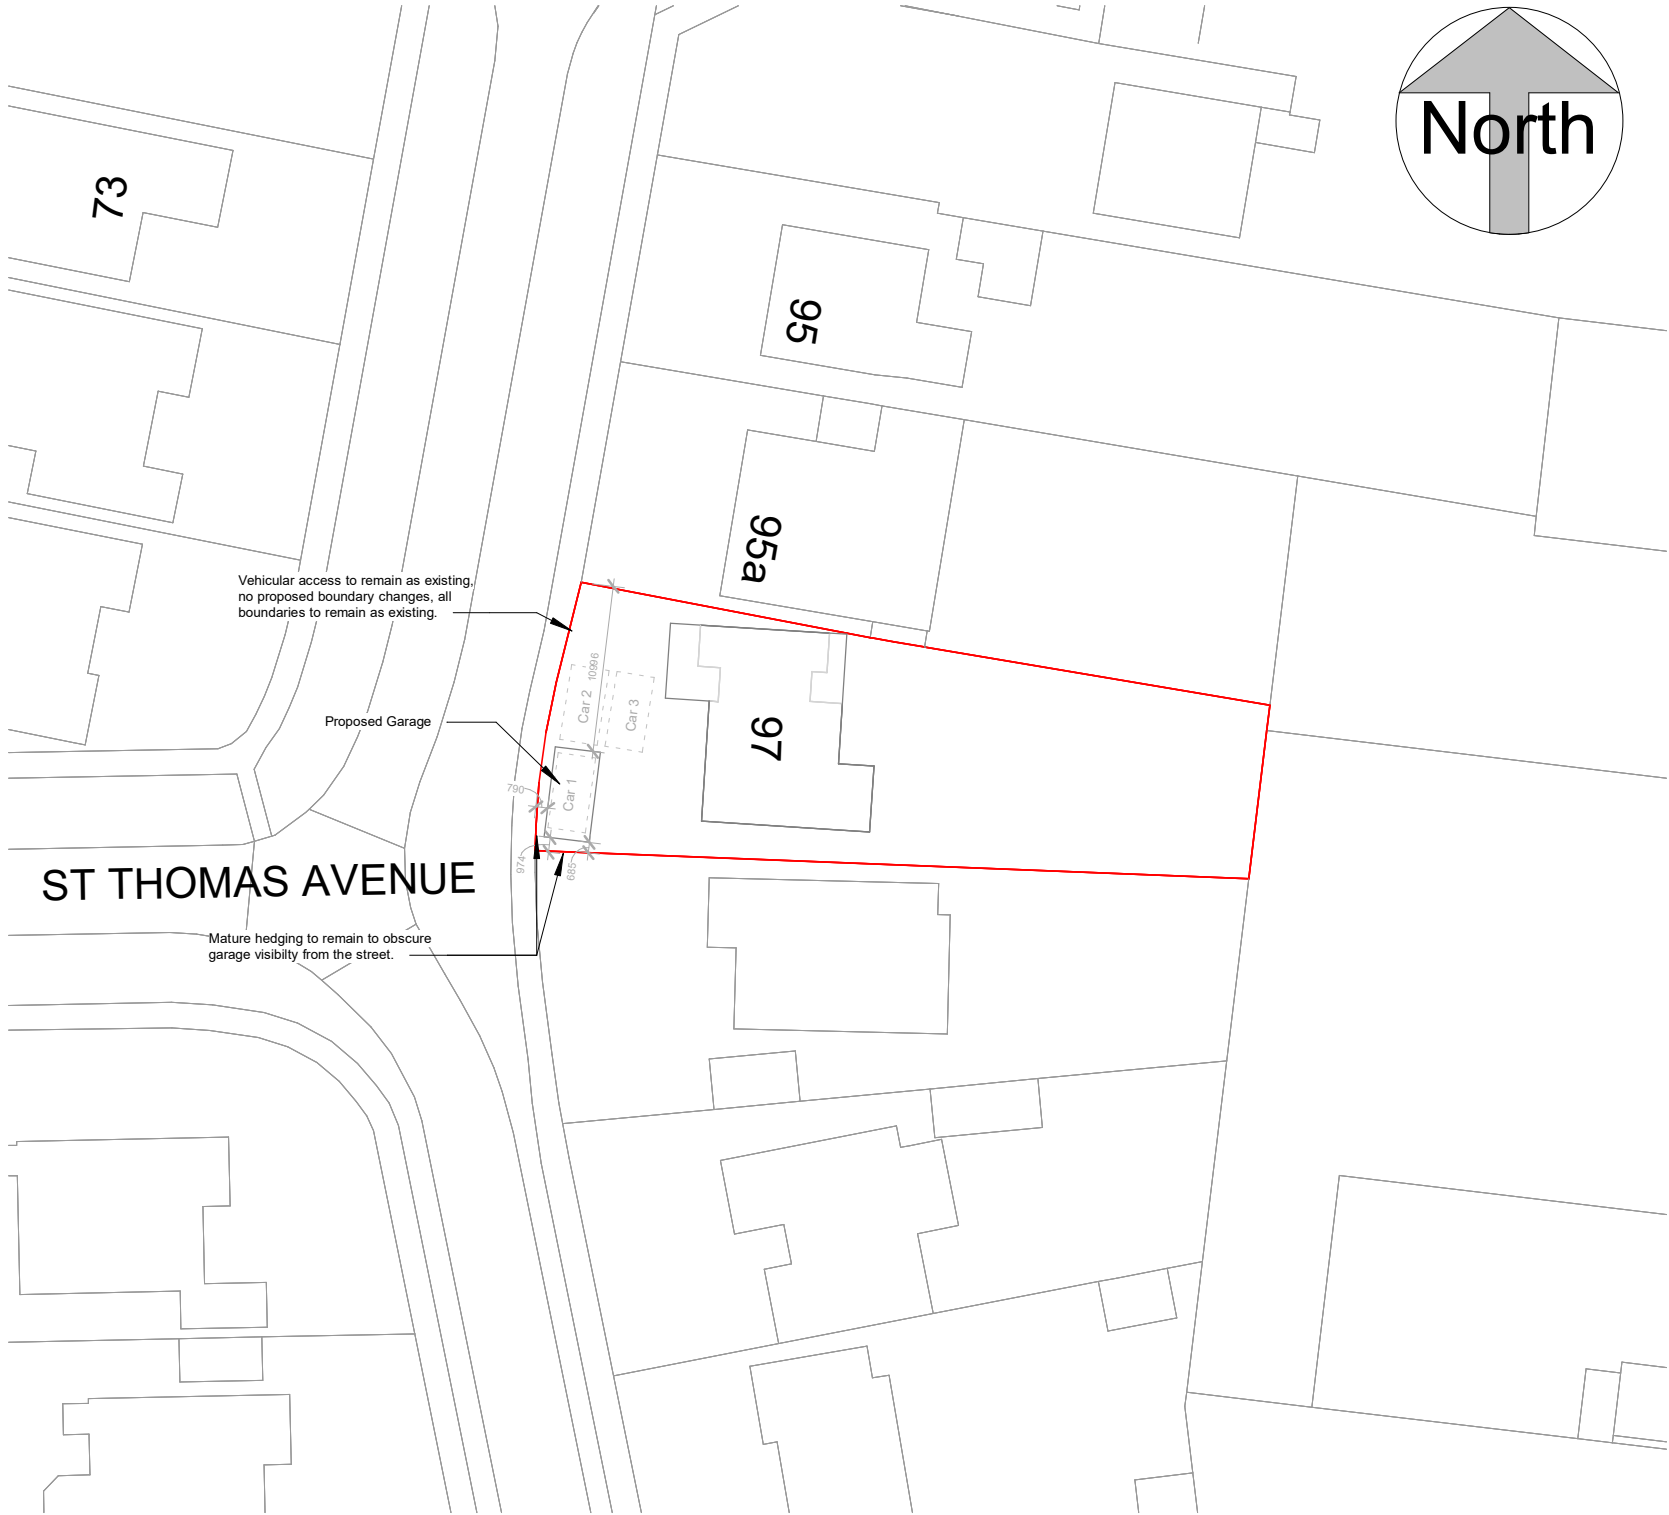


Location Plan

1:1250

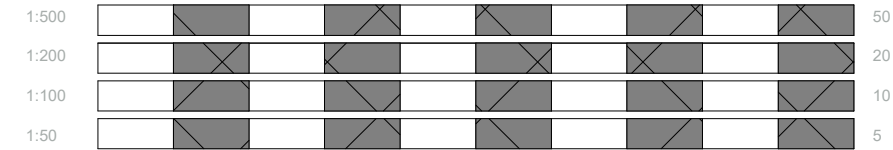

Block Plan

1:500

 

ReRequestAPlan
Map number: TQRQM22265145912952
Title: 97 ST. THOMAS AVENUE, HAYLING ISLAND, PO11 0EU
Map Produced for: Parkers Design
© Crown copyright and database rights 2022 OS 100042766



All measurement to be checked on site prior to any comment
(C) Copyright of Parkers Design (Southern) Limited. Any reproduction of these drawings will require written authority from the copyright owner.

Parkers Design Limited - The Studio @ 90, PO9 2PR
www.pexd.co.uk - info@parkersdesign.com - 07776 008822

PROJECT		CLIENT		
97 St. Thomas Avenue PO11 0EU		Tierney		
SHEET		Date	Issue Date	Scale (@ A3)
Site Plan		SW	SR	As indicated
		Drawn by	DRAWING NUMBER	REV
		Checked by	P 3 v2	