


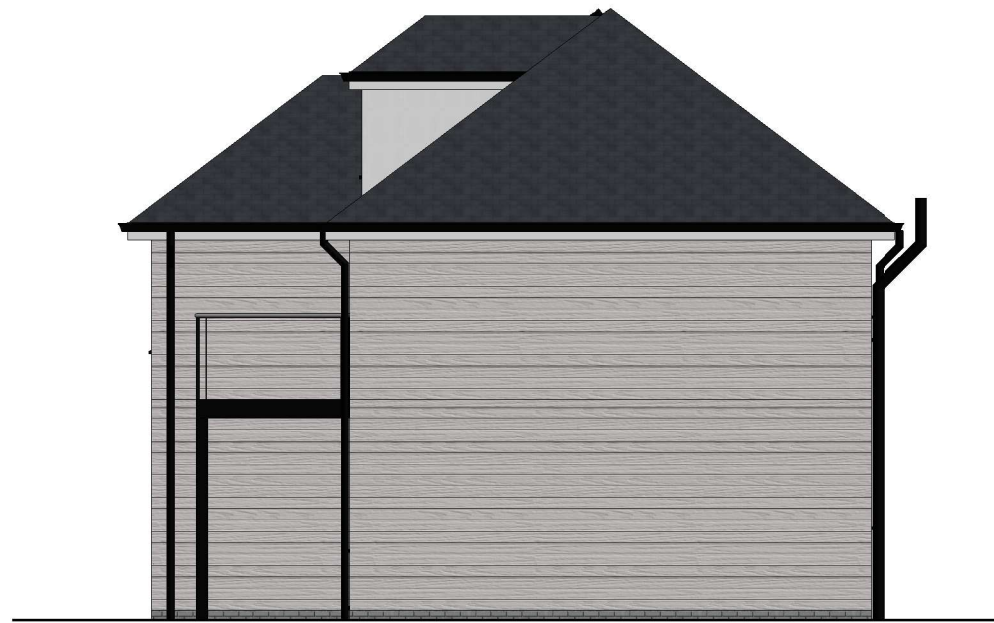

1 East Elevation
1 : 100




2 North Elevation
1 : 100



3 South Elevation
1 : 100



4 West Elevation
1 : 100

 

VISUAL SCALE 1:100 @ A3

IJ Murray
Associates Ltd
www.ijma.co.uk



IJ Murray Associates
Ltd
200 Seafront
Hayling Island
Hampshire
PO11 9HR
Phone 07779 246915
e-mail ian@ijma.co.uk

These drawings are for planning and, if specified, building regulation purposes only and are not for construction. All dimensions should be checked on site before work commences

These drawings are the property of IJ Murray Associates Ltd and should not be reproduced or used in any way without the permission of a Director of IJ Murray Associates Ltd

Mr and Mrs Neal
318 Sea Front HI
Proposed V5

Elevations

Project number	Project Number	A113
Date	Issue Date	
Drawn by	Author	
Paper size	A3 (Print 100% no borders)	Scale
		1 : 100