


Proposed Elevations



East Elevation

North Elevation

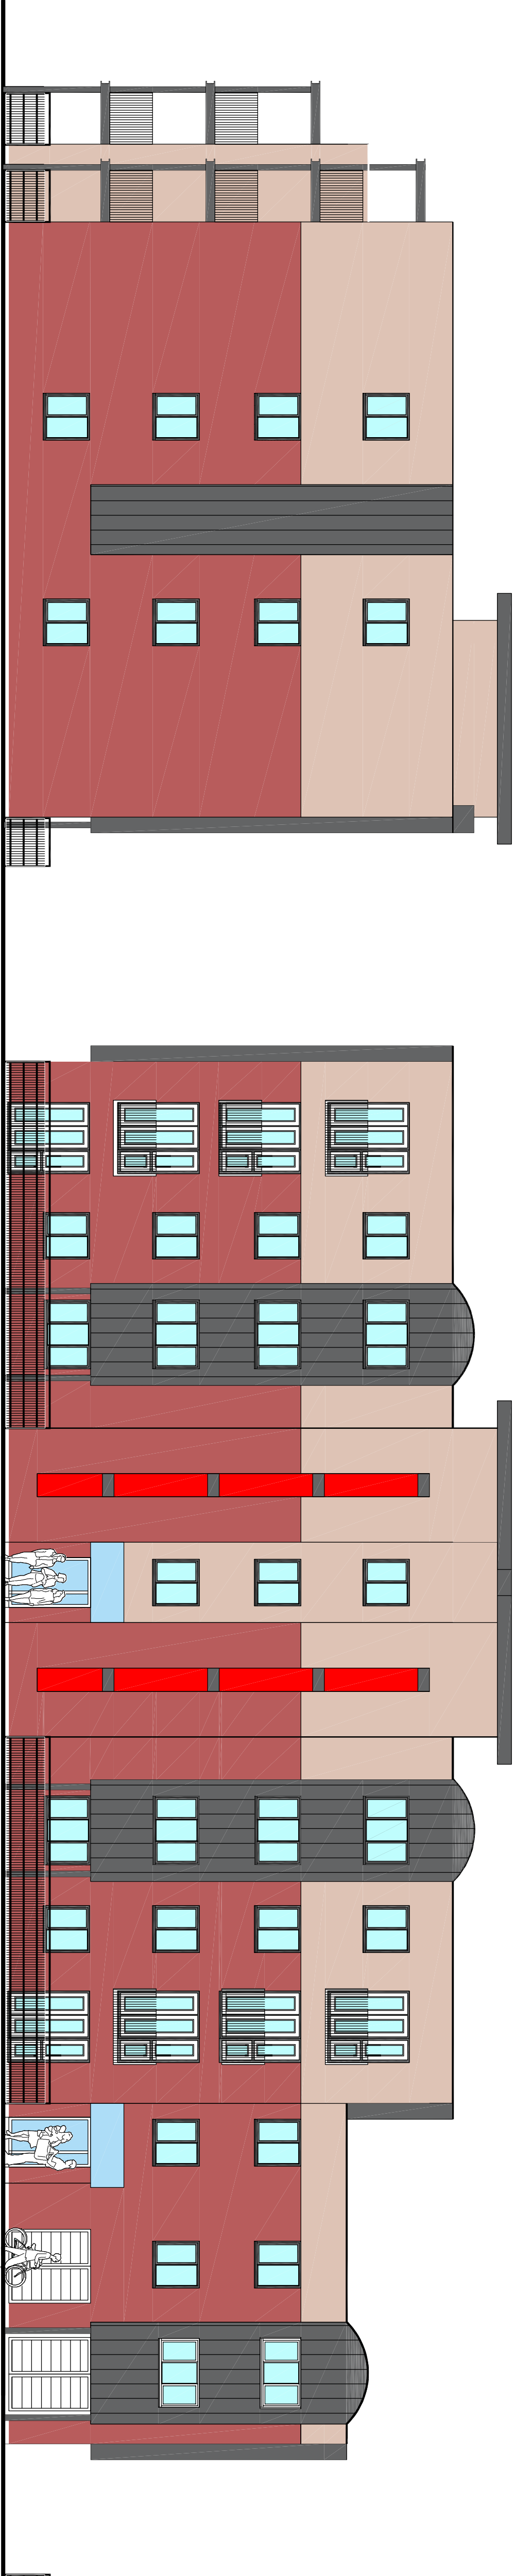

West Elevation

South Elevation

Scale in Meters
0 1 2 3 4 5
for 1:100

	Revisions	Description	Date	Drawn			
Project :							
Land at Victoria Road Waterlooville Hampshire							
Drawing Title :							
Proposed Redevelopment							
Chris Flint Associates Ltd							
CHARTERED SURVEYORS - PROJECT MANAGERS DEVELOPMENT CONSULTANTS							
Drawn By	Date	SHEET SIZE	Approved By	Date			
CF	01/02/24	A1					
CFA	FULL	02	Revised	1-100			
PLANNING							
2 Emerald Close Waterlooville, Hants PO7 8NZ tel: 023 92 432464 fax: 023 92 338554 Email: chrisflintassociates@gmail.com							