



Elevations


F :: Proposed Rear Elevation North
002 scale: 1:100

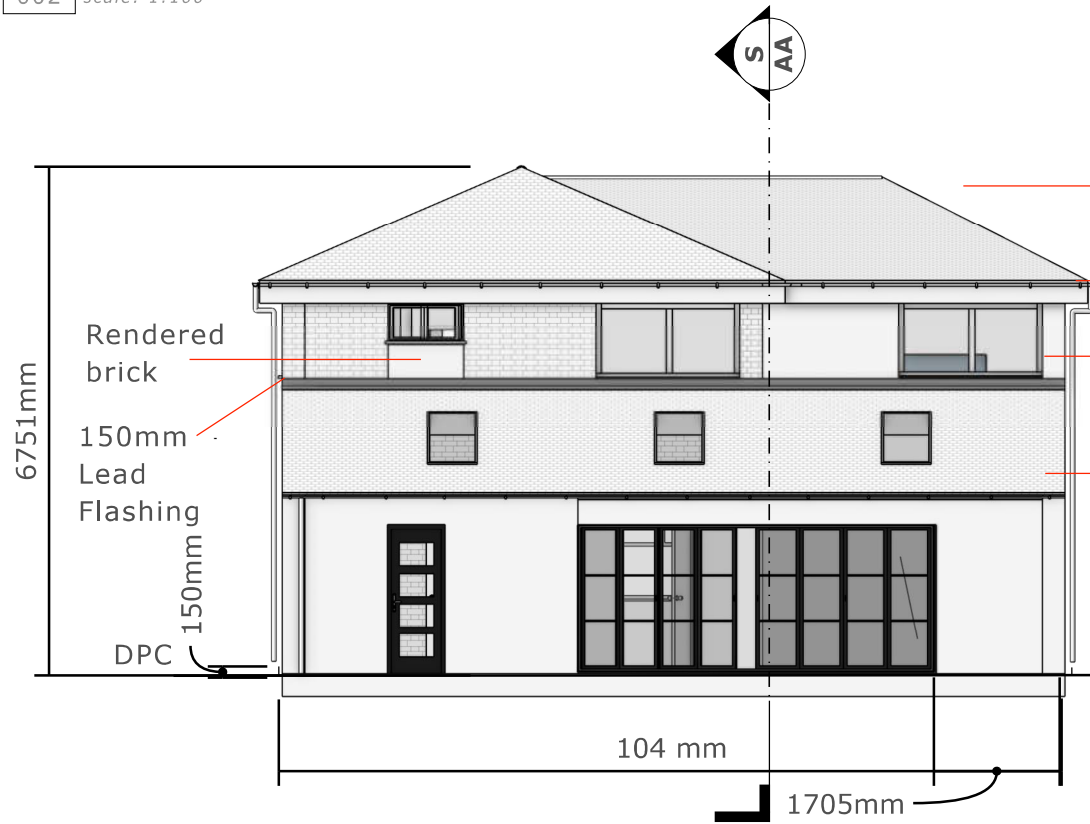


G :: Proposed Side Elevation West
002 scale: 1:100

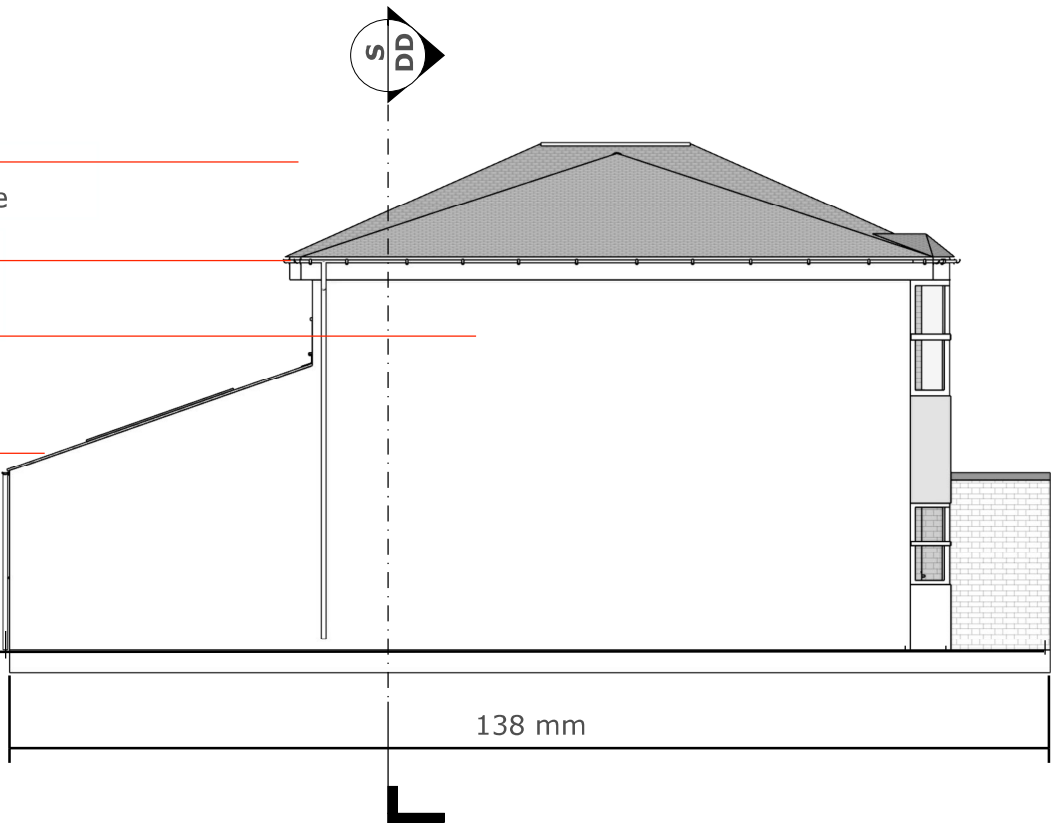

F :: Existing Rear Elevation North
001 scale: 1:100

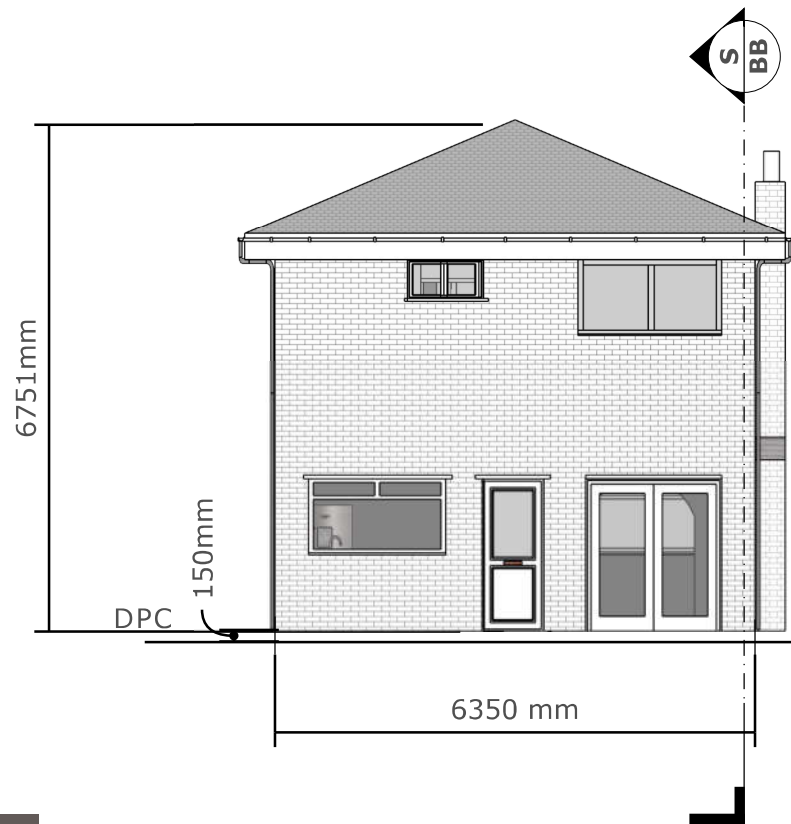

G :: Existing Side Elevation West
001 scale: 1:100

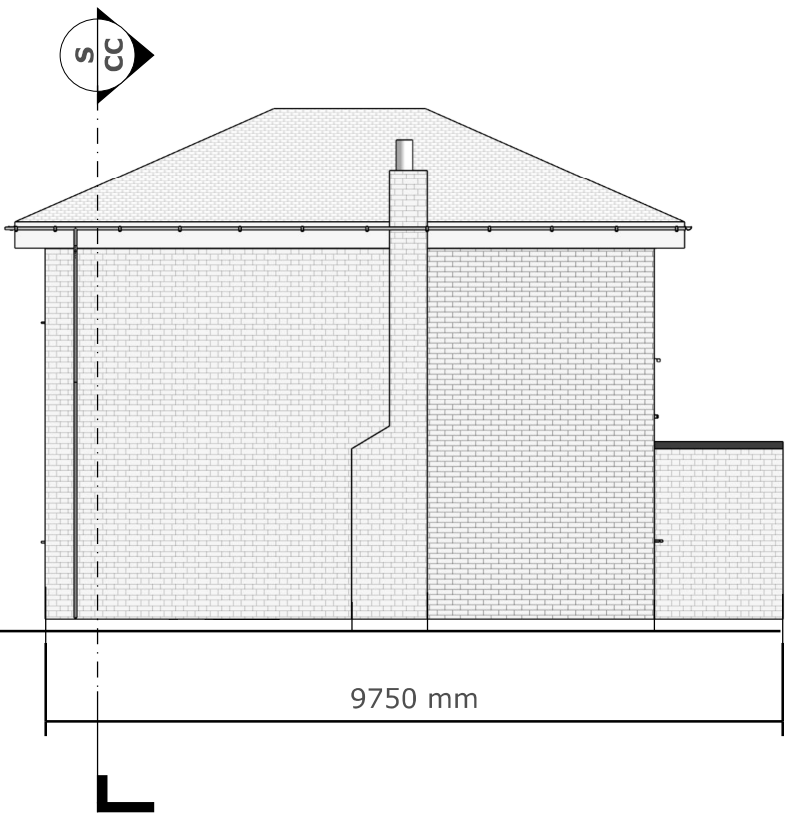

At the rear of the property the threshold is 150mm above ground level, whereas the front sits at 75mm. The ground drops to the rear of the property. Damp proof membrane sits at the threshold level.



Graduate Part 1
Joshua Bell
81A Havant Road
Part 1 Graduate
Tel:07923370774

ASSOCIATE 2
Associate Name
12345 Main Street
Boulder, CO 00000
Tel: 000.000.0000

- 1. ALL LEVELS AND DIMENSIONS TO BE CHECKED ON SITE.
- 2. THIS DRAWING TO BE READ IN CONJUNCTION WITH SPECIFICATIONS & ALL OTHER CONSULTANTS DRAWINGS.
- 3. ALL DIMENSIONS AND LEVELS ARE TO BE VERIFIED ON SITE BY THE CONTRACTOR BEFORE COMMENCING ANY WORK

CLIENT
Sam Patrick
No.4 Beech Close
Waterlooville
Hampshire
PO8 8RT

PROJECT
Mr.Patrick's Dwelling

DRAWN BY
JB | —
DESCRIPTION
Elevations (North&West)

ISSUE
24/11/2024
RE-ISSUE
MM.DD.YY

Ao.7

VISUAL SCALE @ A3

