




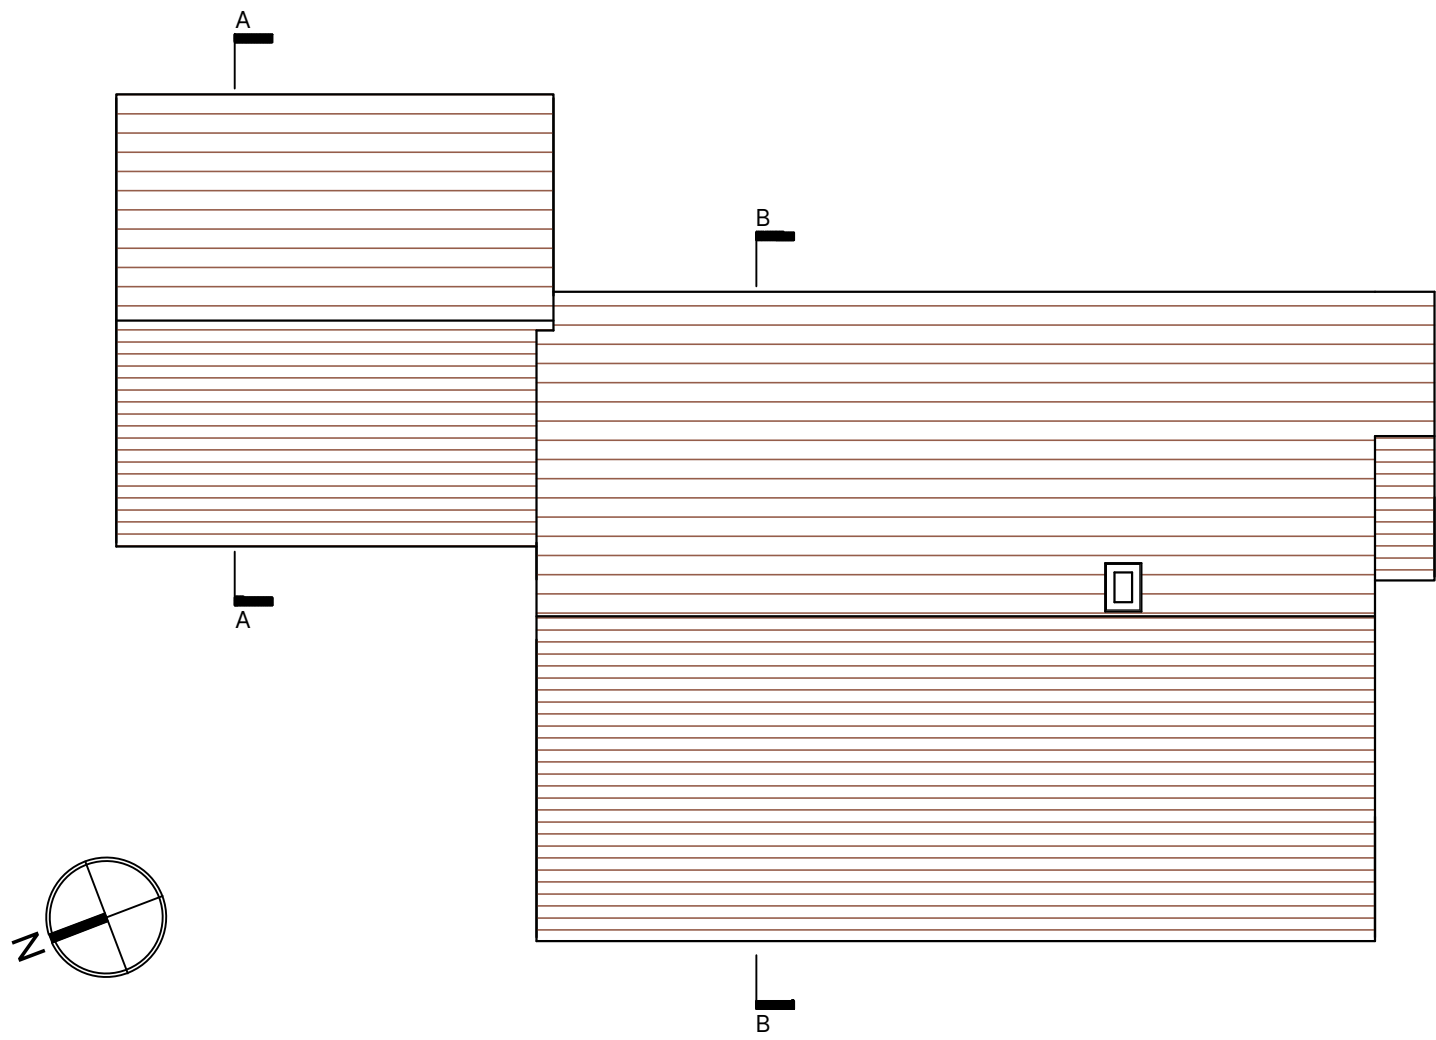


ROOF PLAN  
1:100

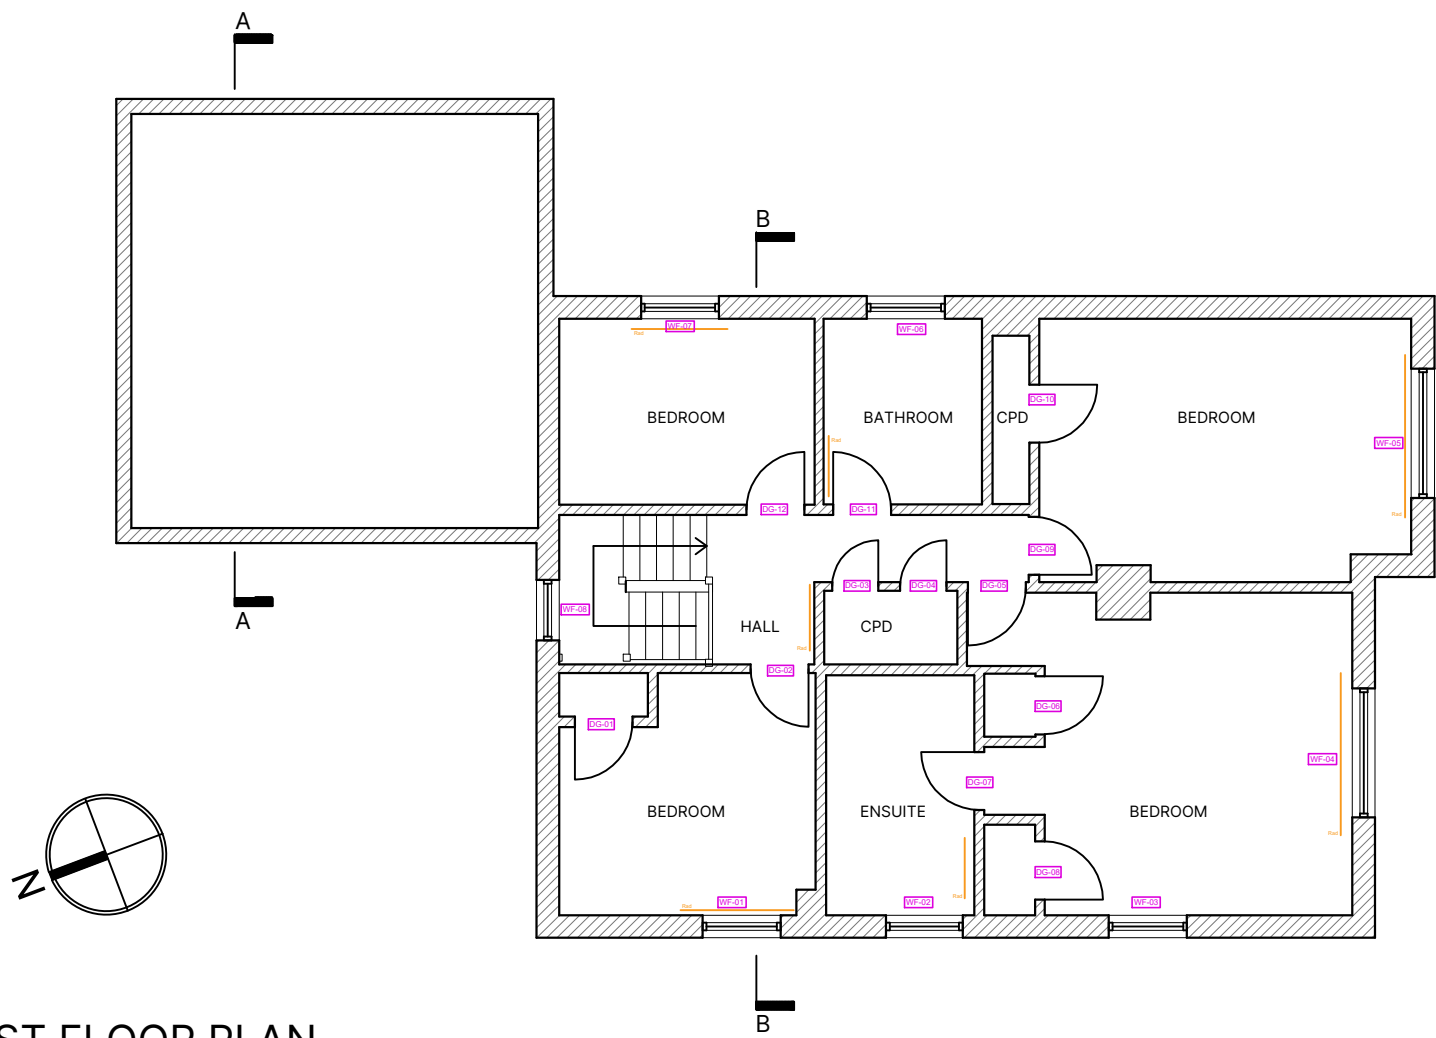


FIRST FLOOR PLAN  
1:100

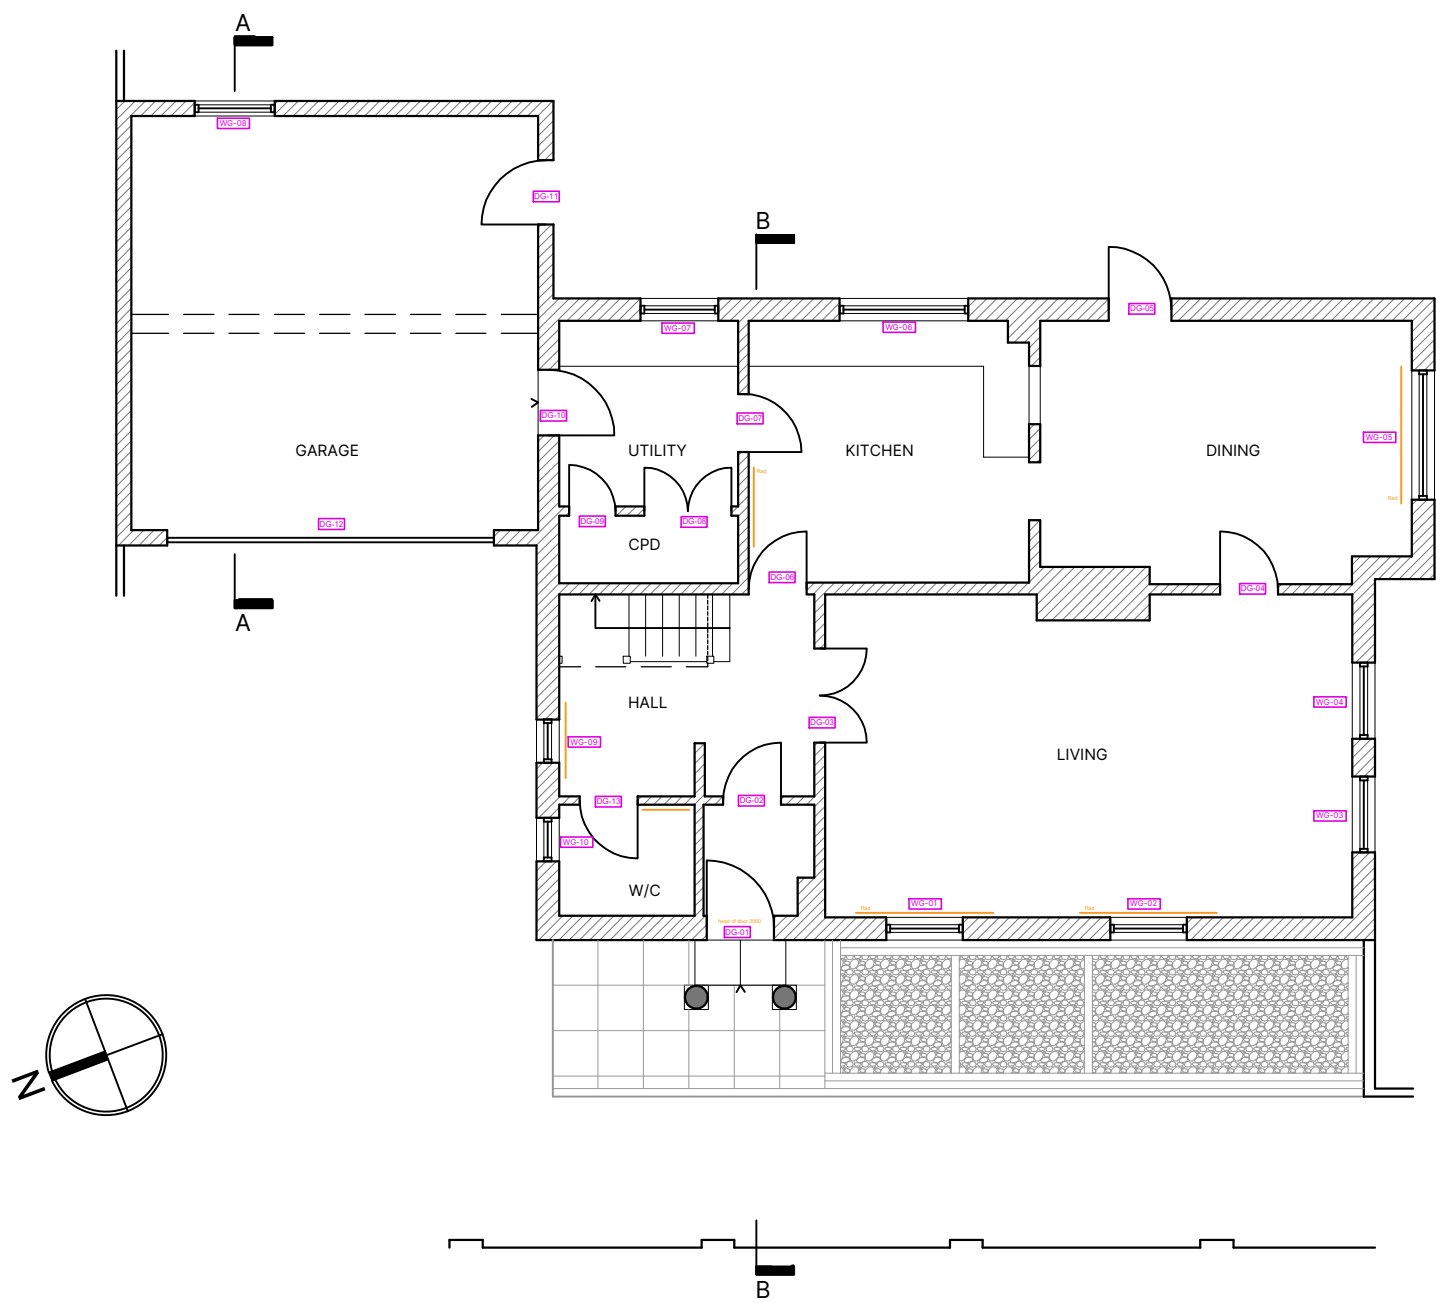

GROUND FLOOR PLAN  
1:100

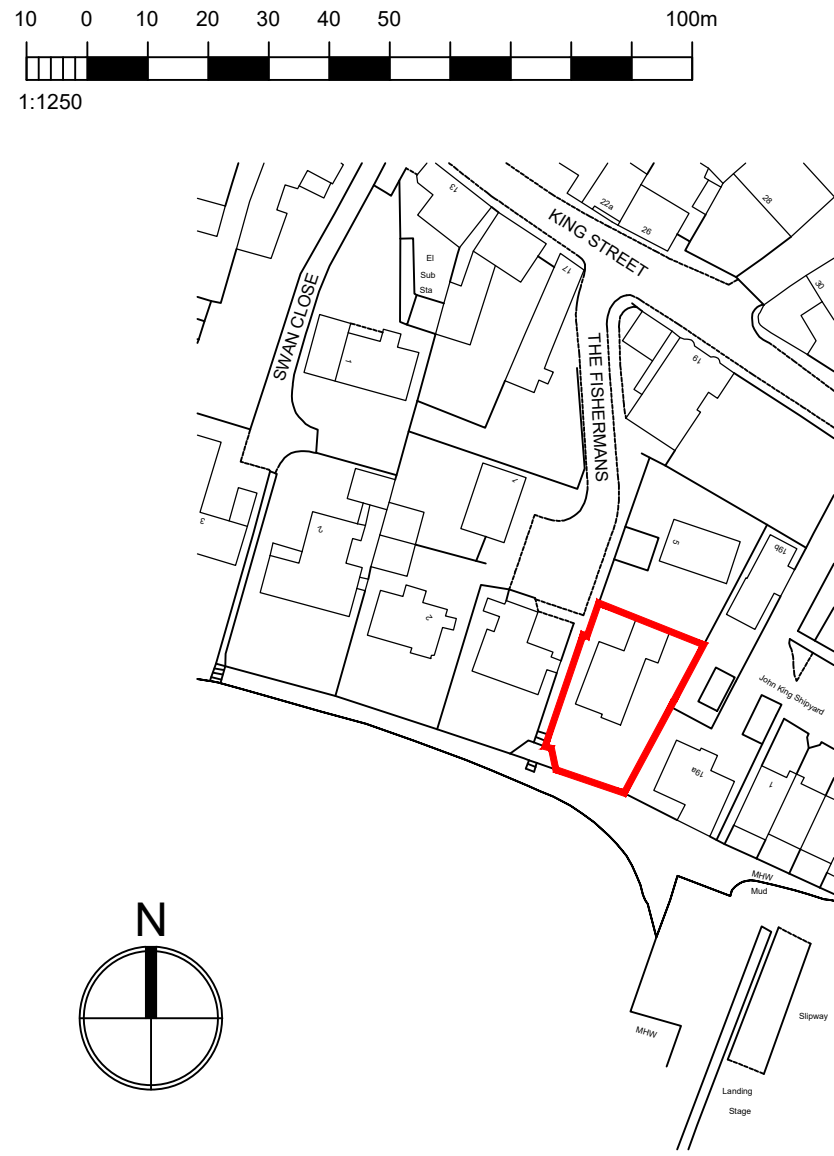

LOCATION PLAN  
1:1250  
Ordnance Survey (c) Crown Copyright 2024. All rights reserved. Licence number 100020449

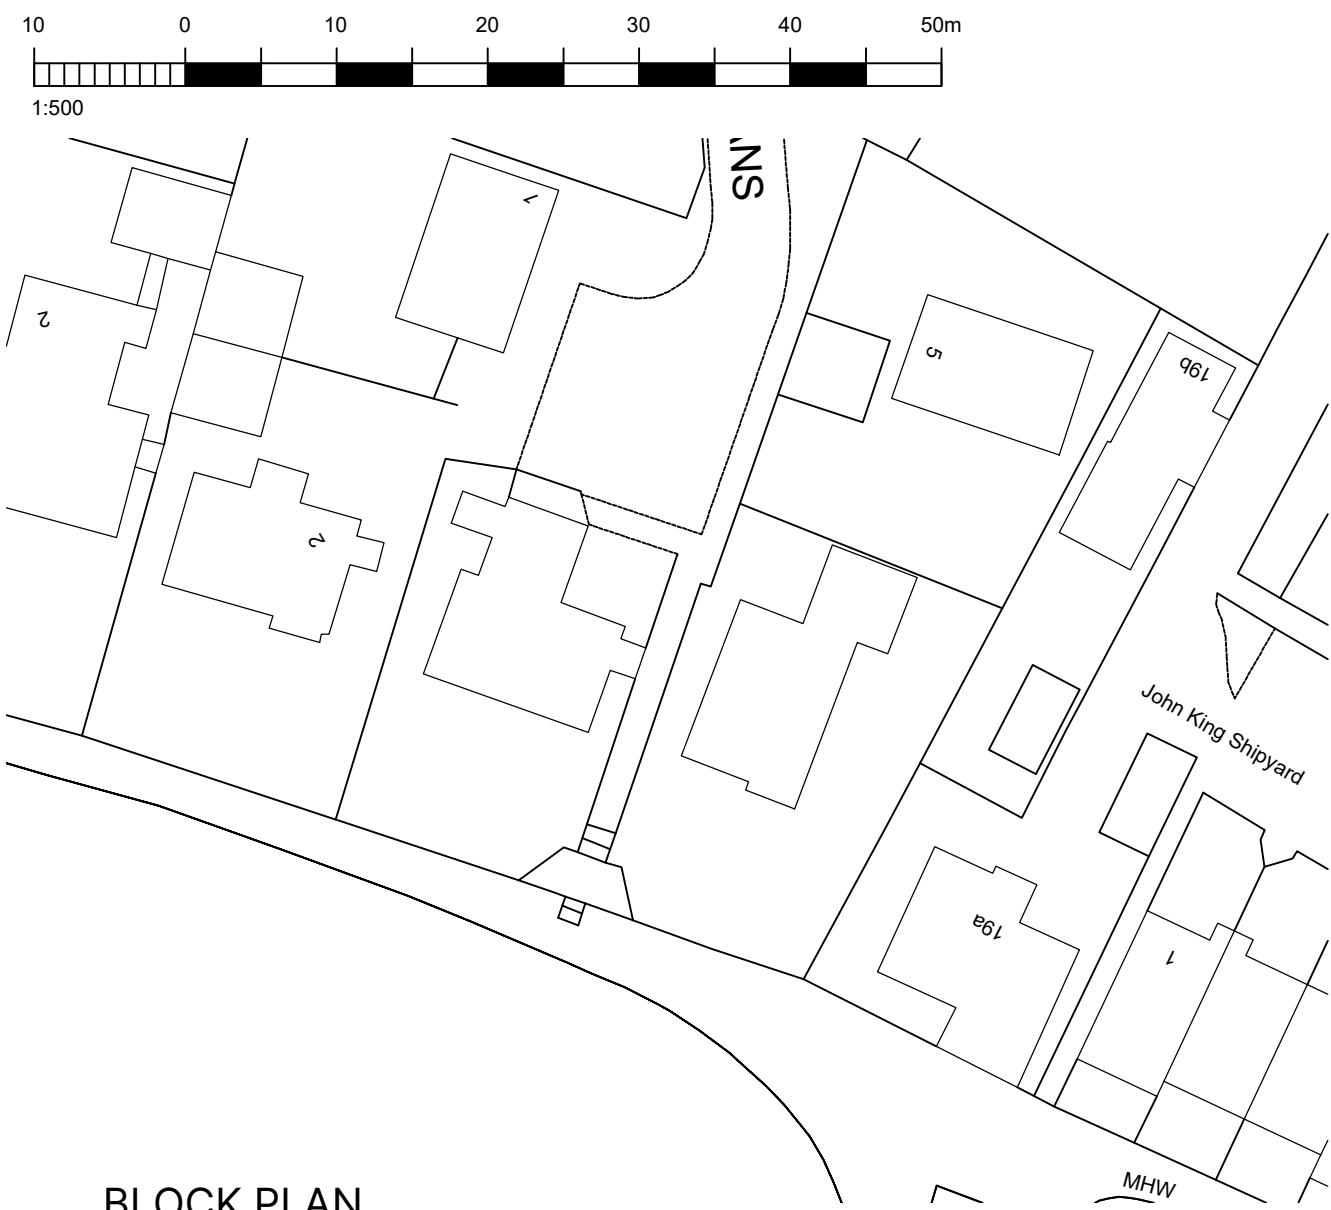

BLOCK PLAN  
1:500



FRONT ELEVATION  
[west] 1:100




SIDE ELEVATION  
[south] 1:100




REAR ELEVATION  
[east] 1:100



SIDE ELEVATION  
[north] 1:100

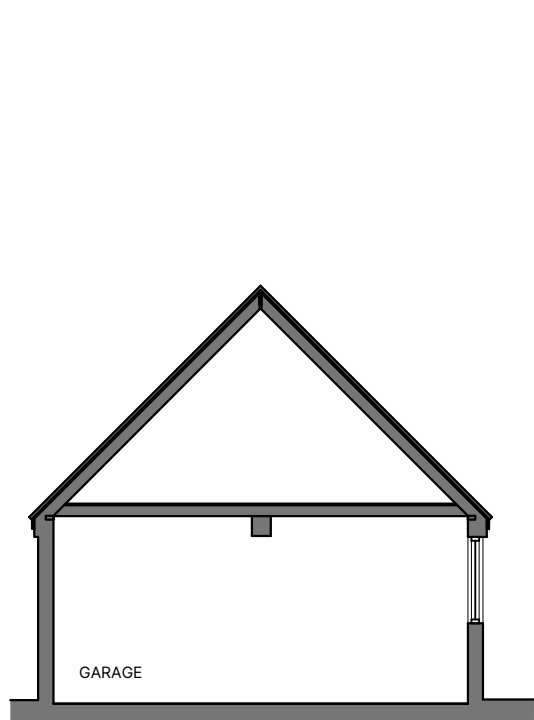

SECTION A  
1:100

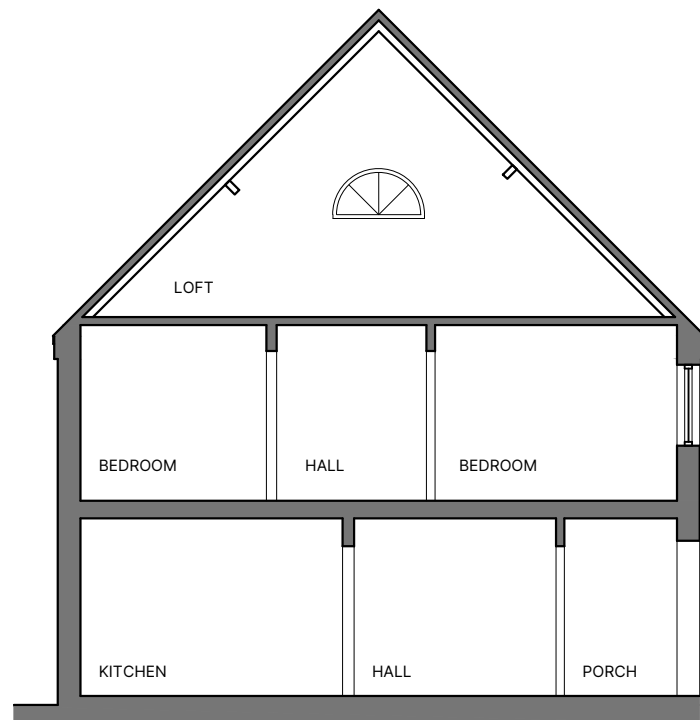

SECTION B  
1:100

GENERAL NOTES

Dimensions to be checked on site before commencing work. Any discrepancies shall be reported to the architect immediately.

Do not scale from these drawings except for planning purposes. Use figured dimensions only.

ACCOMPANYING DOCUMENTATION

All details shown on Helyer Davies Architects drawings are to be read in conjunction with the project specification and other consultants drawings and details.

| REV | DATE | AMENDMENT | DRAWN |
|-----|------|-----------|-------|
| *   |      |           |       |

**H** Helyer Davies Architects

www.hdarchitects.co.uk  
mail@hdarchitects.co.uk  
01243 370 715

Unit 1 The Old Flour Mill . Queen St  
Emsworth . PO10 7BT

**PROJECT**

4 The Fishermans  
King Street, Emsworth PO10 7BS

|                             |              |
|-----------------------------|--------------|
| <b>DRAWING</b>              | <b>SCALE</b> |
| Existing Plans & Elevations | As noted @A1 |
| Location Plan               |              |
| Block Plan                  |              |

|             |       |
|-------------|-------|
| DATE        | DRAWN |
| Feb-24      | NC    |
| DRAWING No. | REV   |
| 24014 - 100 | *     |