



1 West Elevation
PRP200 Scale - 1 : 50

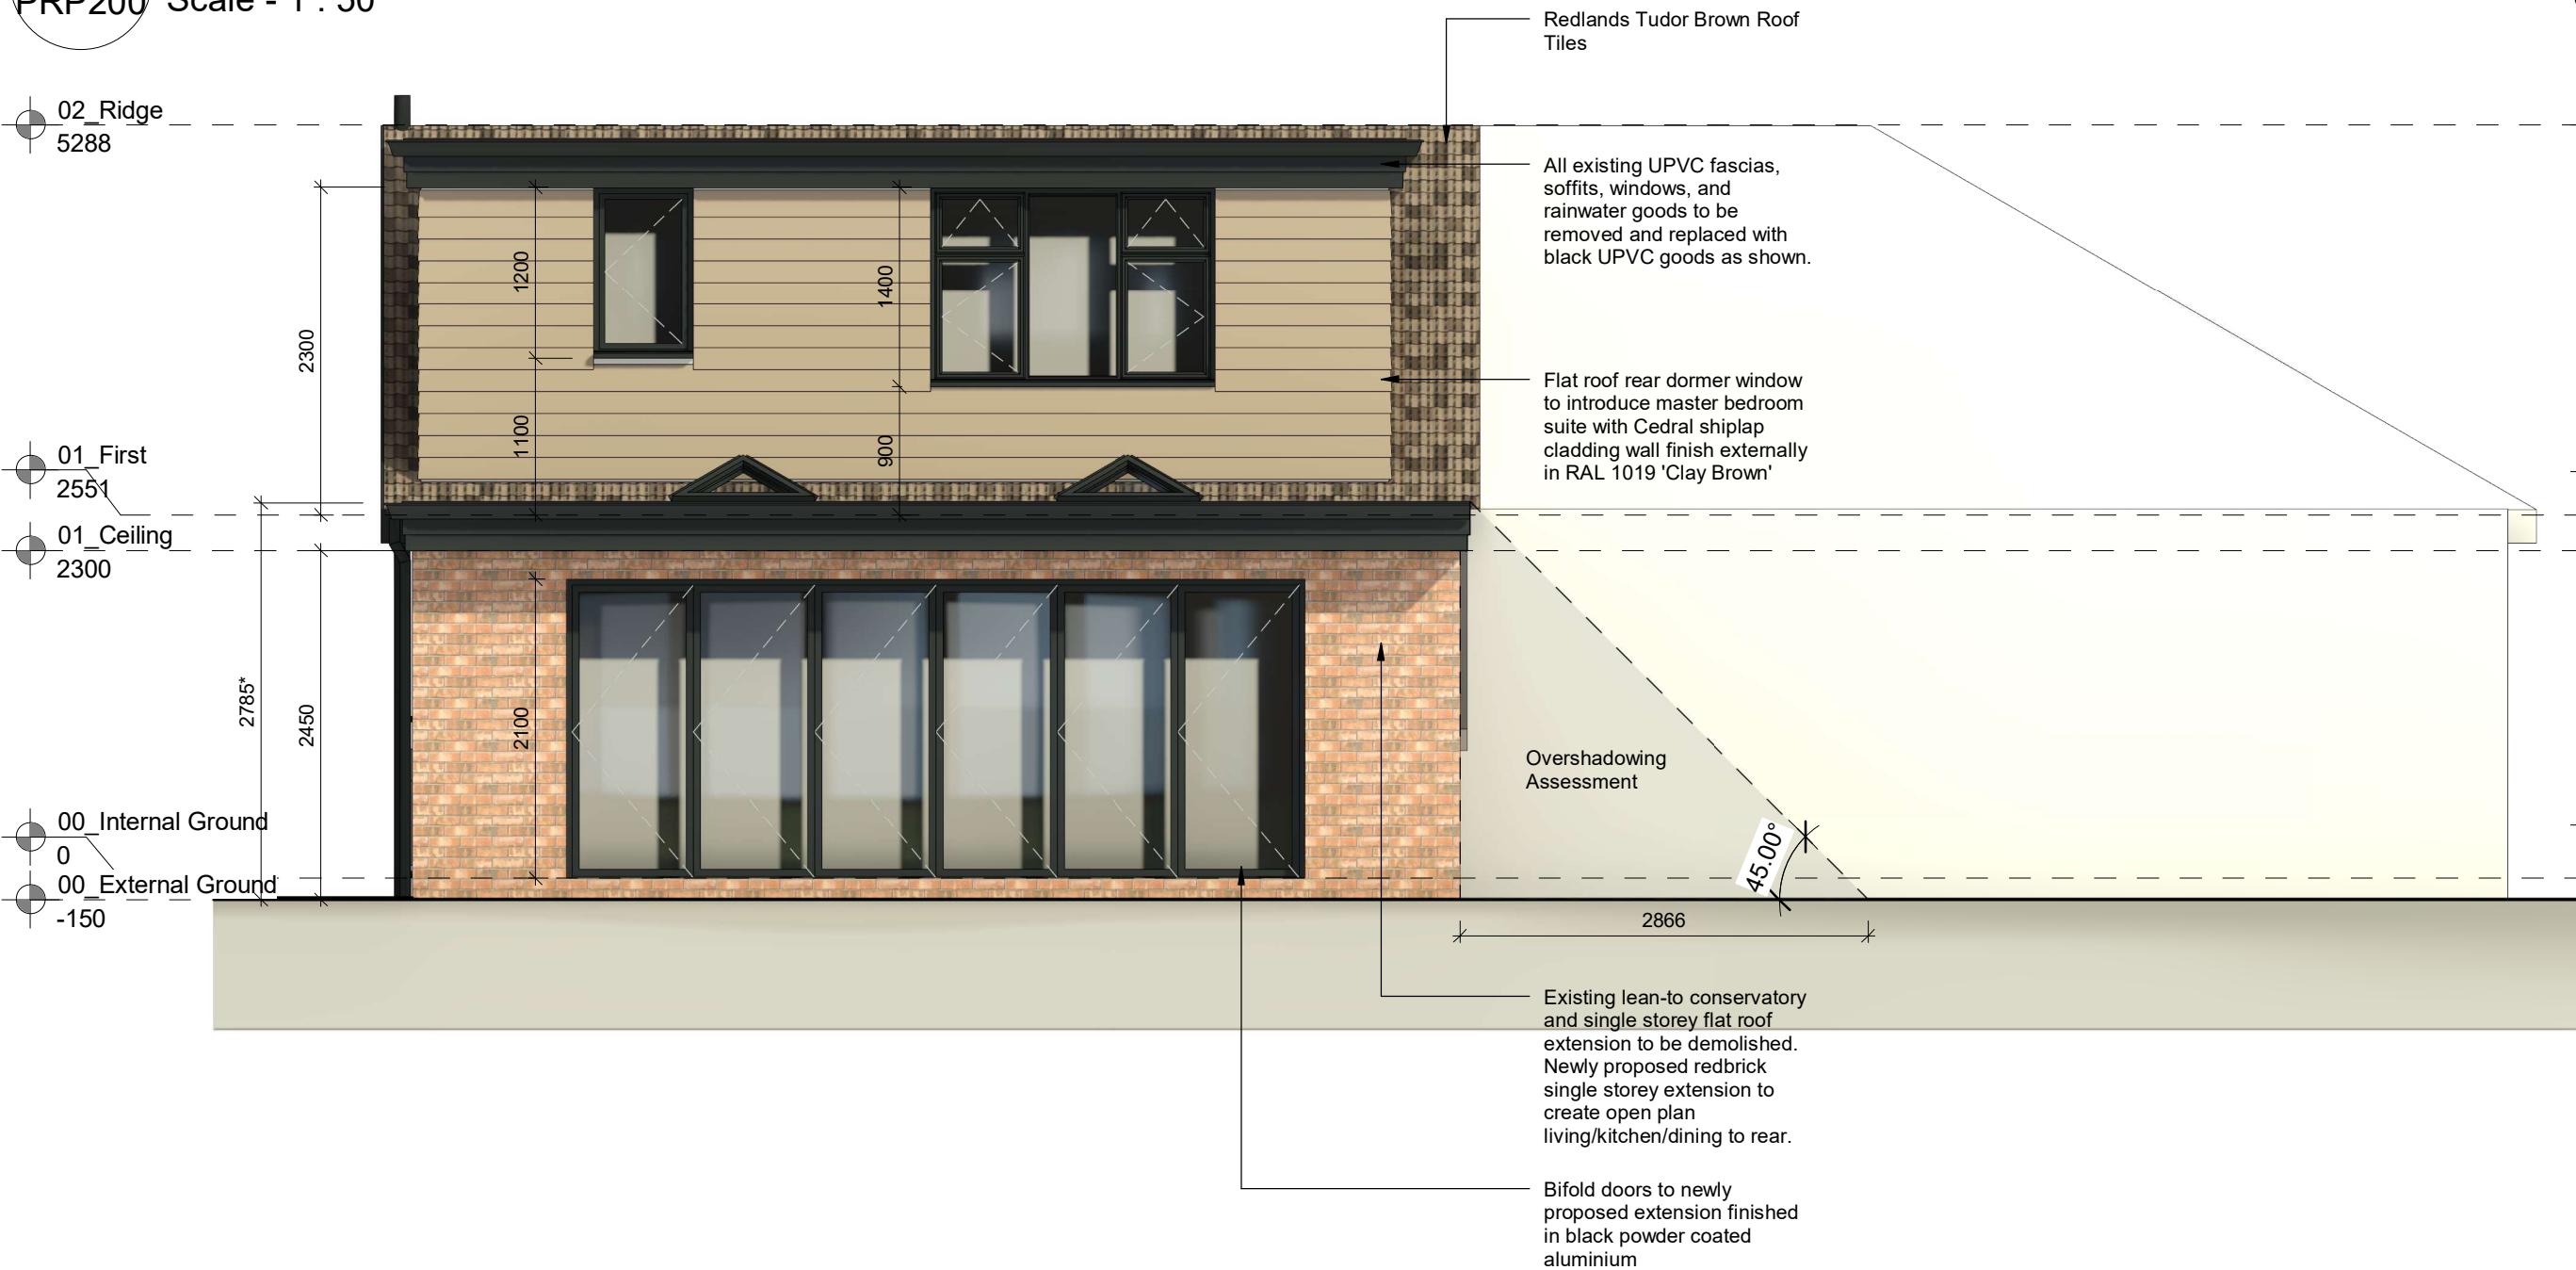

3 South Elevation
PRP200 Scale - 1 : 50

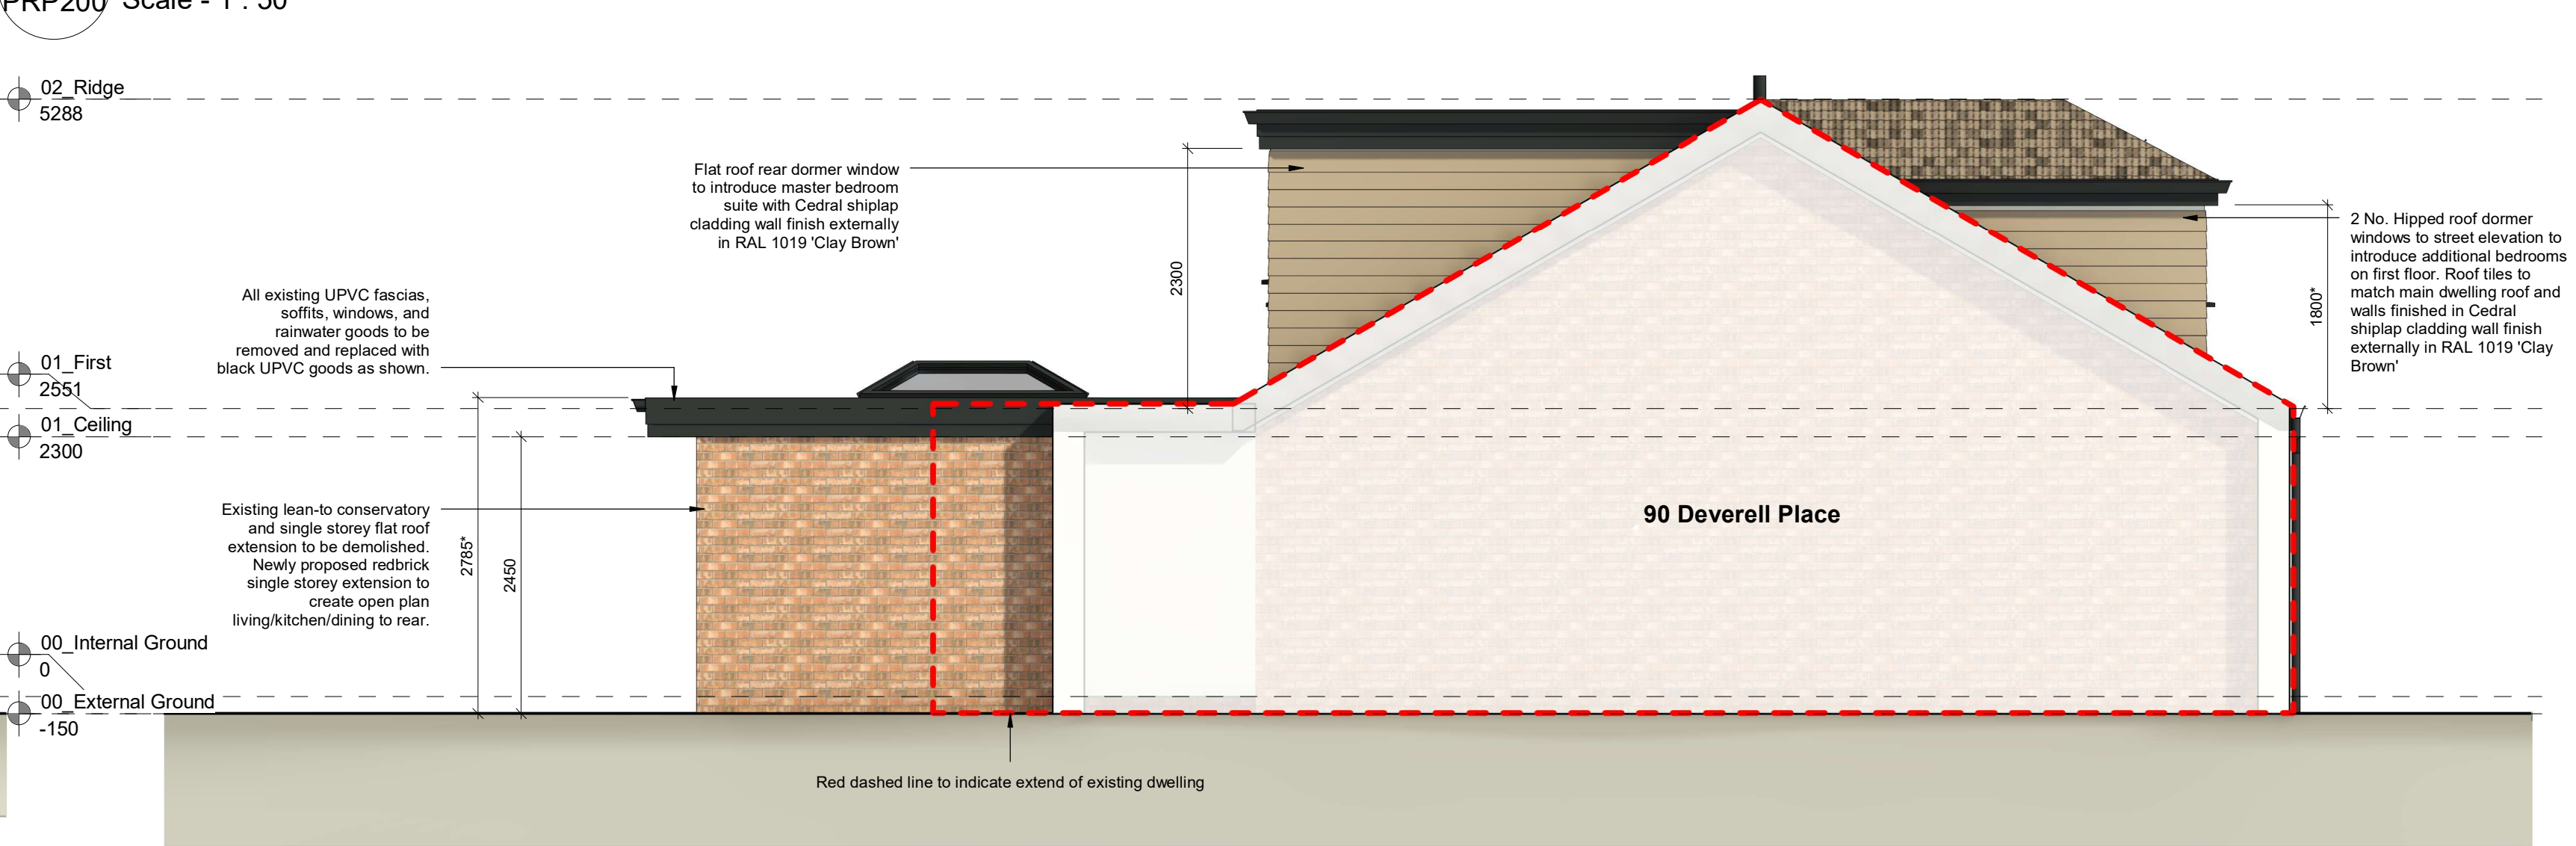

2 North Elevation
PRP200 Scale - 1 : 50



4 East Elevation
PRP200 Scale - 1 : 50



Black Casement Frames



Black U-PVC Goods



Re-exposed Red Facing Brick



Redlands Tudor Brown




RAL 1019 Clay Brown Cladding



Notes:

- All drawings are subject to Planning and Building Control consent.
- The details shown are for design intent purposes only and are subject to further design development with suppliers and sub-contractors
- Proposals subject to consultation and approval from Local Authority Building Control or an Approved Inspector
- All setting out dimensions should be checked on-site prior to construction and any discrepancies and/or omissions should be reported to the Architect immediately

 

DRAWING STRICTLY FOR PLANNING & BUILDING CONTROL SUBMISSION
For drawing enquiries, please contact Heim Architecture at info@heimarchitecture.co.uk
www.heimarchitecture.co.uk

Drawn By:
HA

Date:
10.12.24

Checked By:
HA

Date:
10.12.24

Rev. Date Details

B 14.01.25 Comments from CO
A 09.01.25 Comments from CO

Issued for:
PLANNING

Project/Client:
**Jordan Taylor
88 Deverell Place
Waterlooville PO7 5ED**

Drawing:
Proposed Elevations

Project No:
24110

Dwg No:
PRP200

Rev: **B**

heim.

© Heim Architecture. All drawings provided by Heim Architecture are to be used strictly for planning permission and building control submissions only. These drawings strictly not to be used for setting out on site or any other works than the purpose stated.