



North

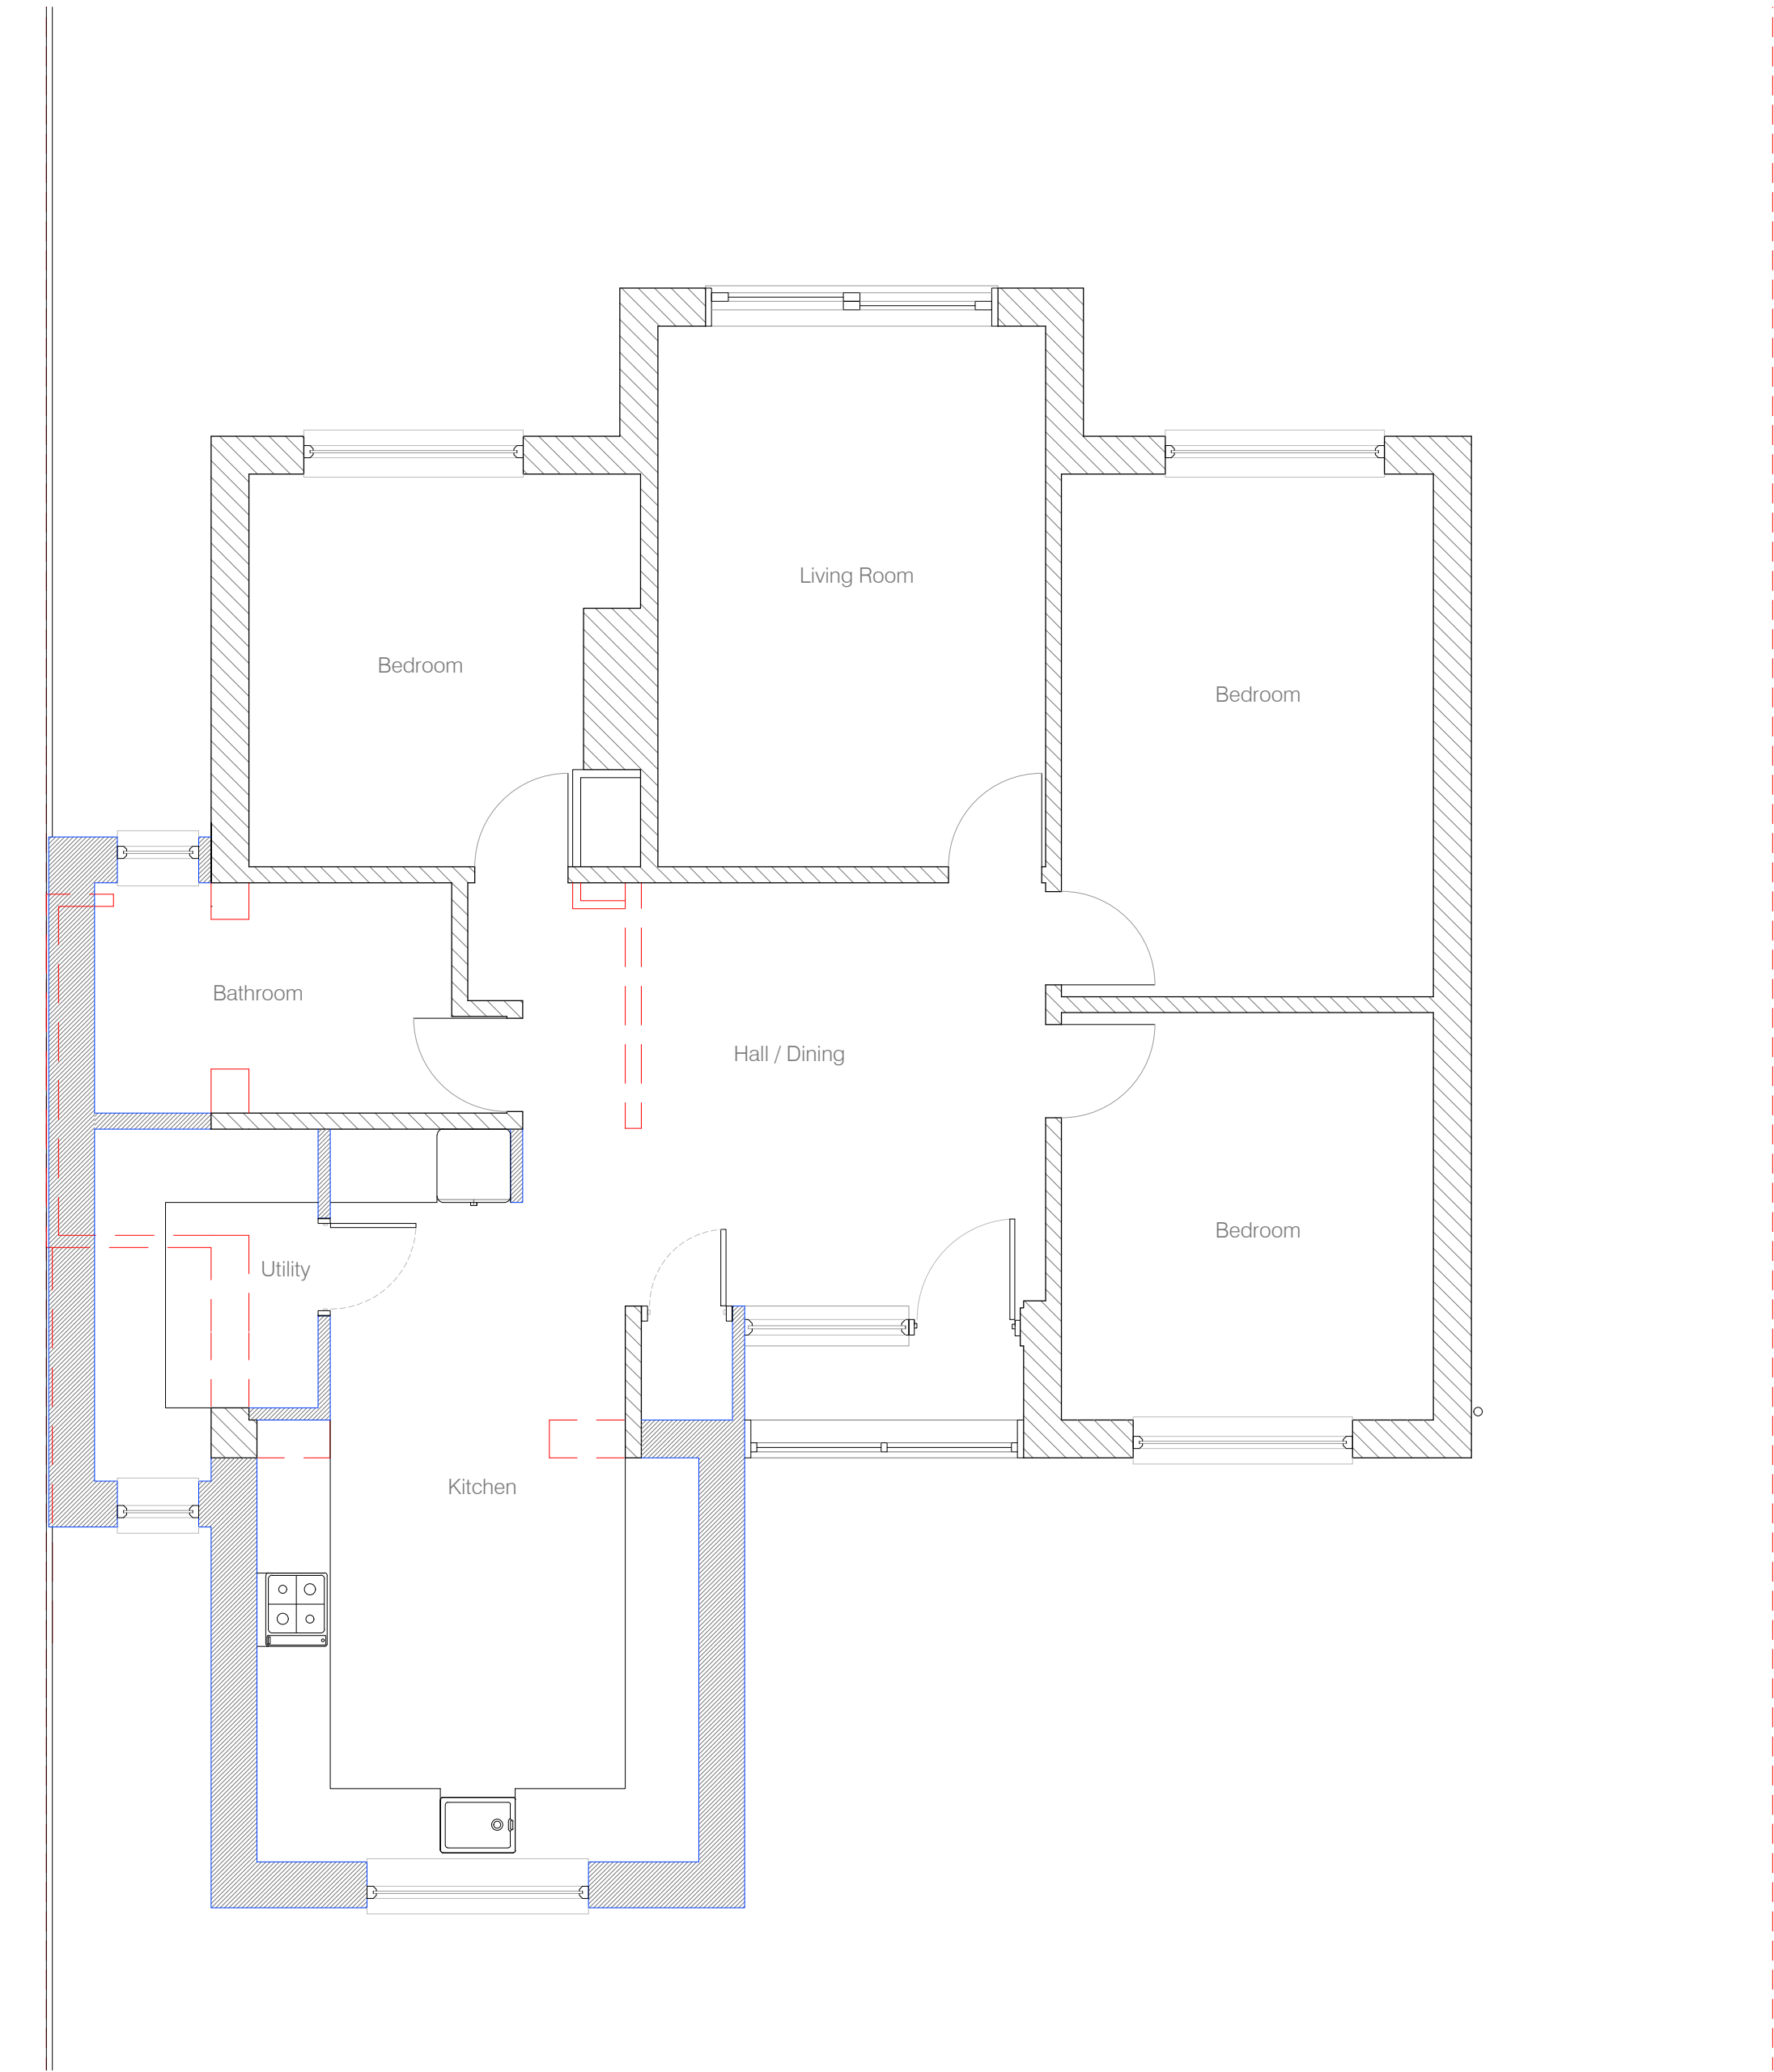

Proposed Floor Plan

1:50

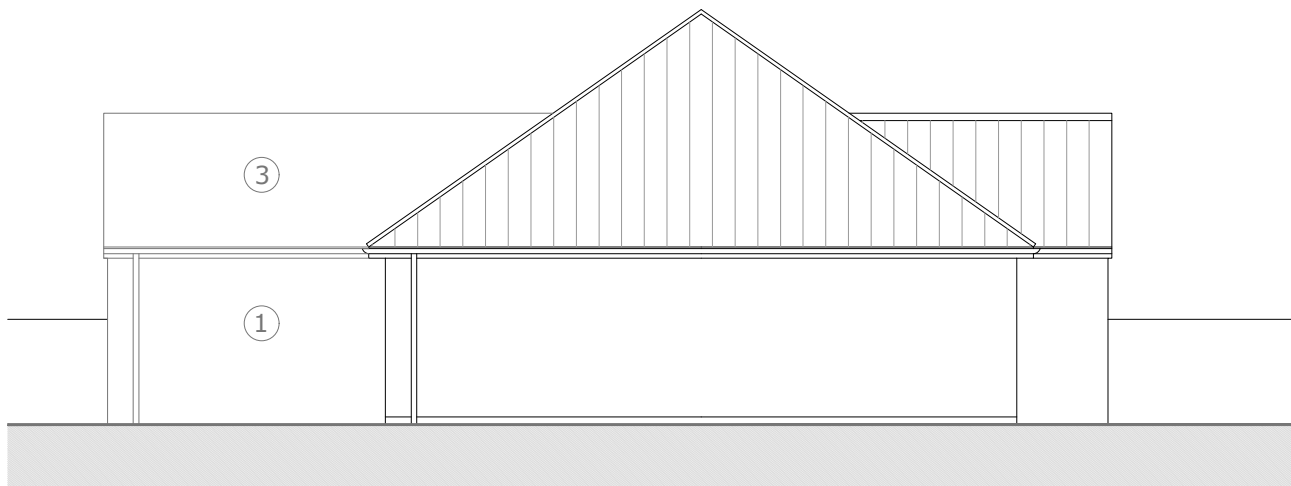

Proposed West Elevation

1:100




Proposed North Elevation

1:100



Proposed South Elevation

1:100

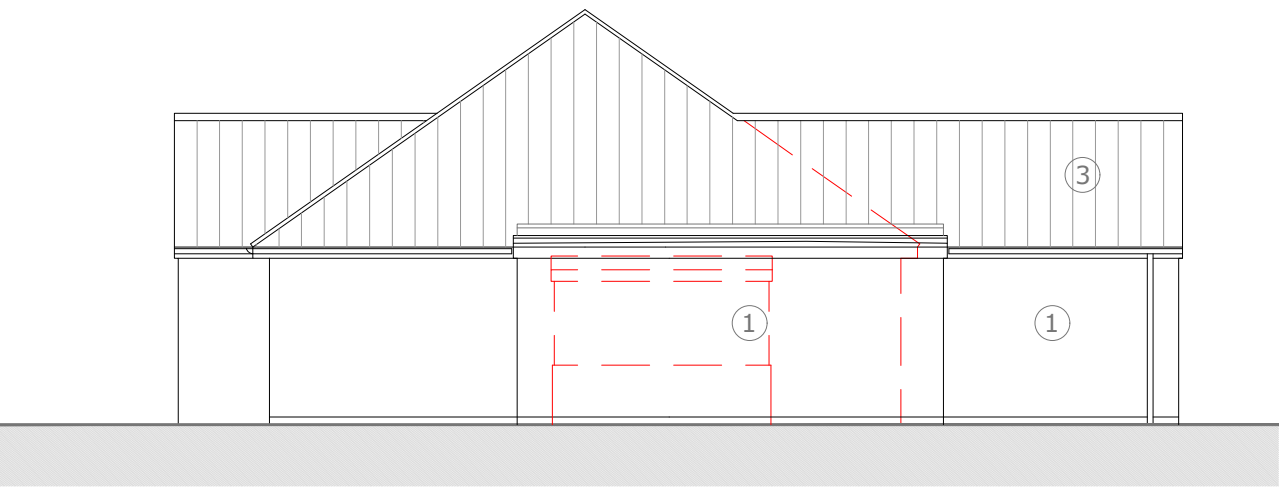

Proposed East Elevation

1:100

- ① Rendered masonry to match existing
- ② UPVC windows (white)
- ③ Roof tile to match existing

notes

Permission is granted to scale from this drawing for the purpose of Local Authority Planning Approval only. In all other circumstances DO NOT scale from this drawing, please contact this office for any additional information required. Contractors, Sub Contractors and Suppliers are to check all relevant dimensions and levels of site and building before commencing any shop drawings or building work. Ordnance Survey information is reproduced under Crown Copyright 2016 ©. All rights reserved. Licence number 1000047474. This drawing is the copyright of D84 architects Ltd ©

RIBA 
Chartered Practice

Walls

-  Existing structure (retained)
-  Existing structure (demolished)
-  New Construction

P4	Plan adjusted	16.05.24
P3	Issued for Planning	10.05.24
P2	Bathroom incorporated	17.04.24
P1	Preliminary Issue	09.04.24
revisions	date	

Project

3 Furze Way,
Waterlooville

Title

Proposed Plan, Elevations
and Section AA

Status

PRELIMINARY

Drawn	Checked	Date
KR		Apr '24

Project No.	Scale
D8424_12	varies@A1

Drawing No.	Rev
D8424_12/010	P4

D84

CHARTERED ARCHITECTS

Telephone
+44 (0)2392 177850
+44 (0)7790 322989

Email
mail@D84architects.co.uk
Web
www.D84architects.co.uk

