


OVERALL MEASUREMENTS TO BE CHECKED ON SITE
PRIOR TO CONSTRUCTION WORK COMMENCING

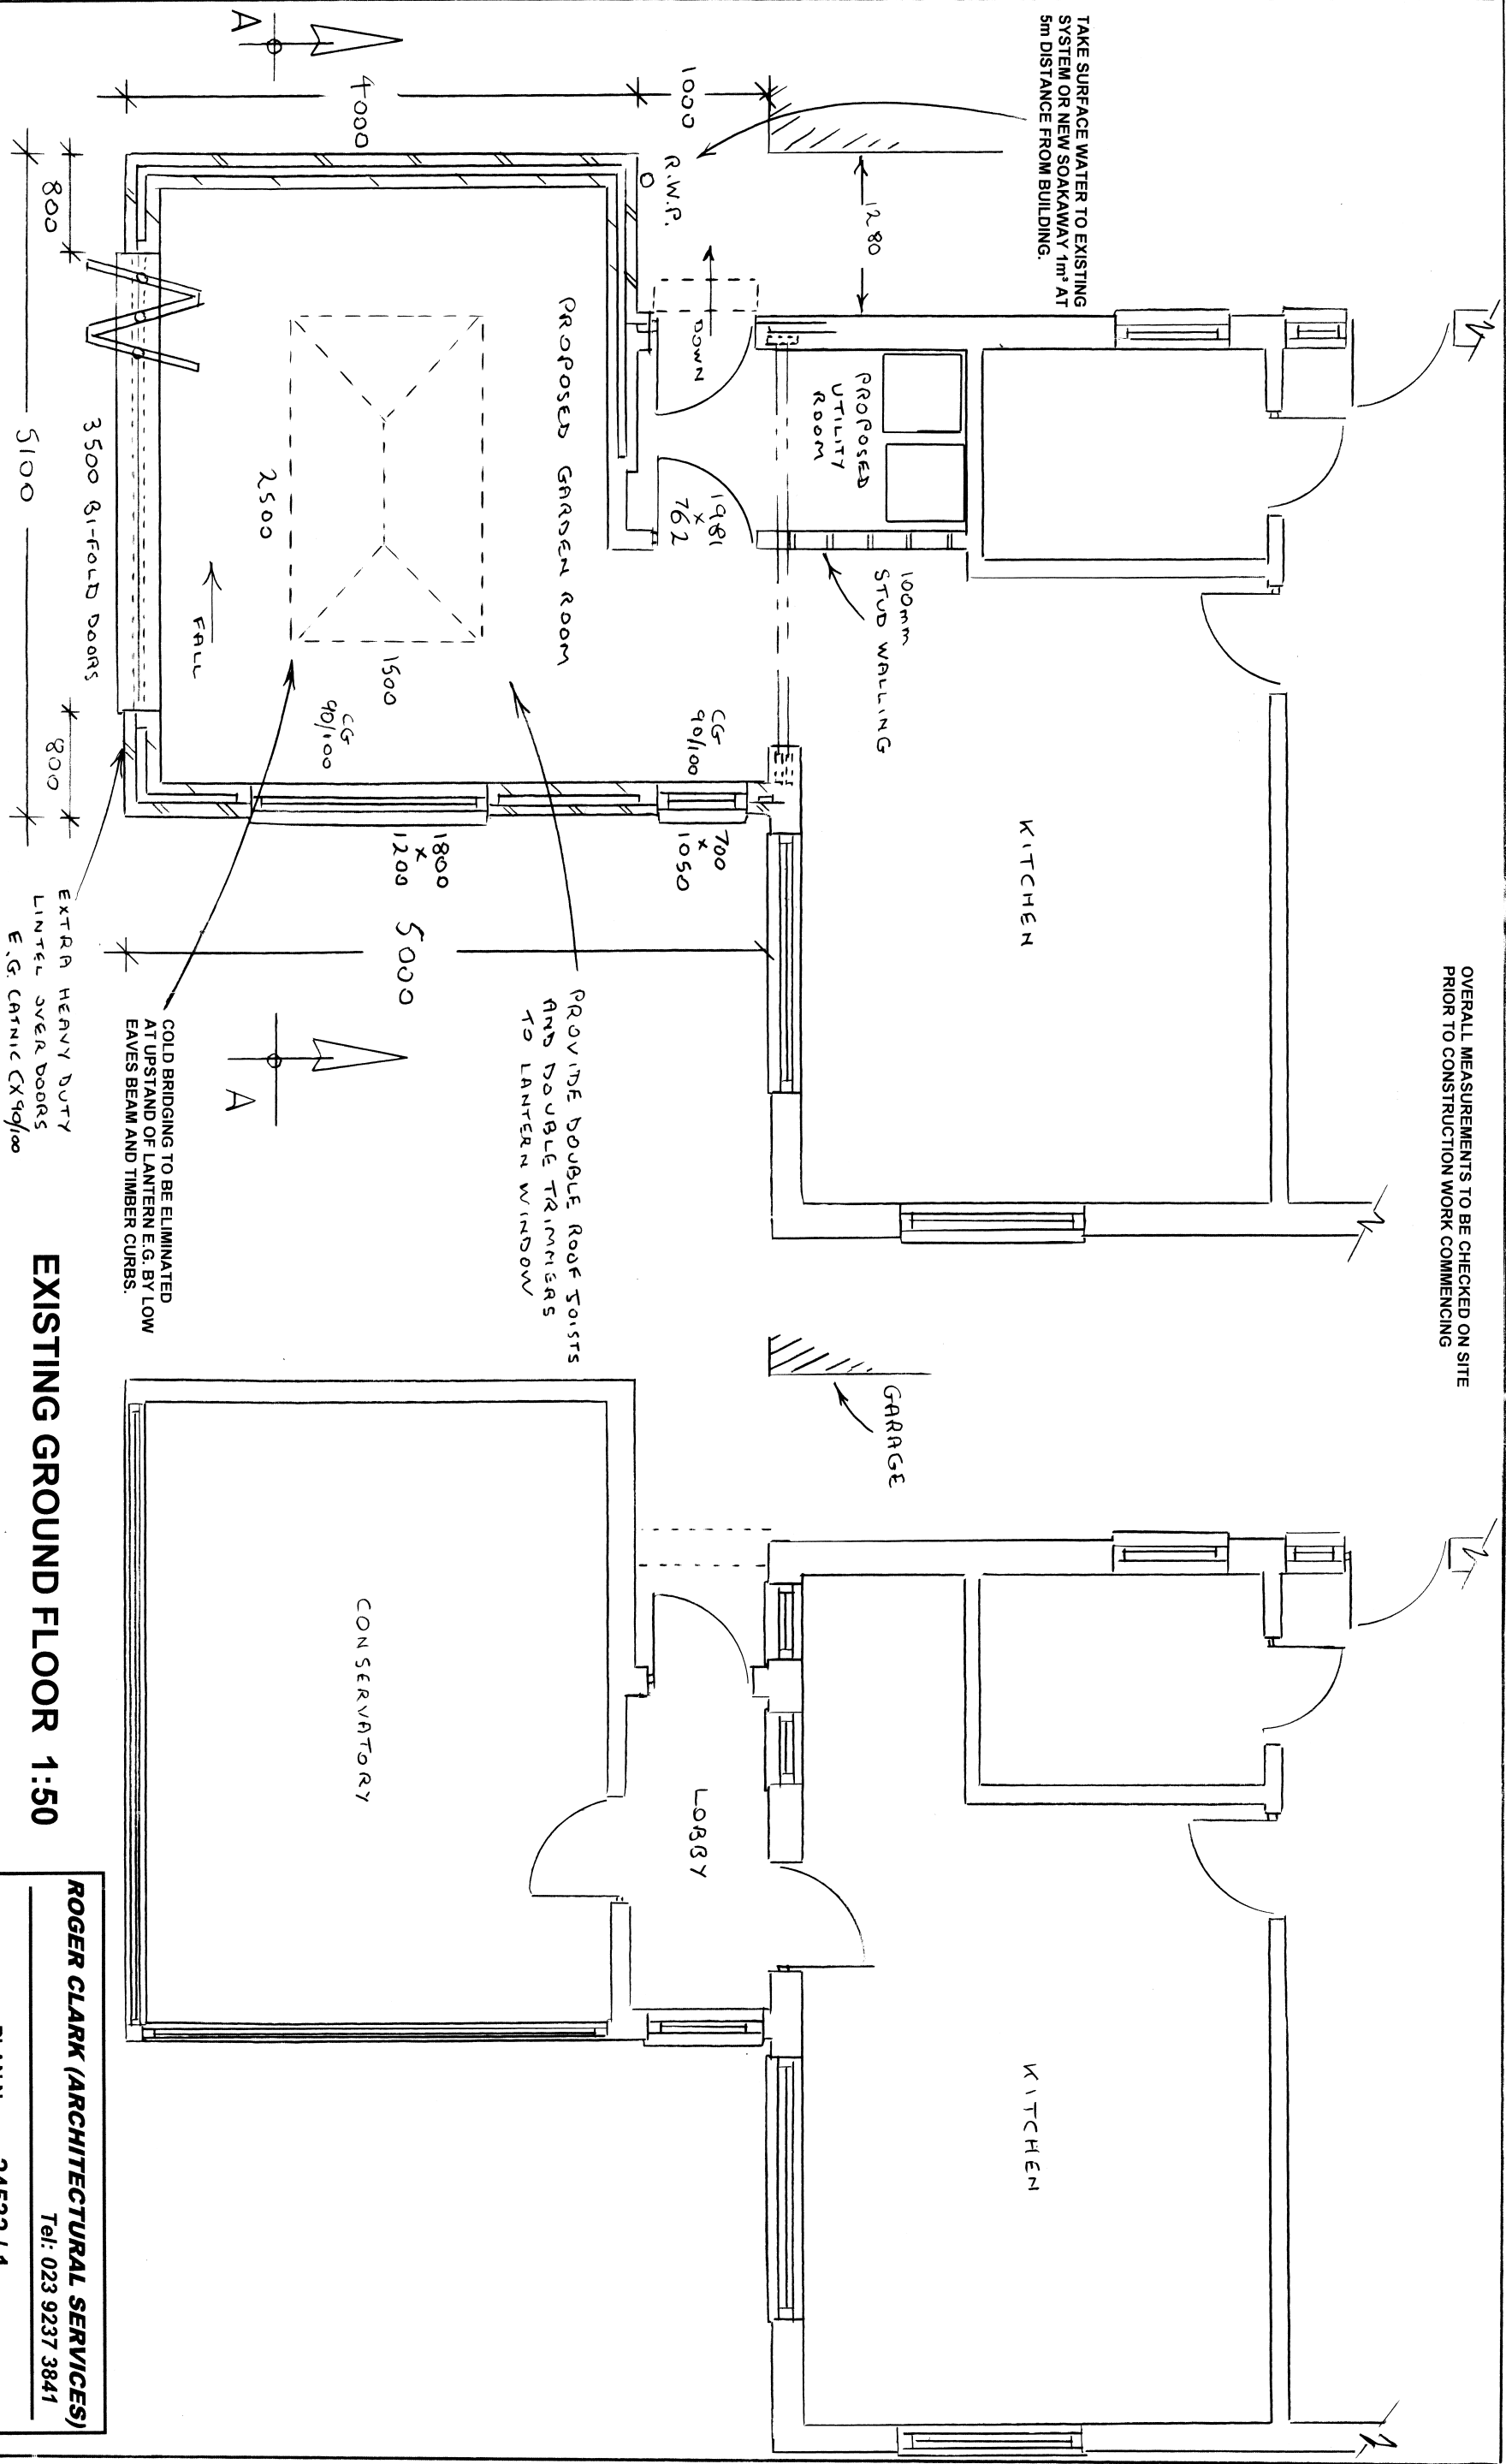

PROPOSED GROUND FLOOR 1:50

EXISTING GROUND FLOOR 1:50

ROGER CLARK (ARCHITECTURAL SERVICES)
Tel: 023 9237 3841

PLAN No: 24532 / 1

Floor Plans Scale: 1:50 @ A3

PROPOSED EXTENSION

87 FERNDALE

WATERLOOVILLE