



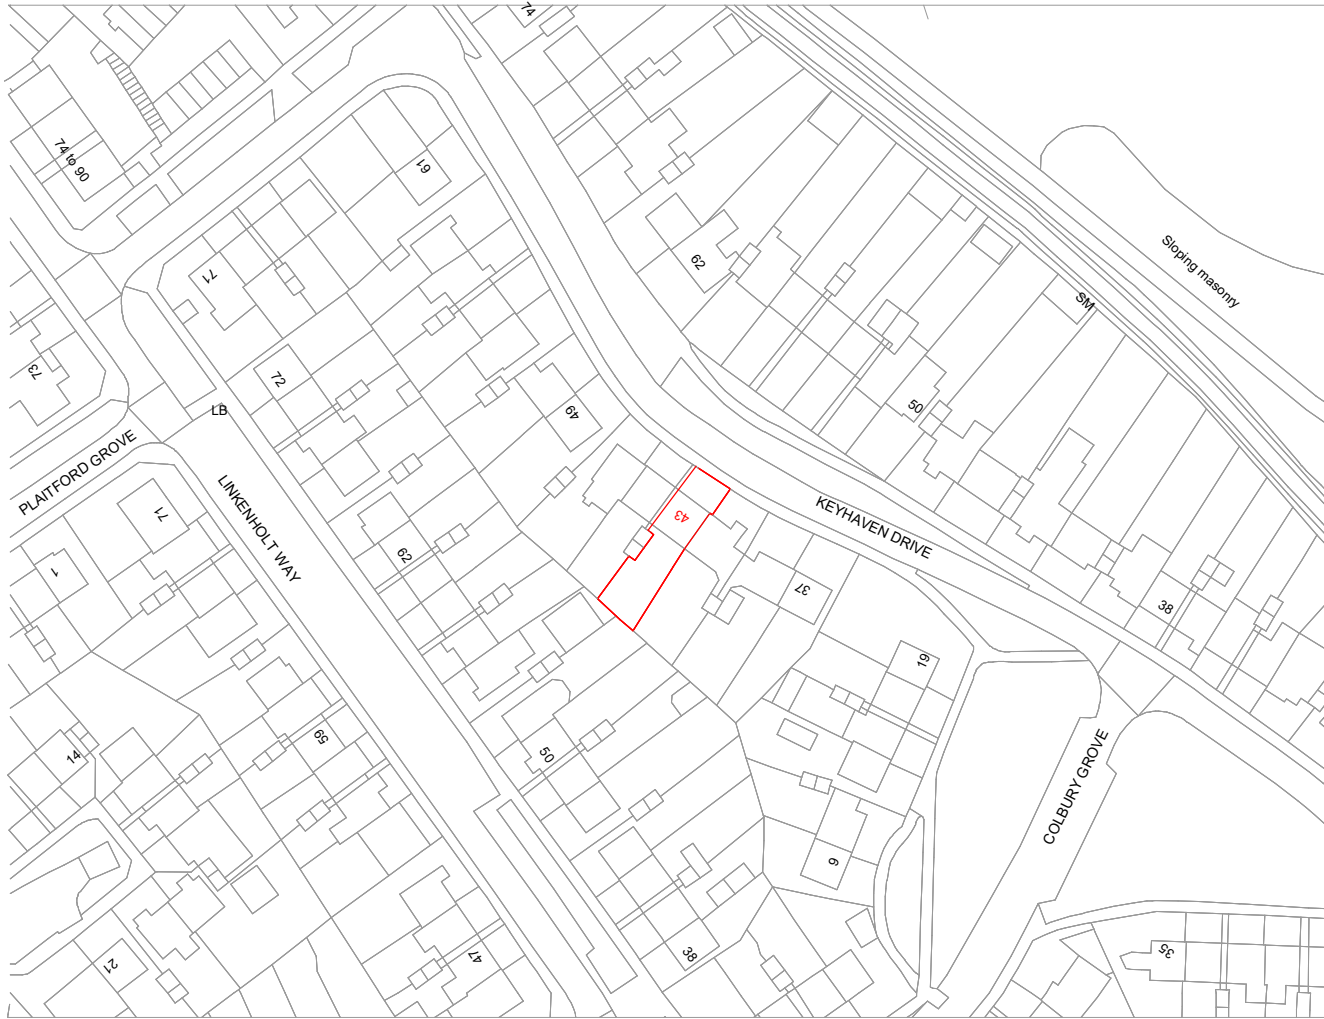

Location Plan

1:1250

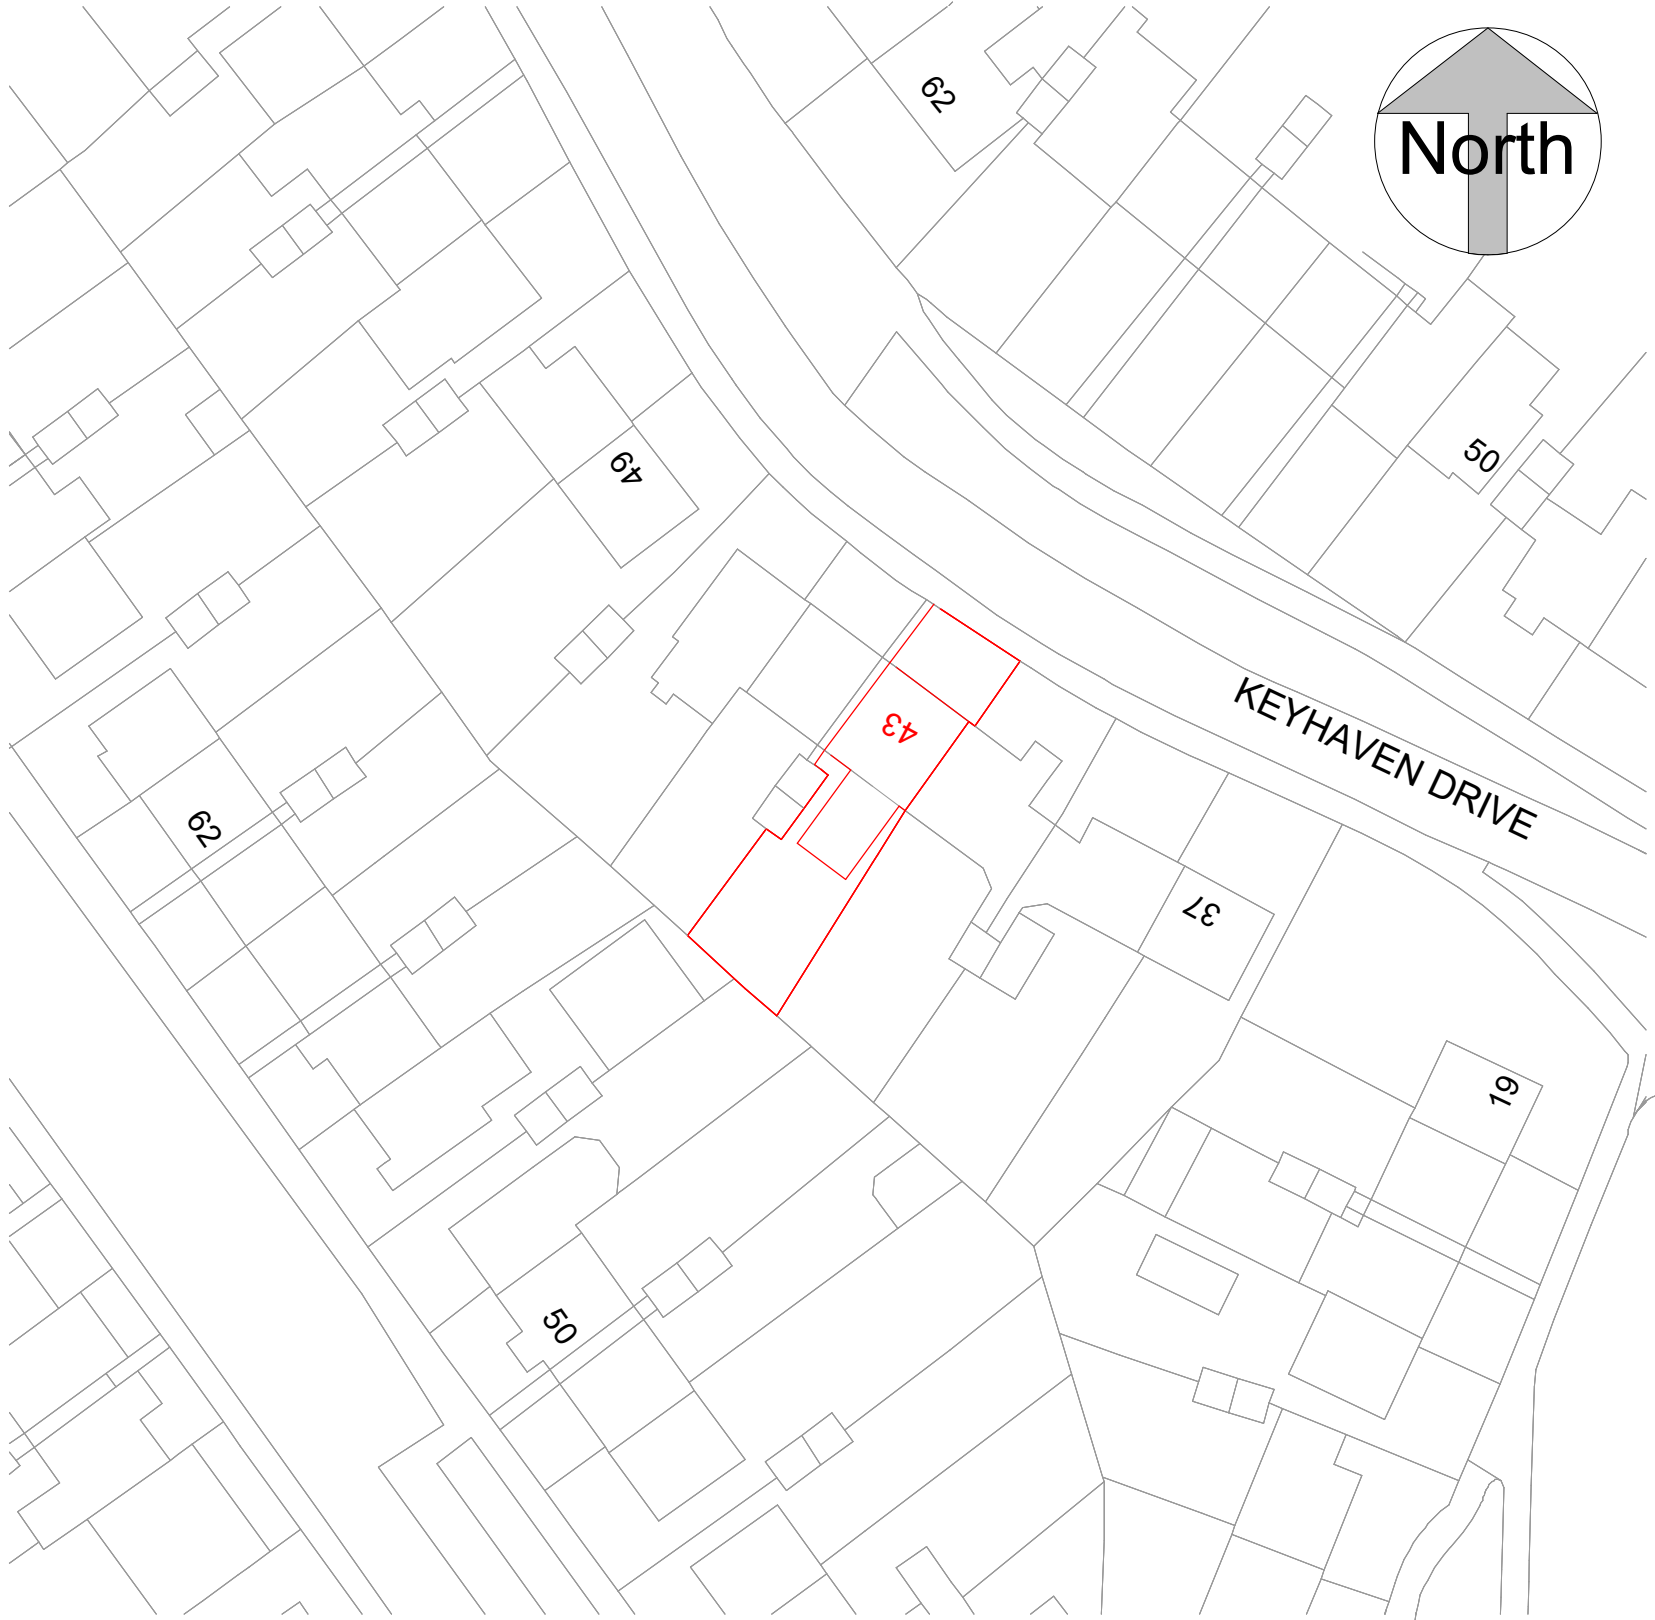

Block Plan

1:500

ReQuestAPlan
Map number: TQRQM24163134357213
Title: 43 Keyhaven Drive, PO9 4BY
Map Produced for: Parkers Design
© Crown copyright and database rights 2024 OS 100042766



1:500		50
1:200		20
1:100		10
1:50		5

All measurement to be checked on site prior to any commenment

Parkers Design Limited - The Studio @ 90, PO9 2PR

www.pexd.co.uk - info@parkersdesign.com - 07776 008822

PROJECT	43 Keyhaven Drive PO9 4BY		CLIENT				Hunt					
			Date		Issue Date		Scale (@ A3)		As indicated			
SHEET	Site Plan		Drawn by		SW		DRAWING NUMBER				REV	
			Checked by		SR		P 0					