



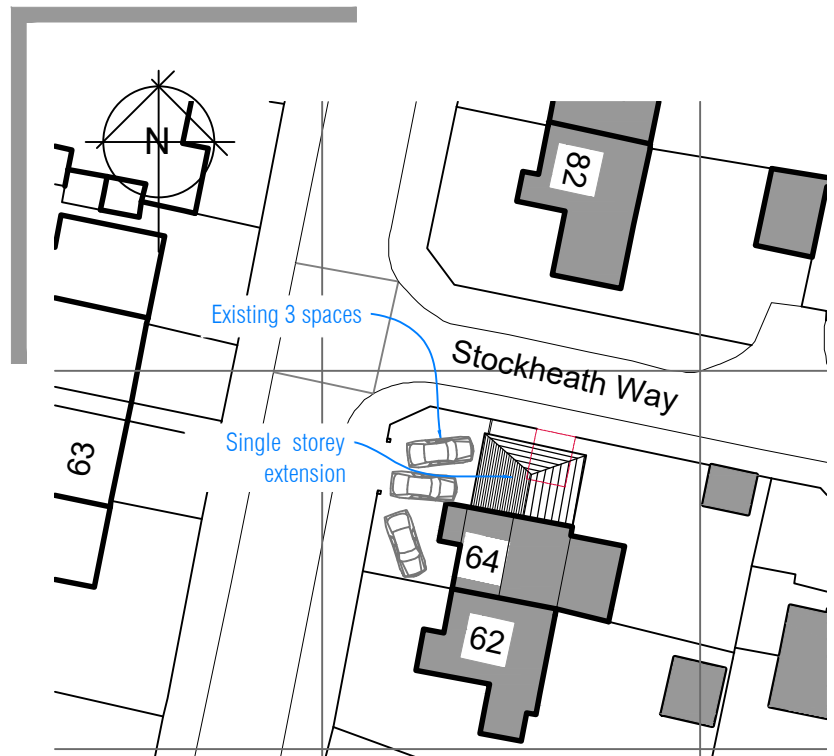

Block Plan

SCALE 1:500

02

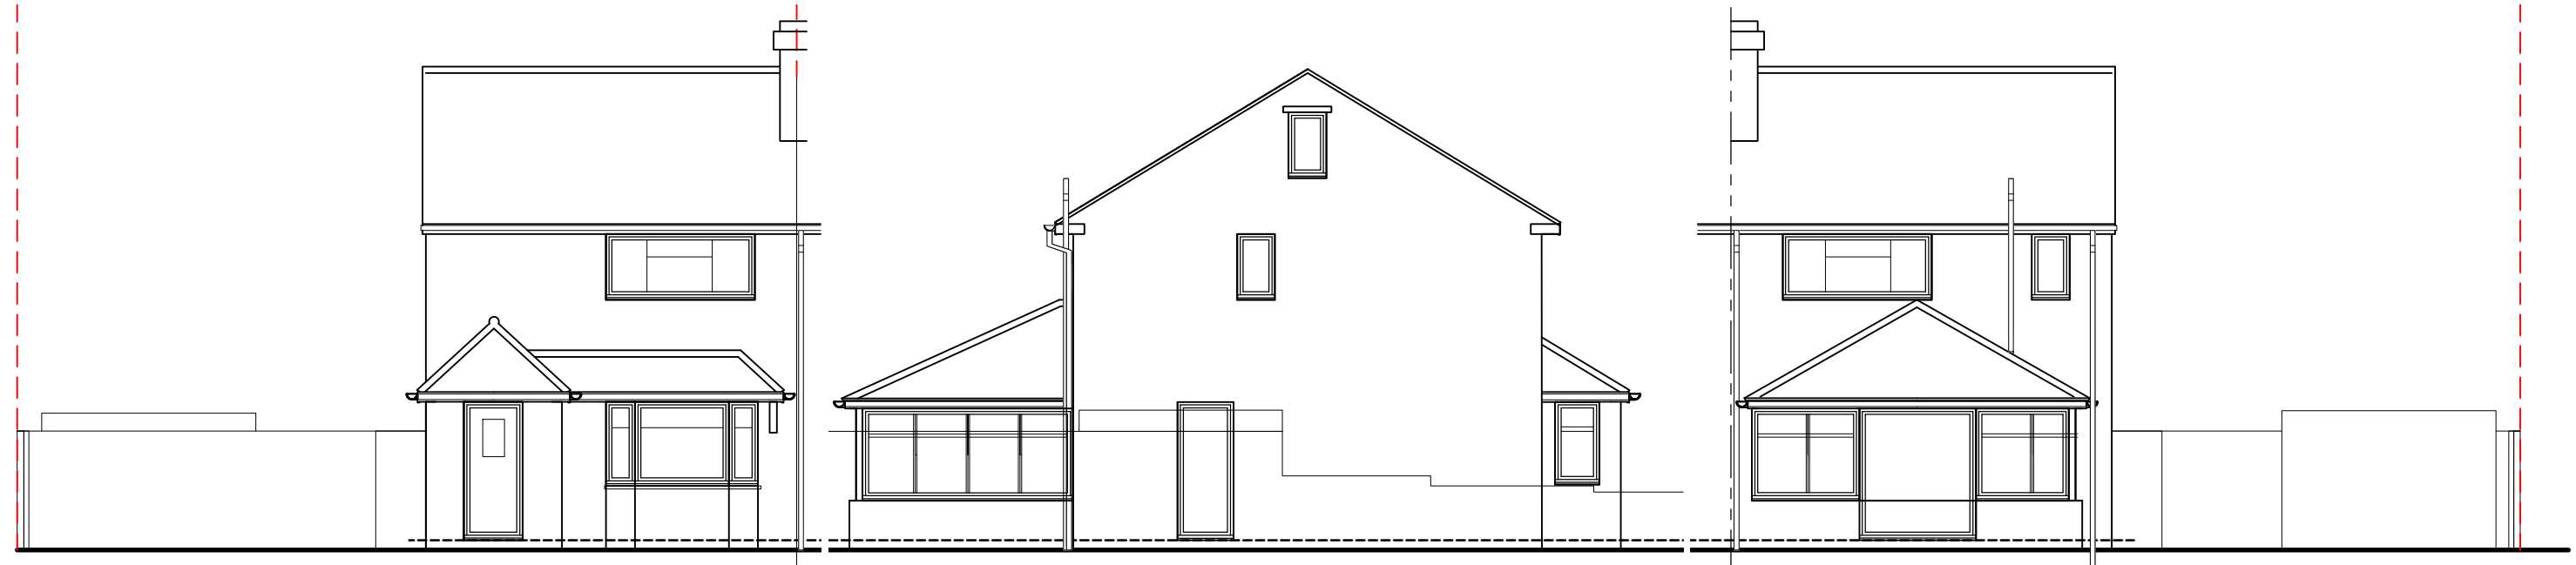

West Elevation


North Elevation

East Elevation

Existing Elevations

SCALE 1:100

04

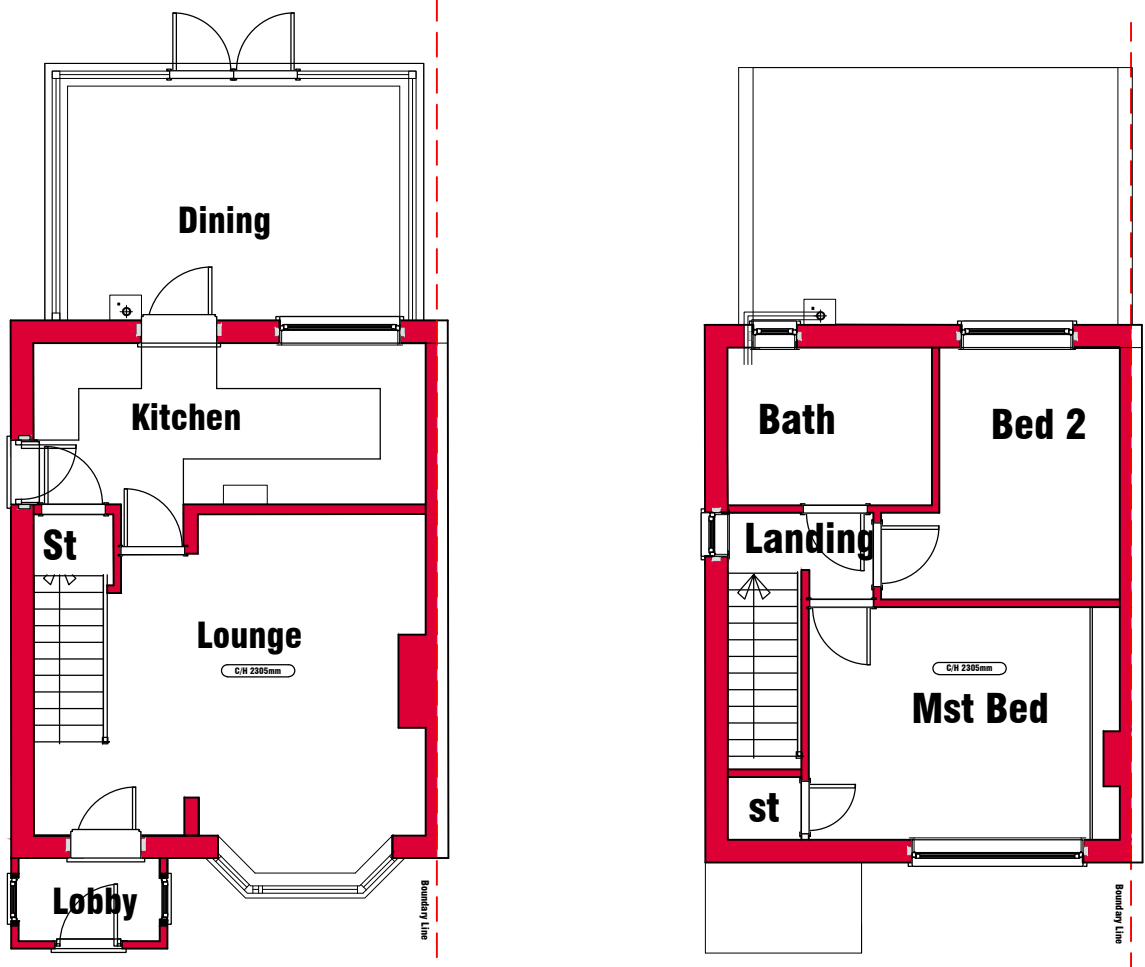

Existing Floor Plans

SCALE 1:100

05


Offices

- Southampton (HQ)**
Freedom Works Mount Pleasant Road, Southampton SO14 0QB
- Portsmouth**
33 Sapphire Ridge, Waterlooville, PO7 8NY
- Chichester**
Metro House, Northgate, Chichester PO19 1BJ
- Hove**
Creative Hub, Hove, Hove Business Centre, Fonthill Rd, Hove BN3 6HA
- Guildford**
Parallel House, 32 London Rd, Guildford GU1 2AB

NB

- FIGURED DIMENSIONS MUST BE TAKEN IN PREFERENCE TO SCALED DIMENSIONS AND SITE DIMENSIONS ARE TO BE CHECKED BEFORE WORK IS PUT IN HAND.
- THIS DRAWING IS THE COPYRIGHT OF MC ARCHITECTURAL DESIGN AND MUST NOT BE REPRODUCED OR USED WITHOUT THEIR WRITTEN PERMISSION.
- IT IS THE SOLE RESPONSIBILITY OF THE BUILDING OWNER TO DRAW UP ALL LEGAL AGREEMENTS WITH ADJOINING PROPERTY OWNER TO COVER THE OVER HANGING OF ANY FASCIAS, GUTTERING, FOUNDATIONS OR ANY PART OF THE BUILDING. MC ARCHITECTURAL DESIGN CAN NOT BE HELD RESPONSIBLE IN ANY WAY WHATSOEVER FOR ANY LEGAL COSTS OR OTHER COSTS INCURRED THROUGH ANY NEIGHBOURHOOD DISPUTES.
- IT IS THE SOLE RESPONSIBILITY OF THE BUILDING OWNER TO COMPLY WITH THE PARTY WALL ACT 1996. MC ARCHITECTURAL DESIGN CAN NOT BE HELD RESPONSIBLE IN ANY WAY IF NON COMPLIANCE IS ADOPTED.

- Existing Walls**
- Walls Removed**
- Area Not affected**
- New Wall**
- Approved Application No.APP/23/00640**

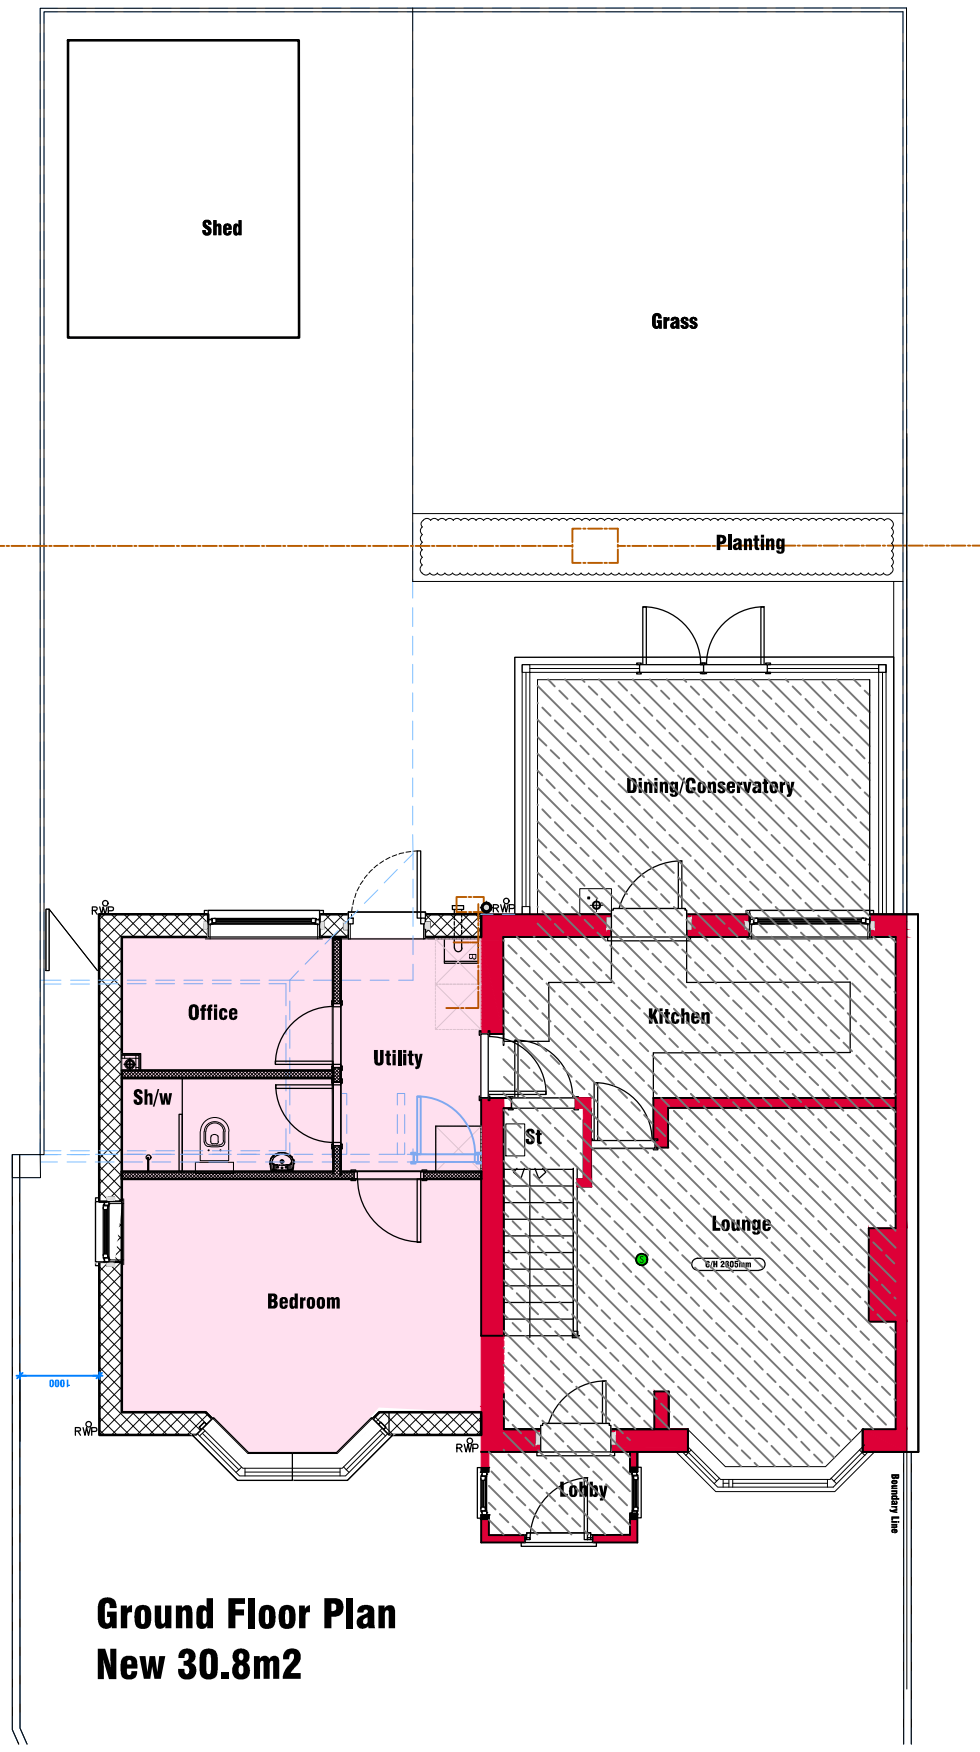


Ground Floor Plan
New 30.8m2

Proposed Floor Plans

SCALE 1:50

06

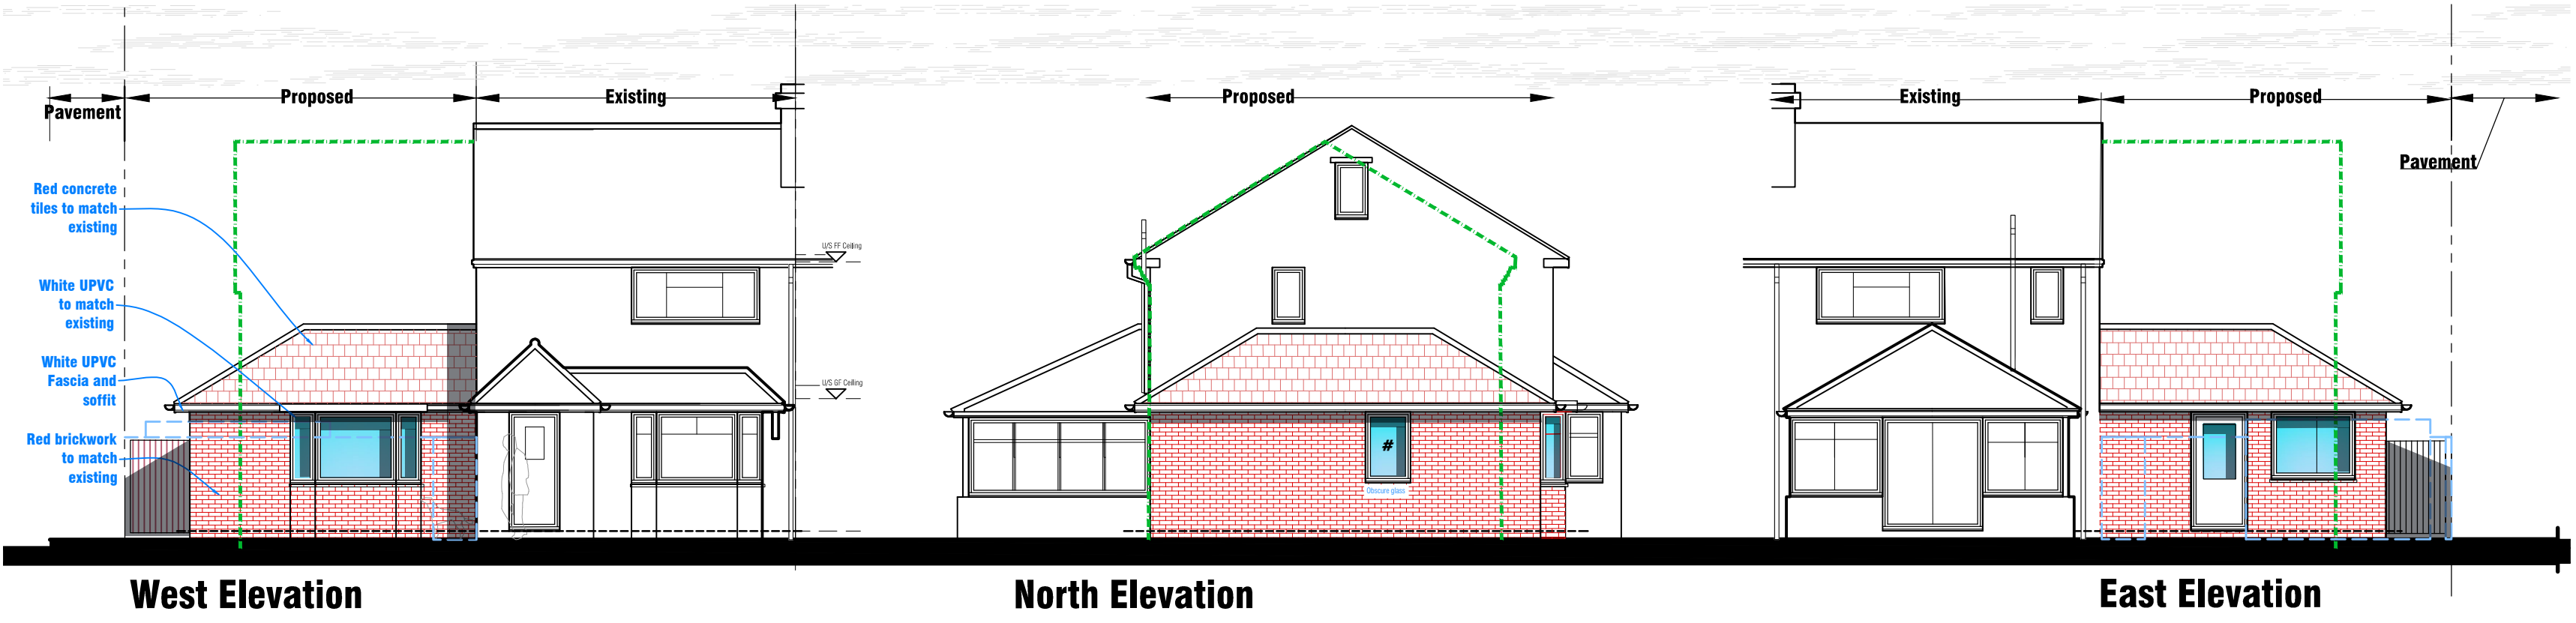

West Elevation


North Elevation

East Elevation

Proposed Elevations

SCALE 1:100

03

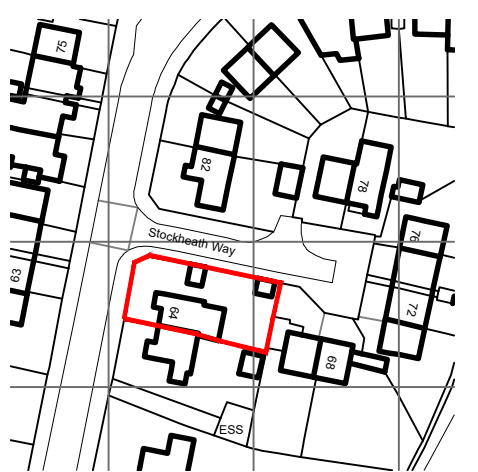

© Crown copyright 2023 Ordnance Survey 100053143


Location Plan

SCALE 1:1250

01

Planning

Rev:-	Description:-	Date:-	Chkd by:-
C	Planning Issue	25/11/24	
B	Planning Issue	25/11/24	
A	Issue 01	01/11/24	

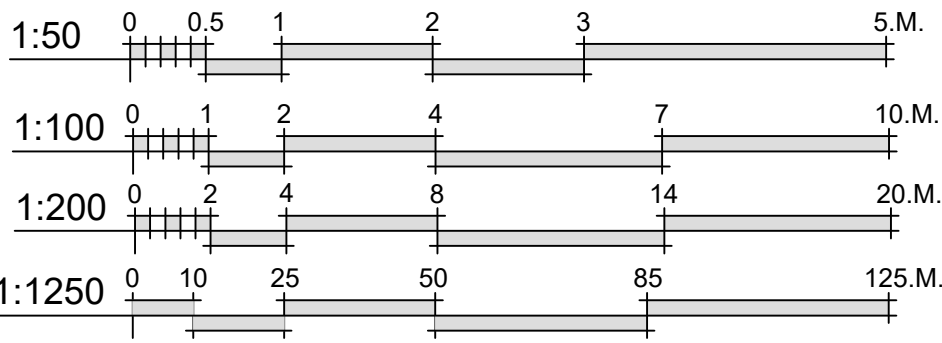

Client:-
Mr E. Murtagh

Scale:- 1:50/100/200/1250 @A1

Drawn By:- M@C Checked By:-

Date:- 25-11-24 Date:-

Job.No:- 2153 Drg.No:- 01.01 Rev:-

Title:-
Single Storey Side Extension
Existing & Proposed Plans
Project:-

64 Stockheath Way
Havant
PO9 2DT

MICIA Design
architectural
Consulting - Design - Build
Portsmouth - Southampton - Chichester - Hove - Guildford

02392 98 47 88
designers@mcadesign.uk

www.mcadesign.uk
f @ in