




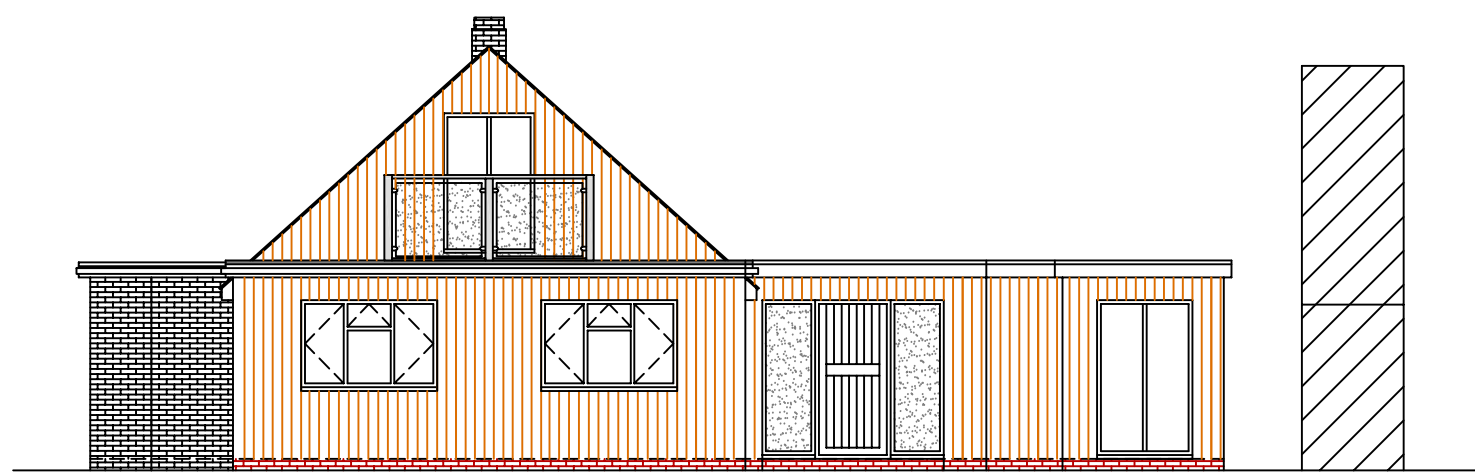


FRONT ELEVATION

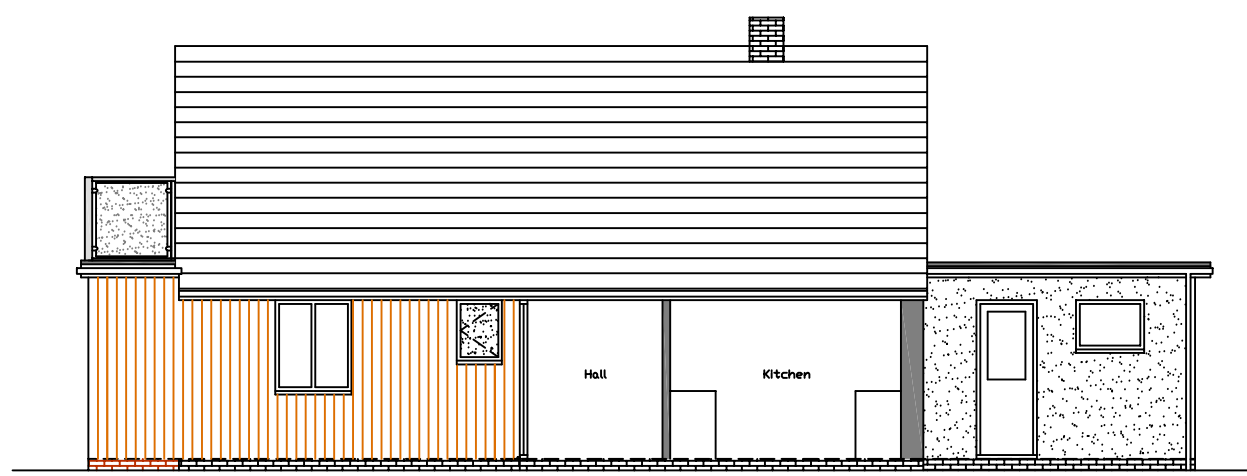


SIDE ELEVATION

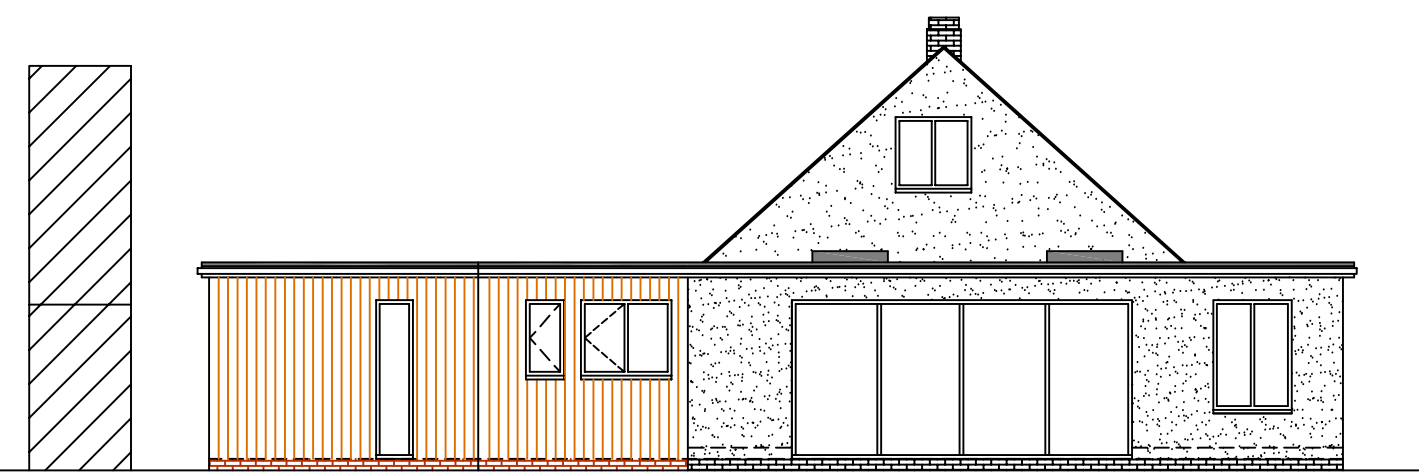


REAR ELEVATION

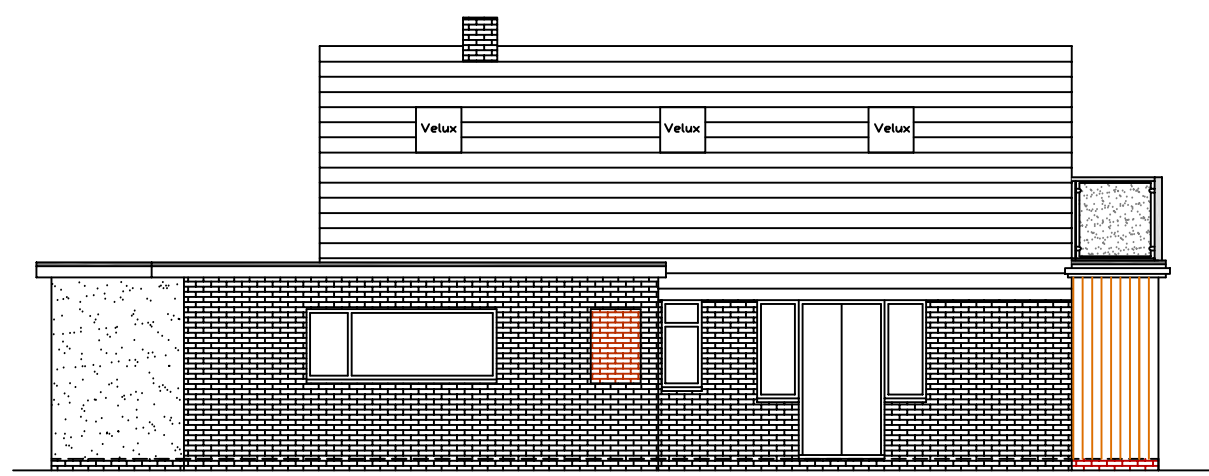


SIDE ELEVATION

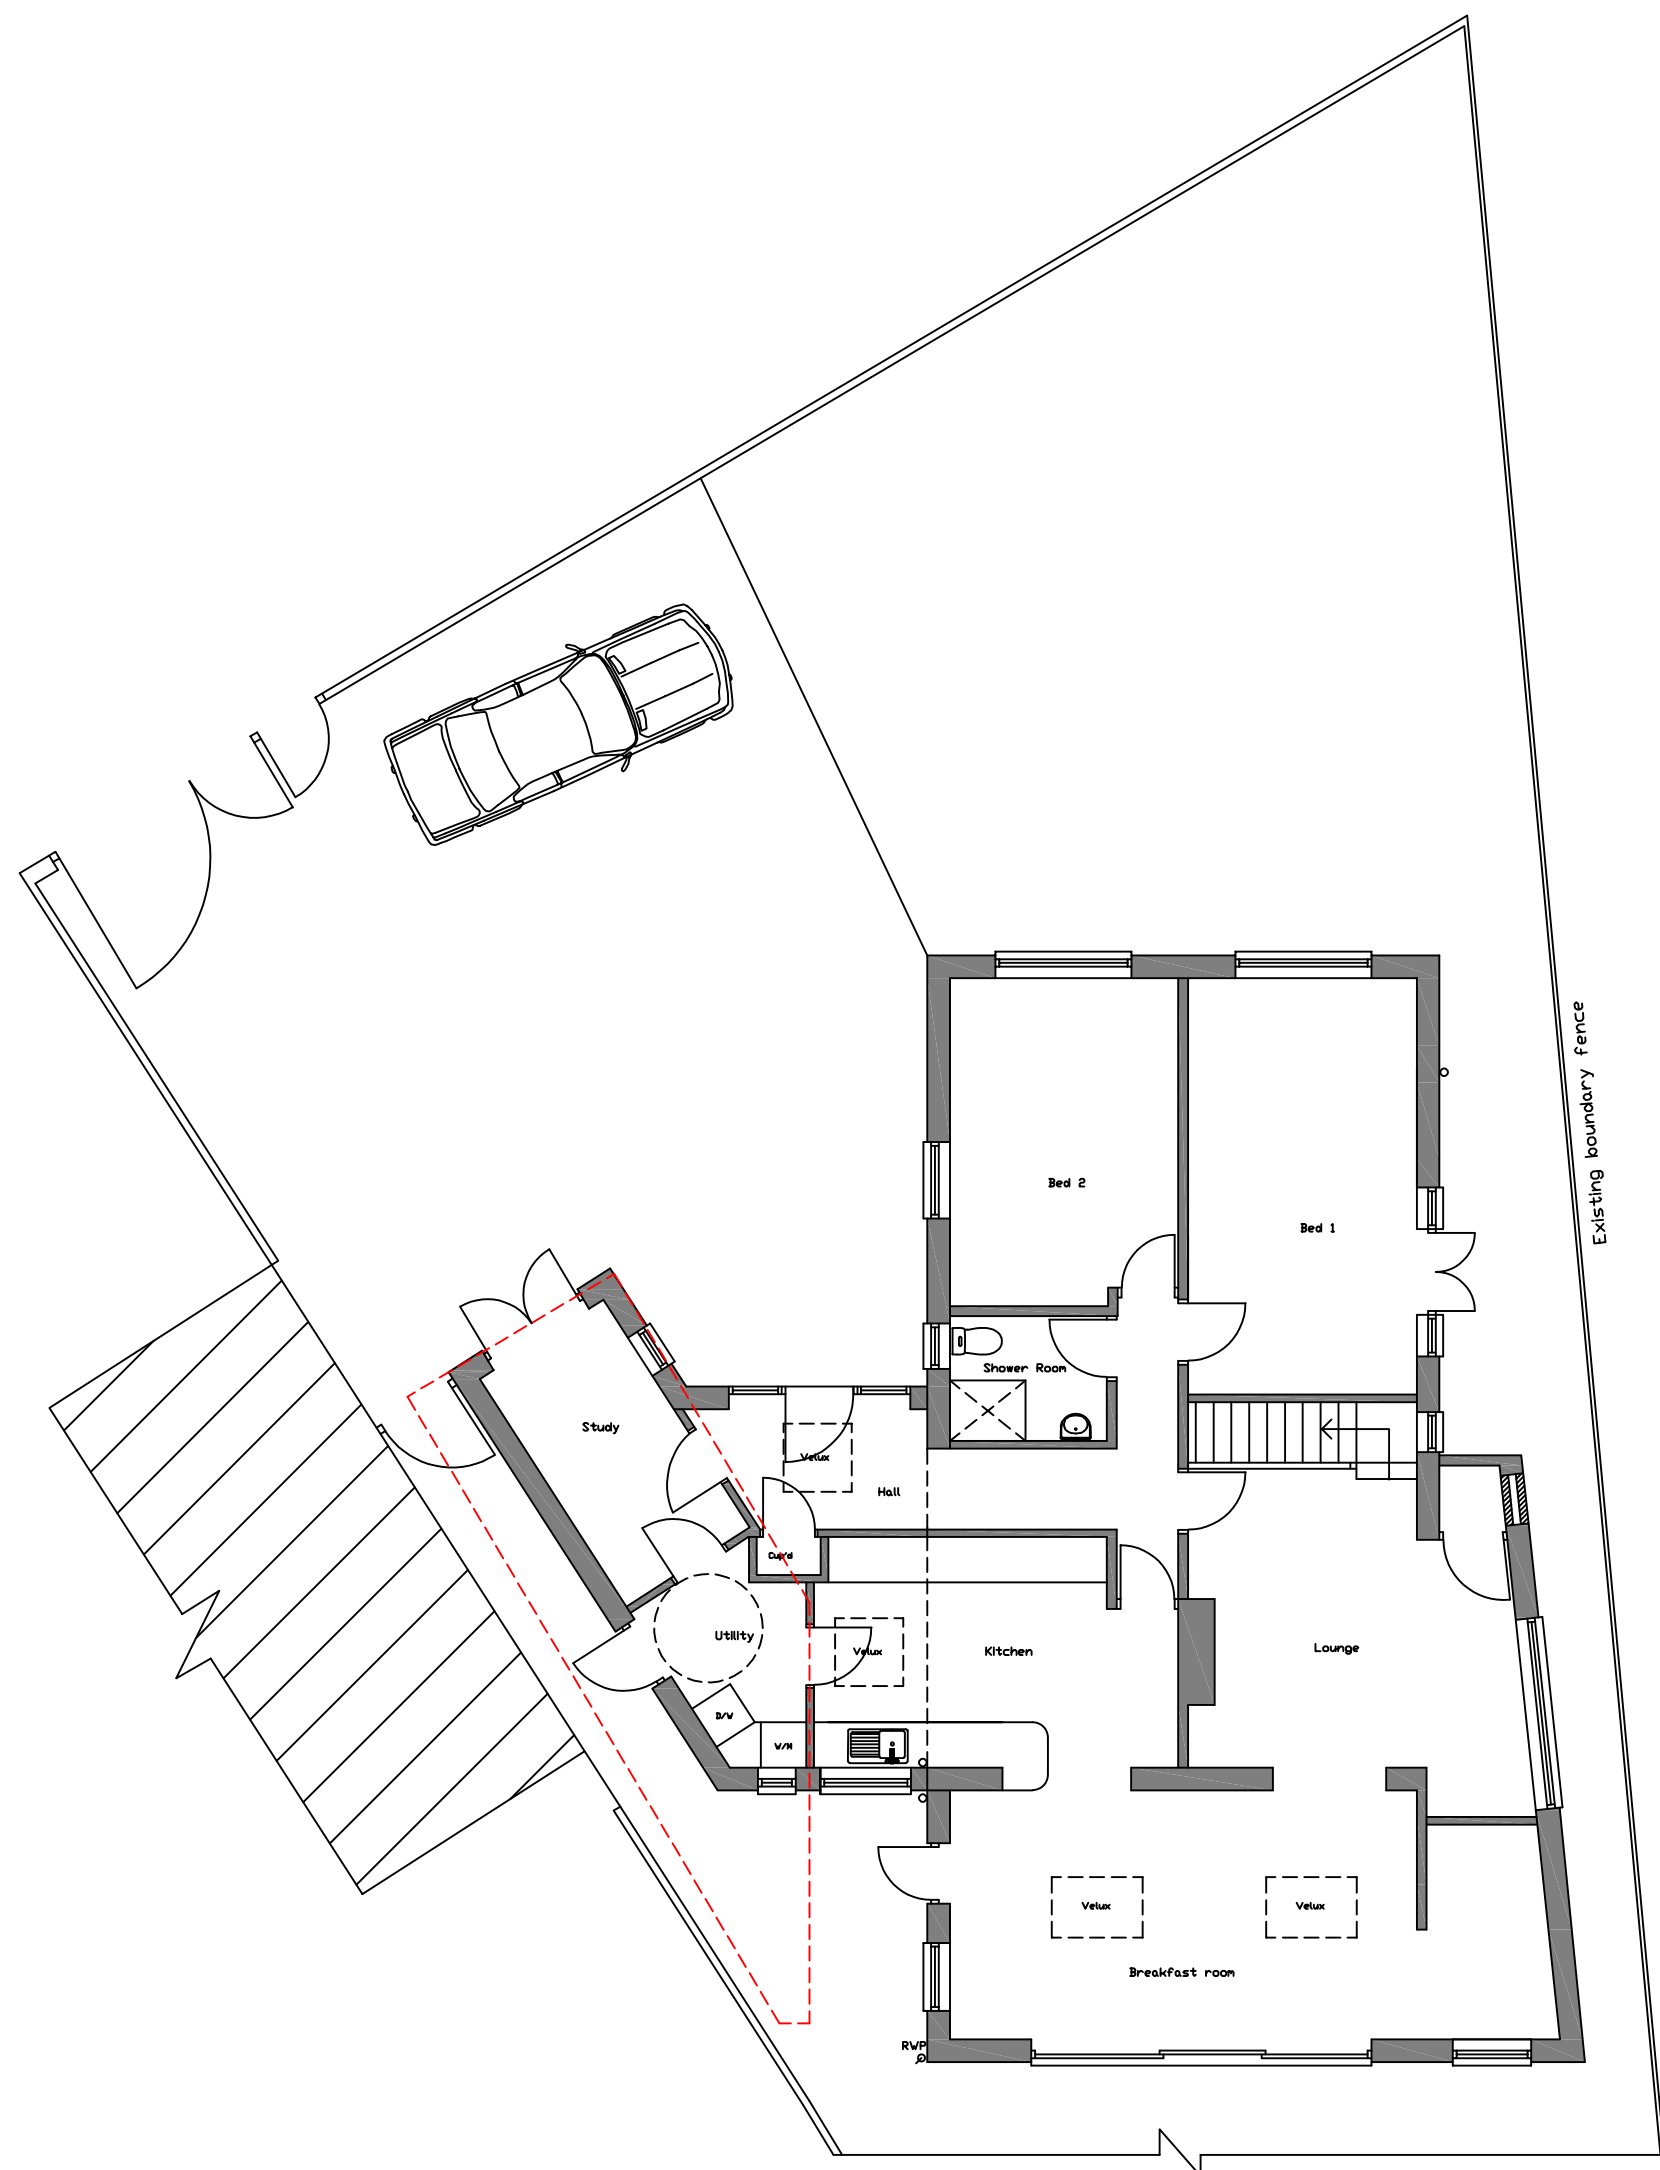


GROUND FLOOR PLAN

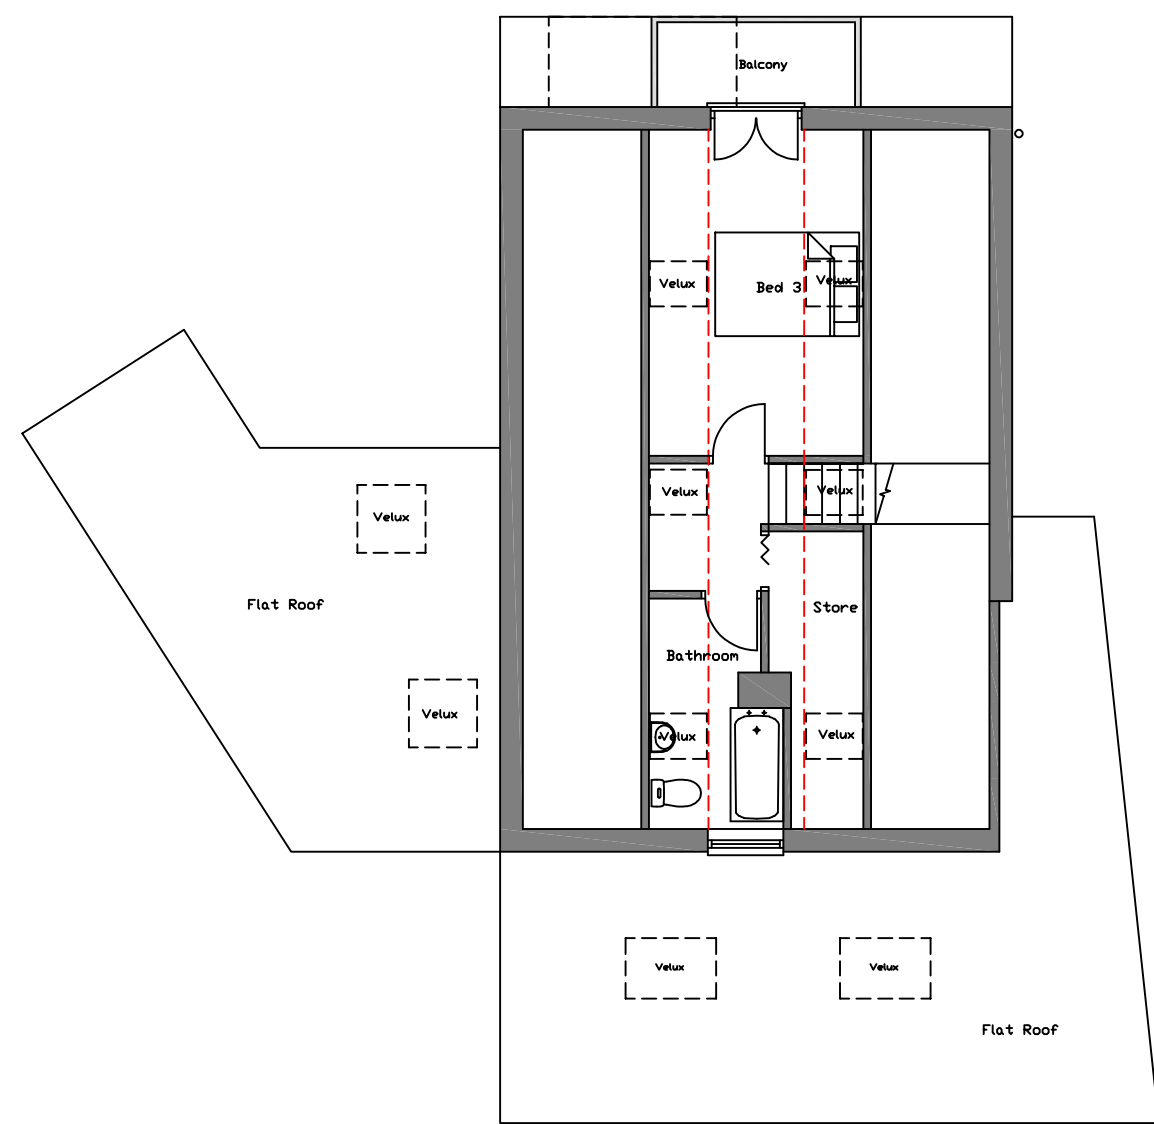

FIRST FLOOR PLAN

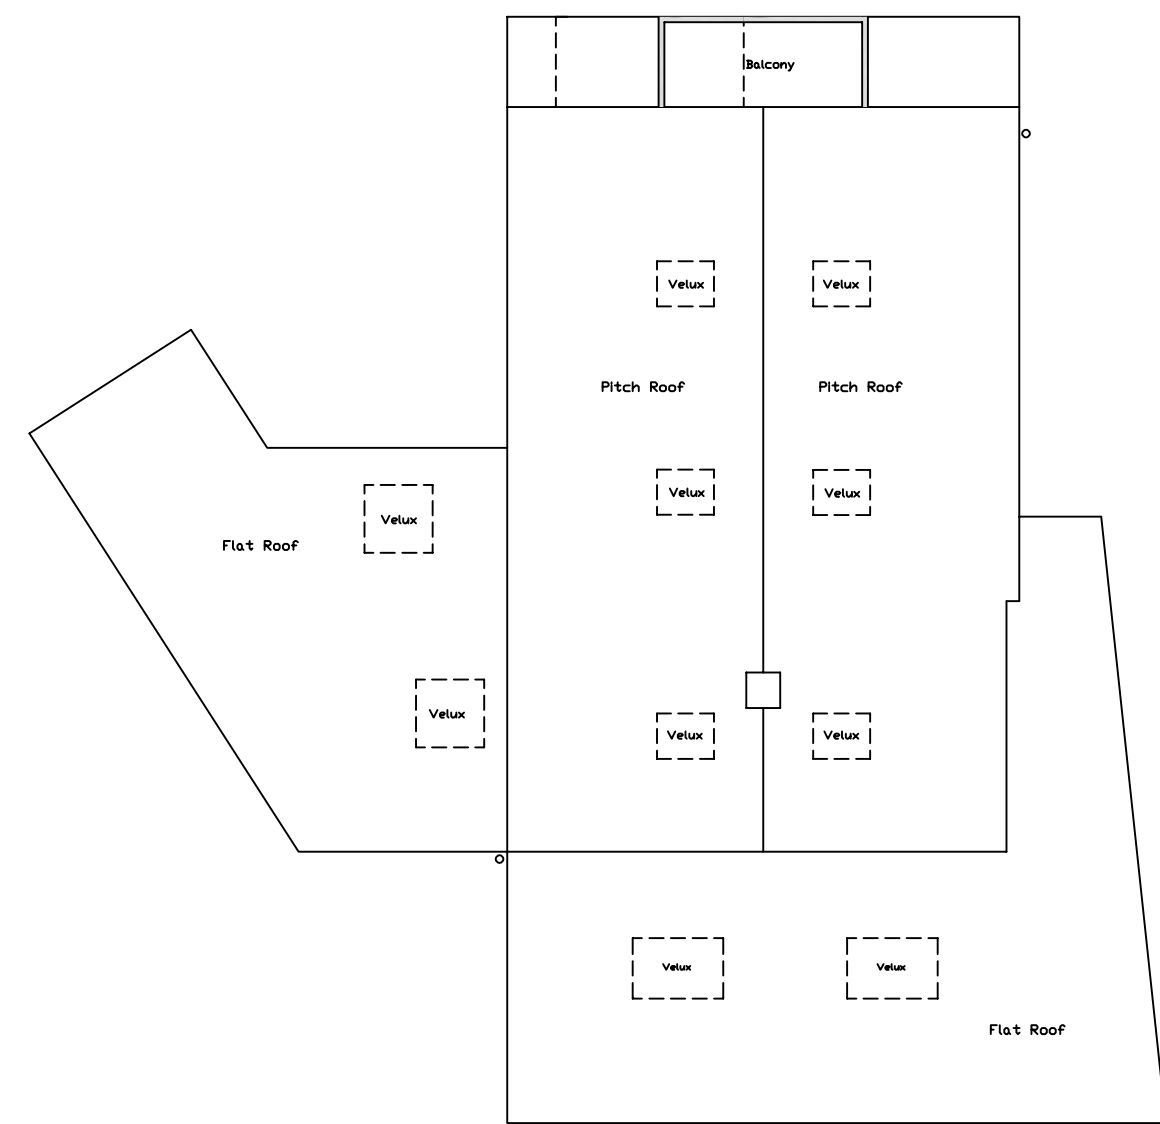

ROOF PLAN

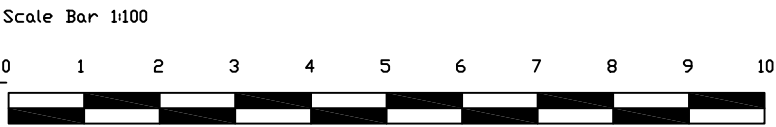

Rev.	Description	Date
	Address: Proposed conversion of garage with link to house, new front extension 50 Eastoke Avenue Hayling Island PO11 9QP	
	Drawing Title: Proposed Plans & Elevations	
	Drawing Number: Planning002	Scale: 1:100
	Date: Oct 24	Rev: