
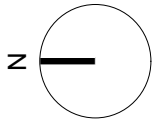


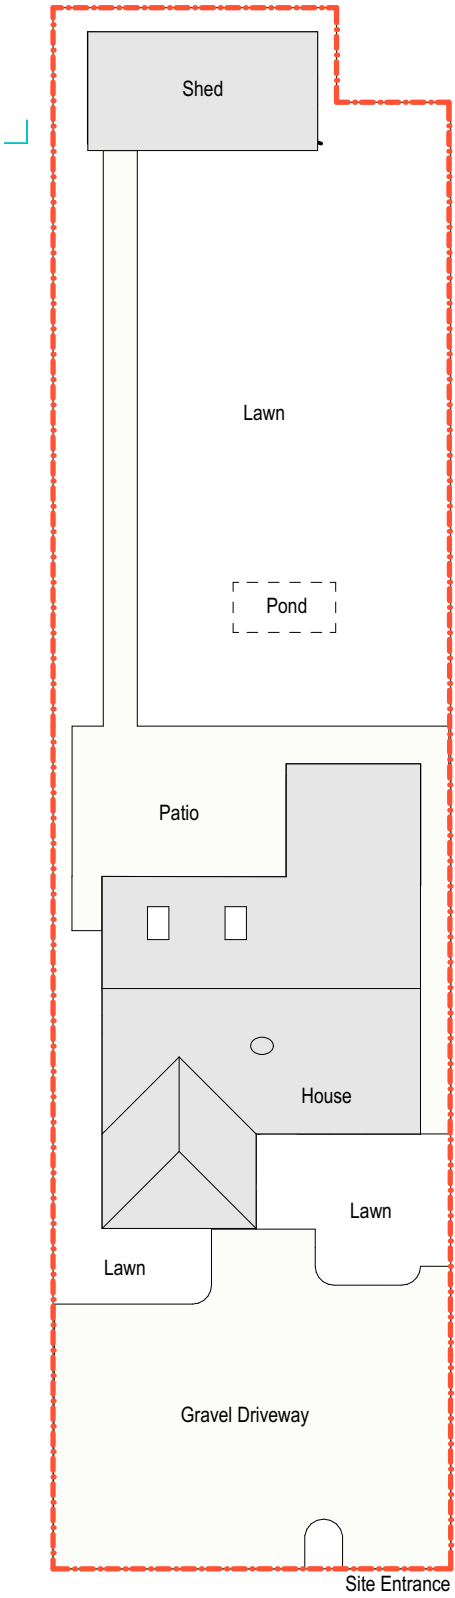

Kingsway Road

Rev	Description	Date	DB	CB
-----	-------------	------	----	----

Existing Site Plan

PROJECT	JOB NO
Kingsway	Kingsway
SCALE	DATE
1:200@A3	
DRAWN BY/CHECKED BY	REVISION
/	
DWG#	