



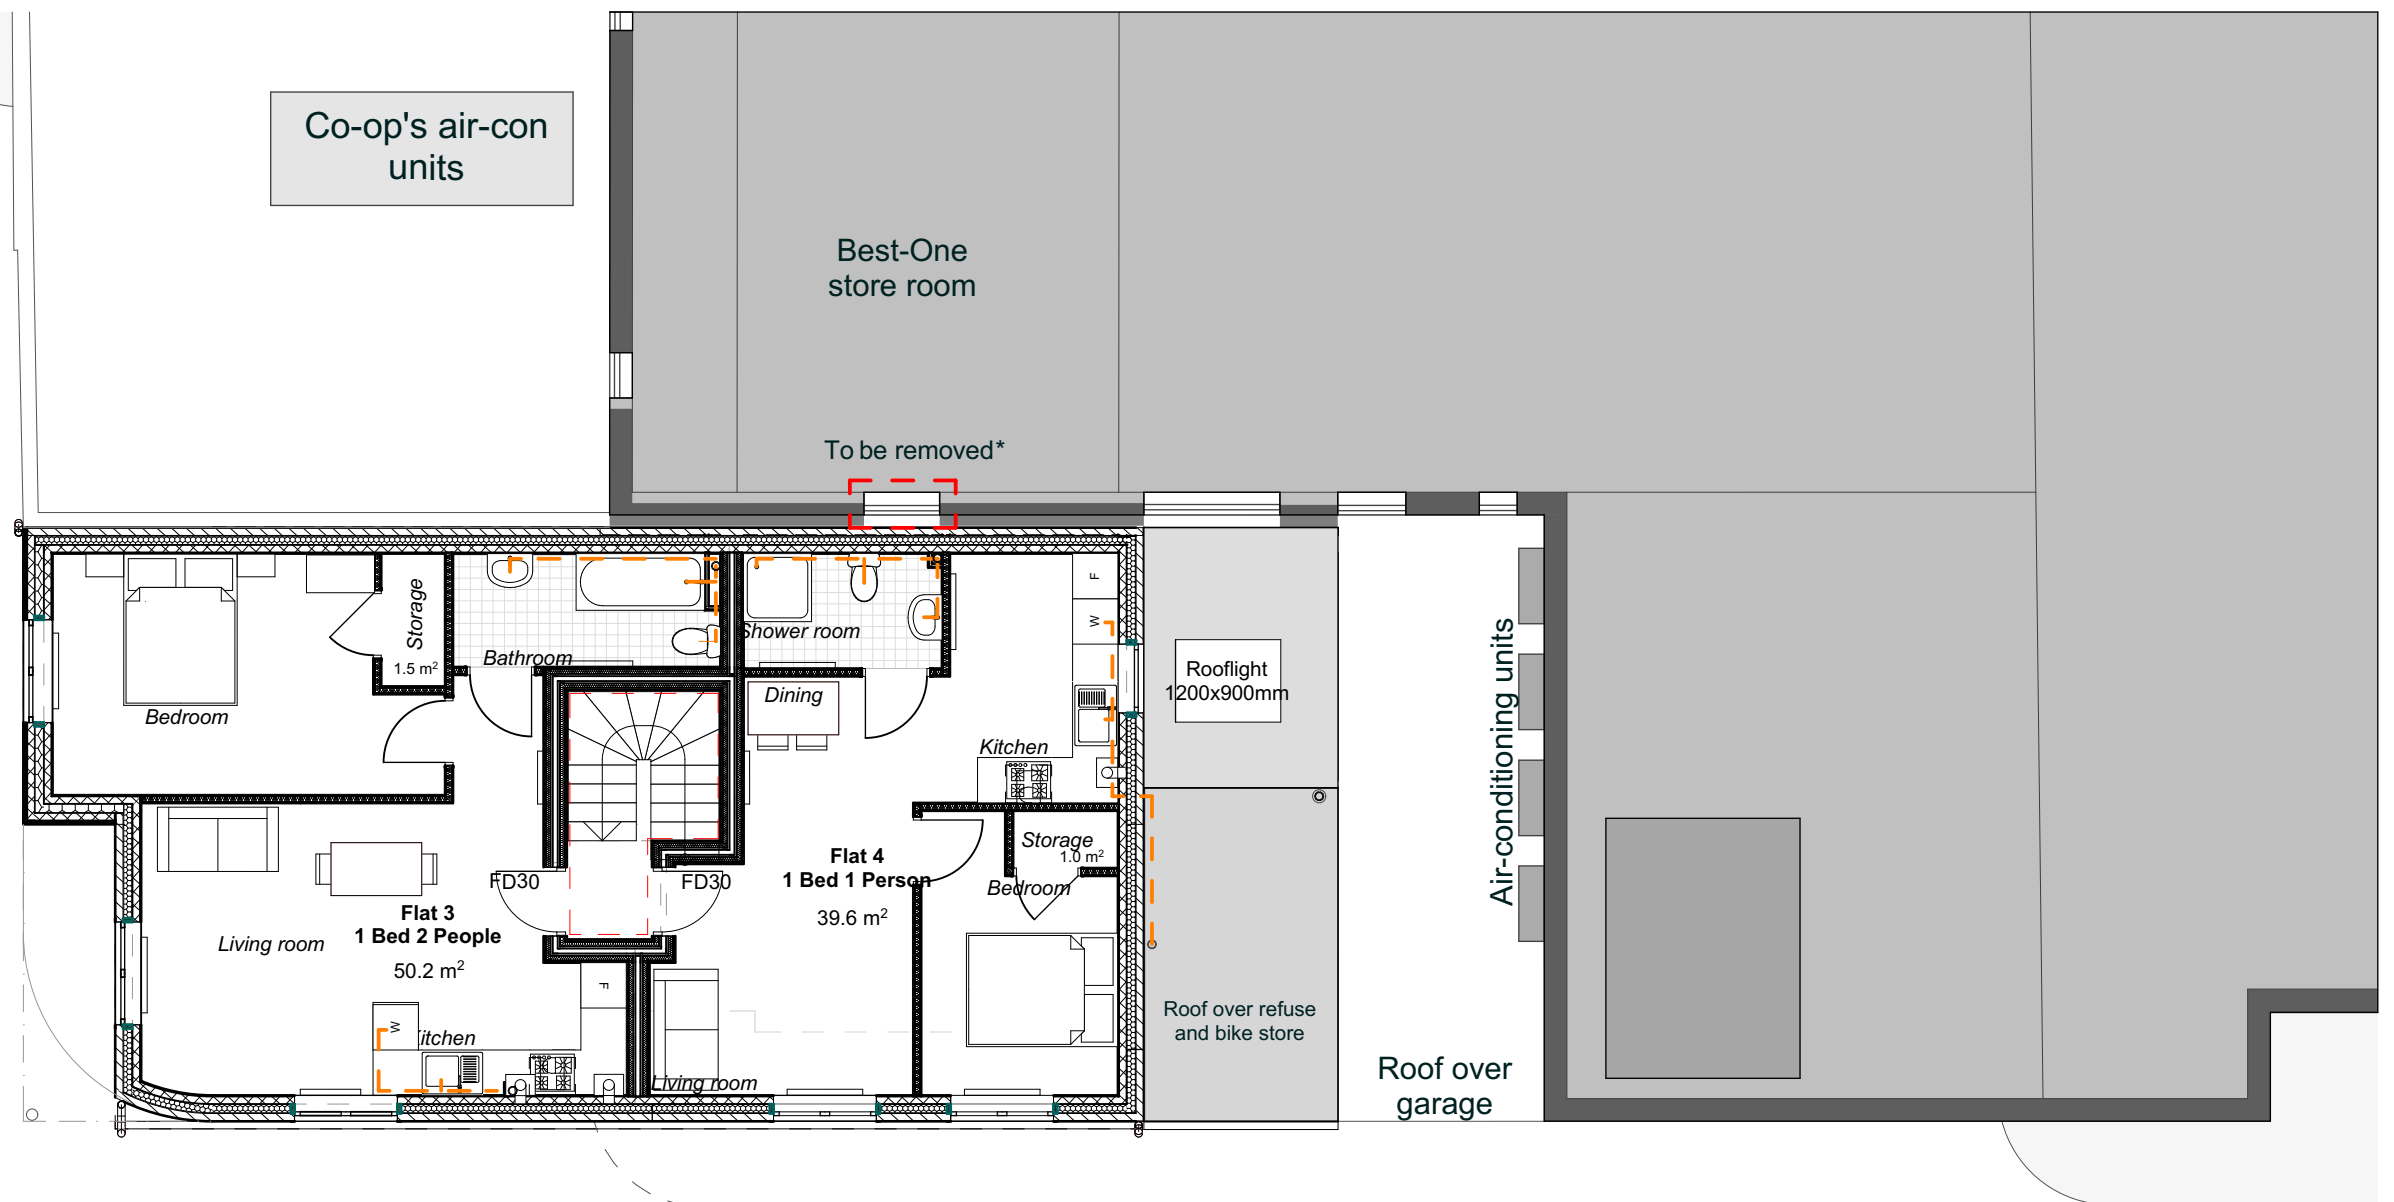

1. 01-First Floor (2)

 

revisions & notes:	-	27/11/17	KC	Issued for comment
	A	02/11/22	SAB	Final Planning Revisions

Note: All dimensions to be checked on site by the contractor before fabrication and erection. Figured dimensions to be taken in preference to scaled dimensions. This drawing is the copyright of the architects and must not be reproduced or used without their express consent, except for the purposes of a planning application. Electronic issue of this drawing to be confirmed by paper hard copy only.

project: Mr Ahmed Ali
Garage conversion
Land to rear of 13 Middle
Park Way,Havant

drawing Proposed First floor plan

drawing
name:

status: PLANNING
date: OCT 2018
scale: 1:100
drawn: KC

pwparchitects

61 South Street, Havant, Hampshire PO9 1BZ
t: 023 9248 2494
e: design@pwp-architects.com
w: www.pwp-architects.com

Project No. **5493** drawing No. **1102** **A**