




West (rear) elevation




South (side) elevation

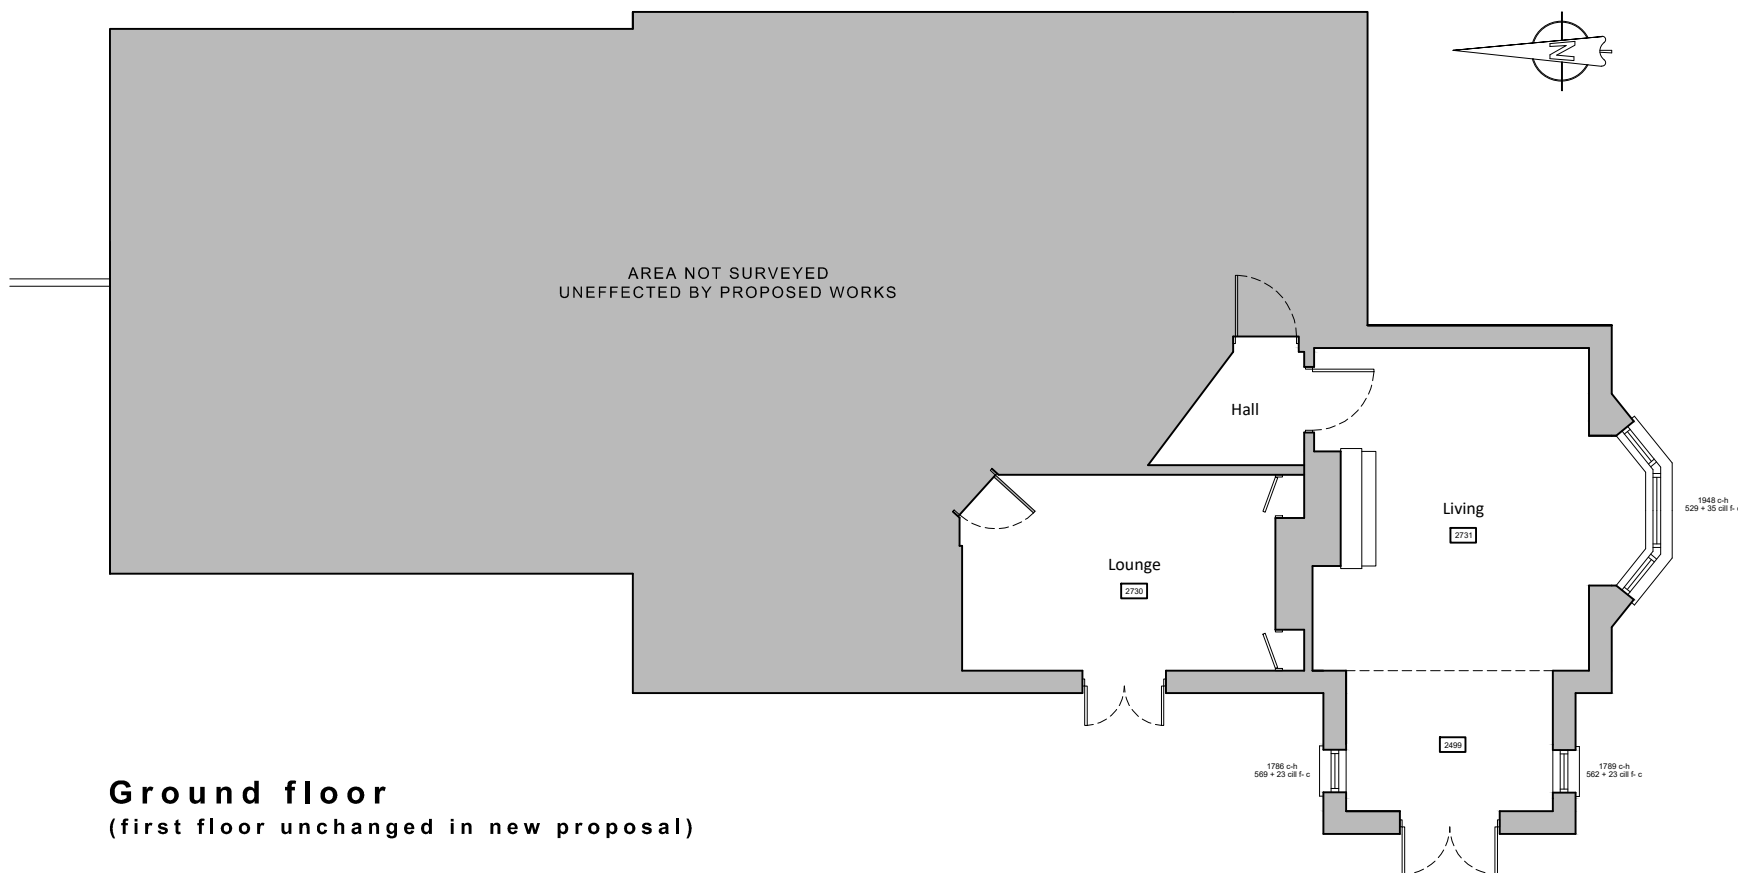

Ground floor
(first floor unchanged in new proposal)

Existing ground floor plan & elevations scale 1:100

 

North (side) elevation

For MR & MRS EDWARDS	Title EXISTING GROUND FLOOR PLAN & ELEVATIONS	Office Tel: 01243 933732
Project PROPOSED REAR EXTENSION AT 5 WESTBOURNE AVENUE, EMSWORTH PO10 7QT	Date MAY 2022 Drawn JB Scale 1:100 @ A3 Checked -	Email: admin@jb-architecturedesign.com Web: www.jb-architecturedesign.com
Job Number PL.607.22	Drawing Number -02 Revision	