


- GENERAL NOTES :
1. This drawing is the copyright of KSA Architects Ltd and may not be copied, altered or reproduced in any form or passed on to a third party without written consent. If in doubt ASK.
 2. The drawing reflects current standards and legislation agreed for this project at the time of original issue.
 3. This drawing is to be read in conjunction with all relevant architects, structural engineers, mechanical & electrical engineers and specialists drawings / specifications.
 4. Any discrepancies in dimensions or details between the various drawings should be reported immediately.
 5. All dimensions are in millimetres and all levels are in meters.
 6. Do not scale from this drawing for construction, if in doubt ASK.

Apartment Block - F
Plots 26 to 31 - (GNR)

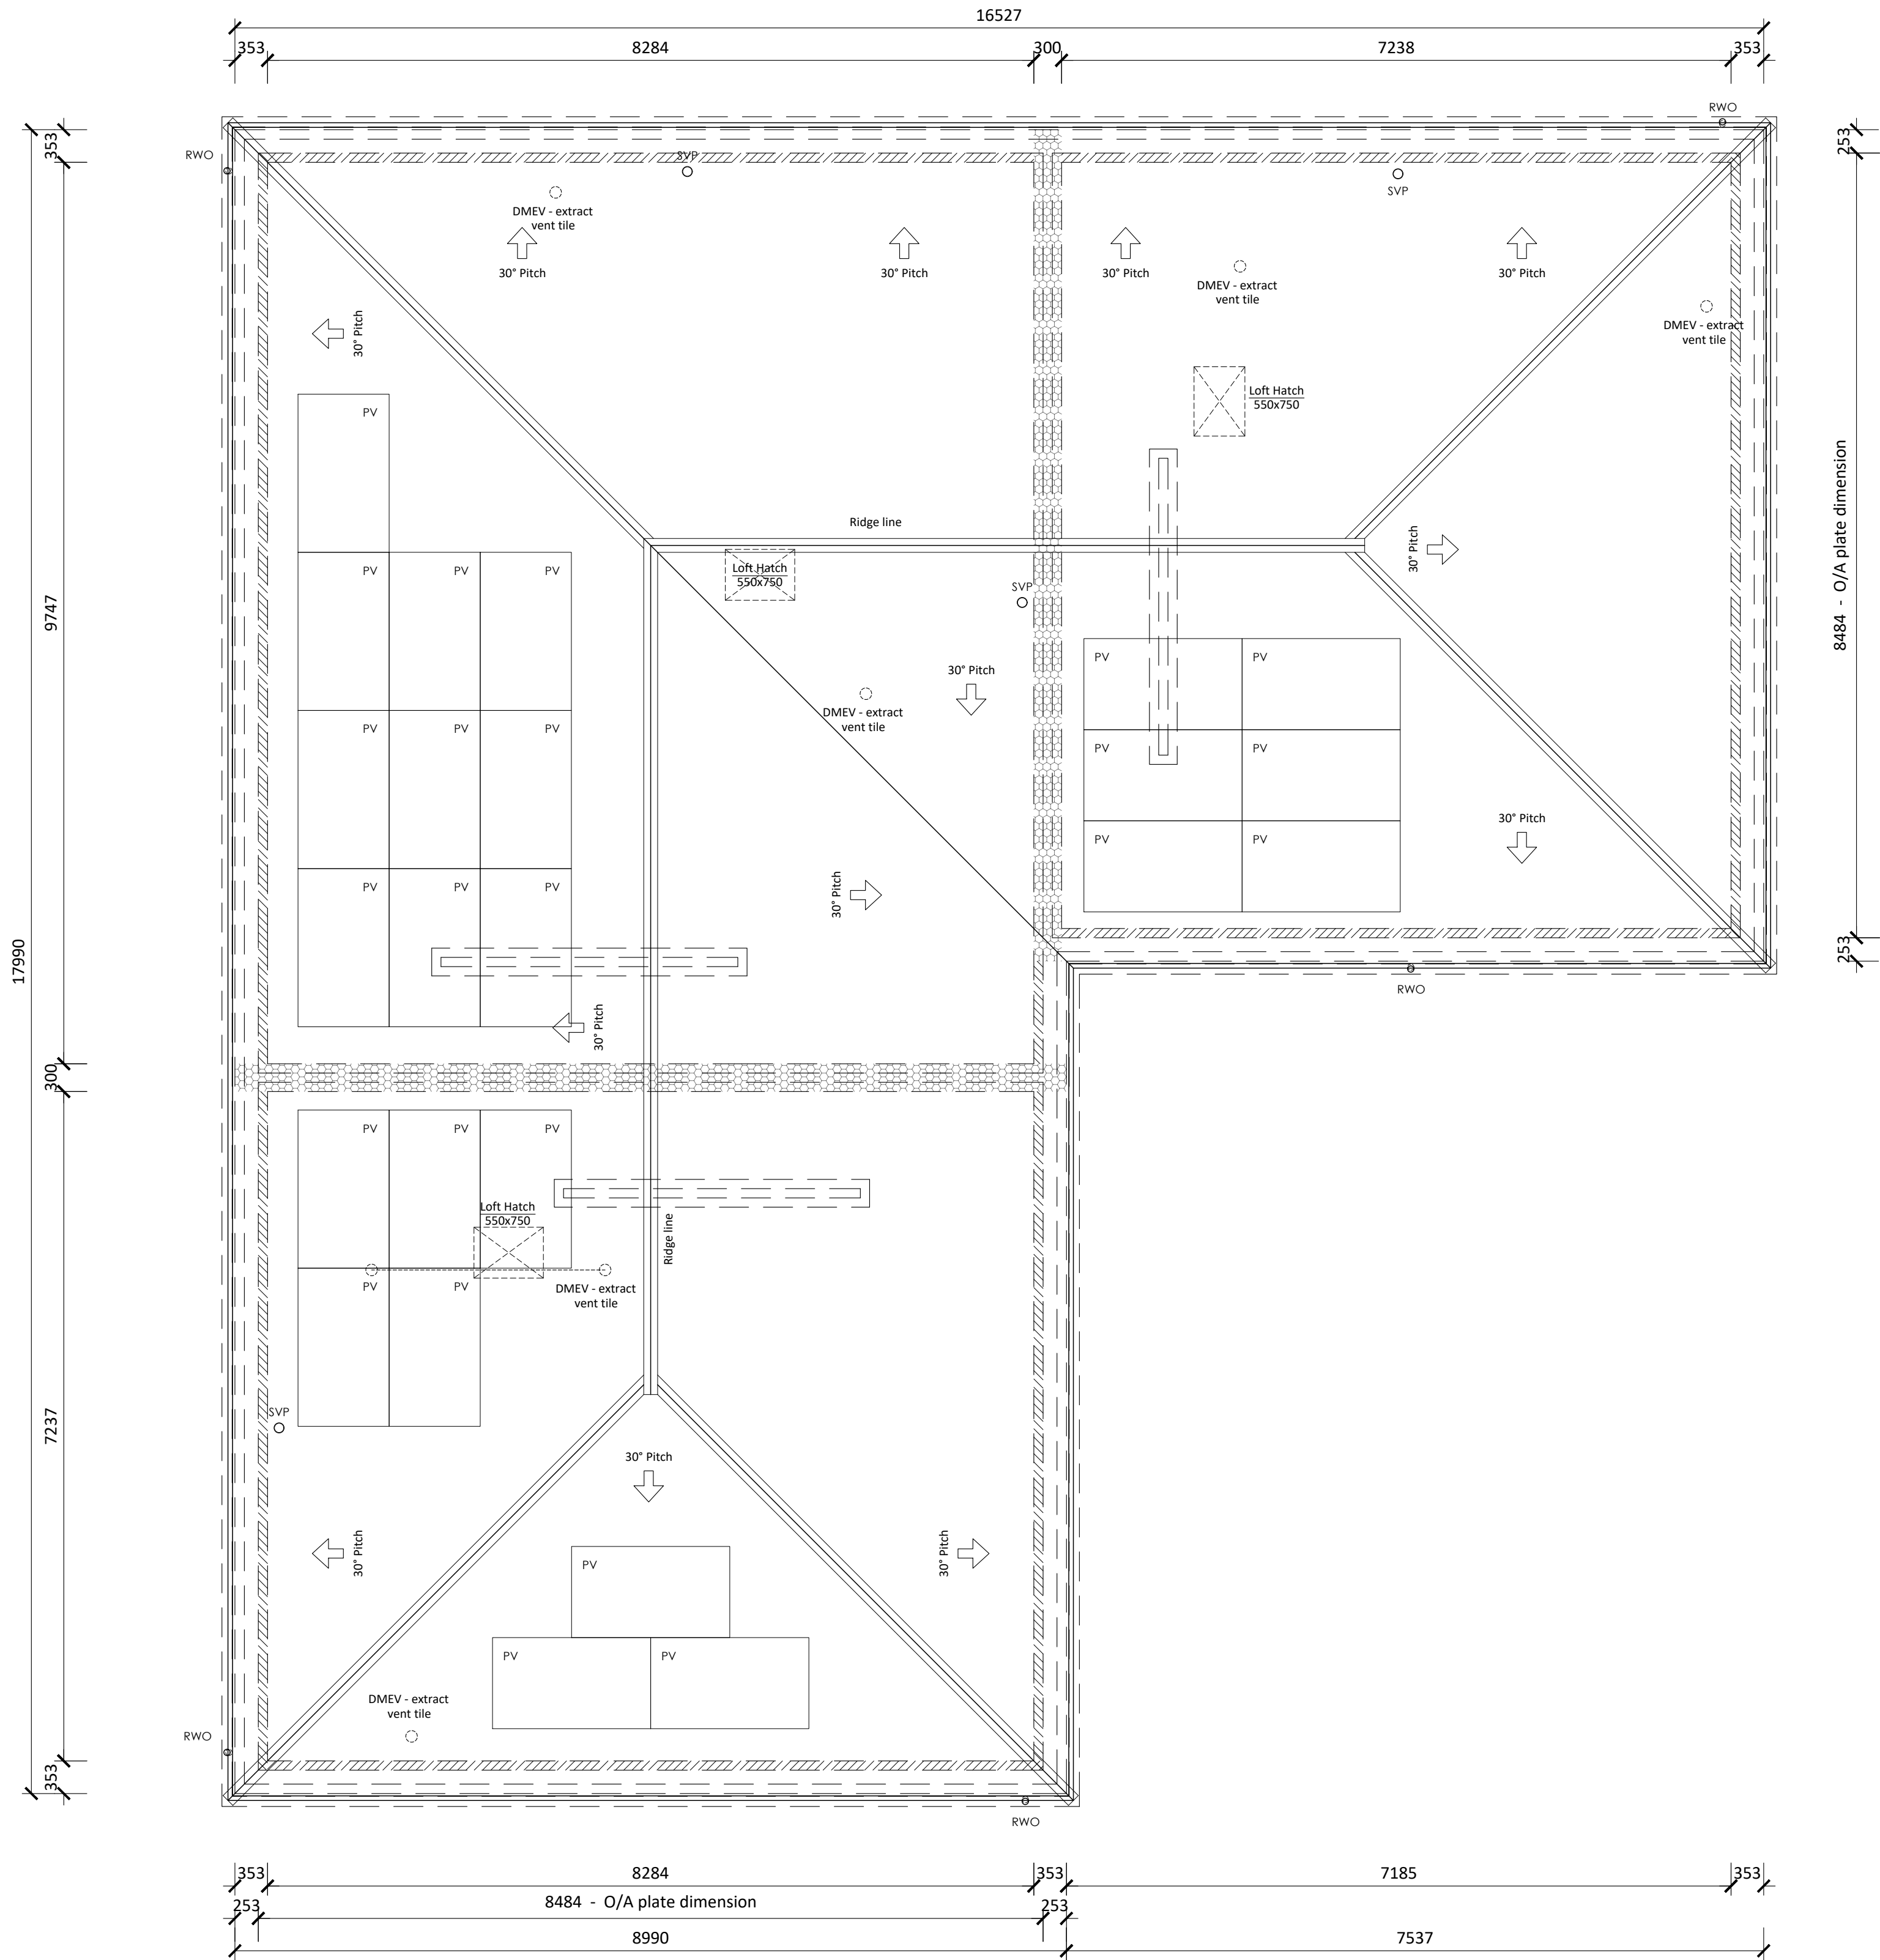

LEGEND

- 225x75mm plastic vent [7,500mm²] - External wall = periscope, Sleeper walls = air bricks]
- Spans of block & beam. To bear on full width of external wall and to midpoint of sleeper walls [100mm min. bearing]
- 100mm Blockwork above (Loadbearing)
- 70mm metal stud work above (Non-Load bearing)
- min 100x50mm timber wall plate with galvanised steel restrain straps (min 1m long & max 2m ctrs)
- Mineral wool firestopping to top of wall and eaves box & firestopping placed inbetween roof battens to fill gaps.

Note:

- Foundation setting out shown indicative only, please refer to structural engineers drawings for details.
- Service Routes shown indicatively only, routes to be confirmed by M+E.

CG Capped Gully position [LTH floor gully - capped at beam level.]

SVP Soil Vent Pipe position

SS Stub Stack position

DC Direct Pipe Connection position

B	25-04-24	Co-ordinated in accordance with clients comments - for construction issue.	SS	EG
A	27-02-24	First issue	SS	EG
Rev	Date	Description	Rev By	Ckd By

The people orientated placemakers.

Client

Project

31 Homes at -
Woodcroft Copse,
Woodcroft Lane,
Waterlooville.

Drawing Title
**Flat Block Type F - Plots 26-31
Roof Plans**

Drawing Status	CONSTRUCTION ISSUE	Scale	1:50 @ A1
Document Ref.	1303-KSA-XX-XX-DR-A-214	Revision	B
		Drawn By	SS