



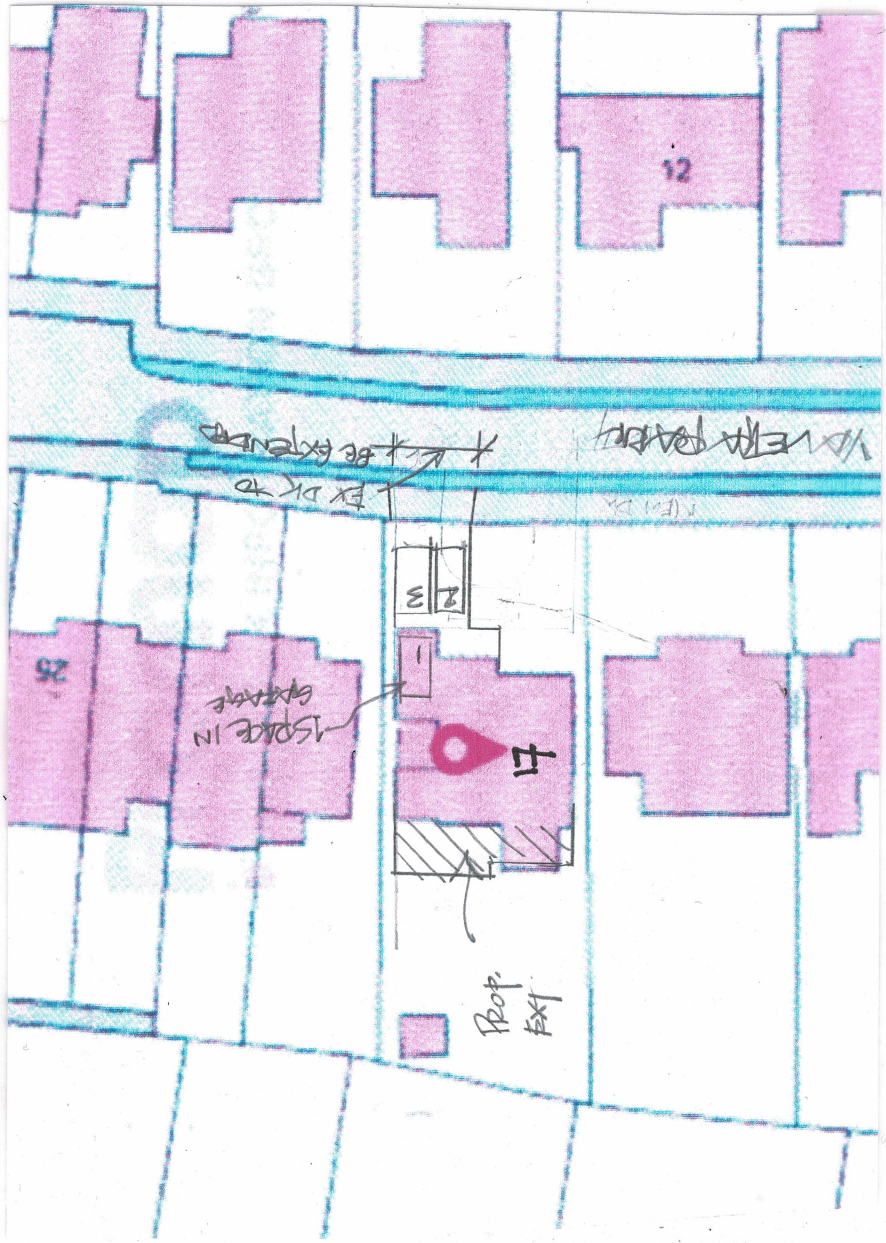

SITE PLAN
Scale 1:500

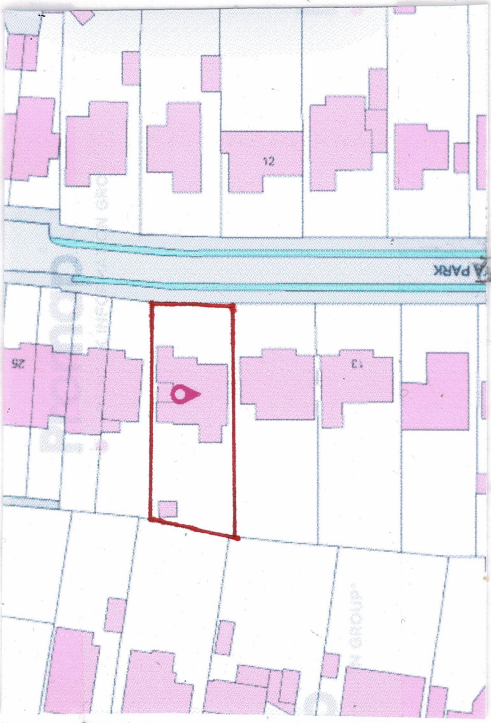

LOCATION PLAN
Scale 1:1250
OS UC 100065752

B	Nov 24	PLANNING AMENDMENT			DT
A	Oct 24	DEVELOPMENT AMENDMENT WITH NEW DC			DT
DEREK TREAGUS ASSOCIATES ARCHITECTURAL SERVICES Tel: 07956 624094 Email: derek.treagus@gmail.com					
Project	REAR EXTENSION & LOFT CONVERSION AT 17 VALETTA PARK, EMSWORTH, HAMPSHIRE.				
Client	Mr & Mrs H Pead				
Subject	Planning Drawing Site & Location Plans				
Date:	July 2024	Scale: 1:500, 1:1250			
Rev:	A B		Drg. No. 24/392/02		
• Copyright reserved. • All dimensions are to be site confirmed and should not be scaled unless for Planning purposes. • Verify all queries with the office.					