



SIDE ELEVATION


SCALE: 1:100 @ A3

REAR ELEVATION

SCALE: 1:100 @ A3

SIDE ELEVATION


SCALE: 1:100 @ A3

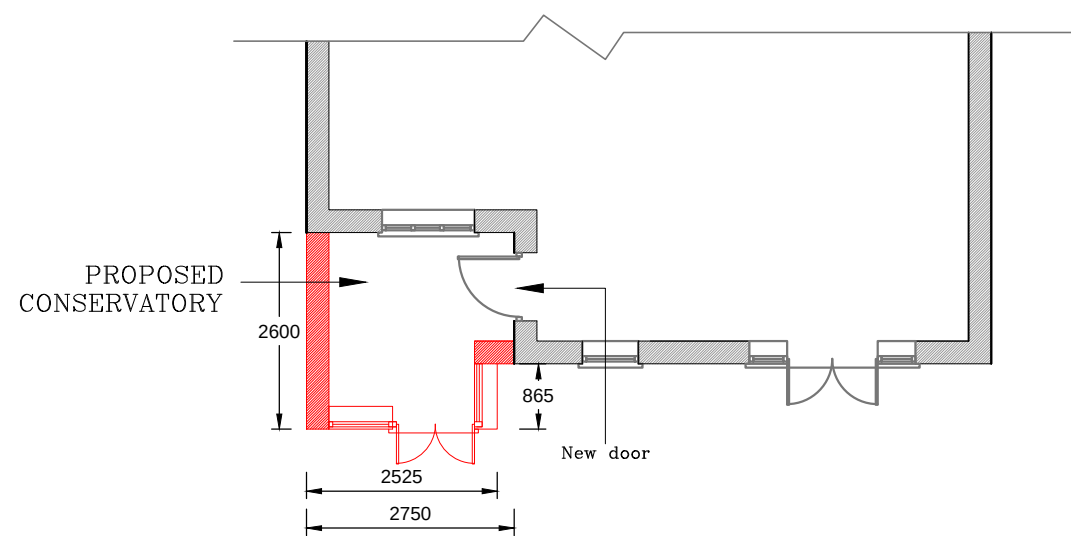

PLAN VIEW


SCALE: 1:100 @ A3

WHITE PVCU ROOFING
SYSTEM WITH ULTIMATE
BLUE INFILL PANELS

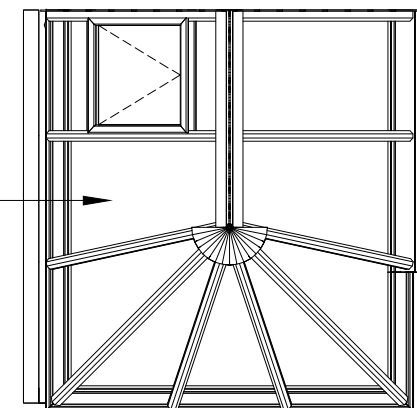

ROOF PLAN

SCALE: 1:50 @ A3

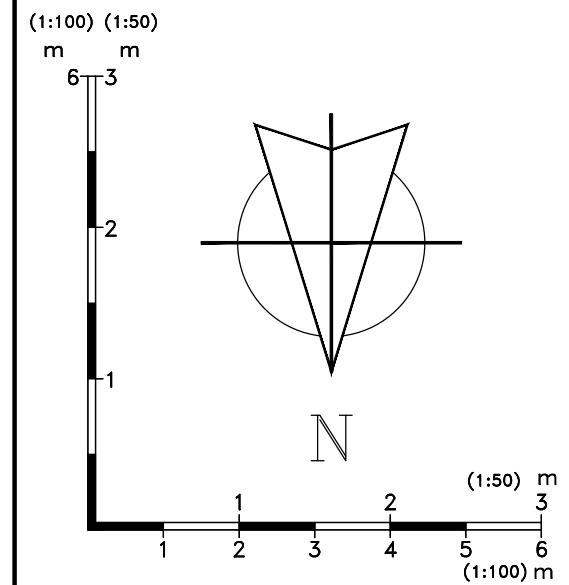

NOTES

1. All dimensions are in millimetres(mm) & levels in meters(m) unless noted otherwise.
2. This drawing to be read in conjunction with all relevant specifications.
3. All work to comply with the relevant British Standards, GGF Codes of Practice and Building Regulations if non exempt.

PROJECT NUMBER

WT1996AT

CLIENT

MRS JOCELYN KINGDOM
15 LAPWING CLOSE
EMSWORTH, HANTS
PO10 7GS

TITLE

PROPOSED ELEVATIONS, AND PLANS

DRAWN	CHECKED	DATE	SCALE
SCS	SR	18/06/2015	AS SHOWN @ A3

DRG. NO. PP/1996/03

REVISION



© Crown copyright. All rights reserved. Licence number 0100042205
© Crown copyright. All rights reserved. Licence number 0100031673