



SUPERSEDED

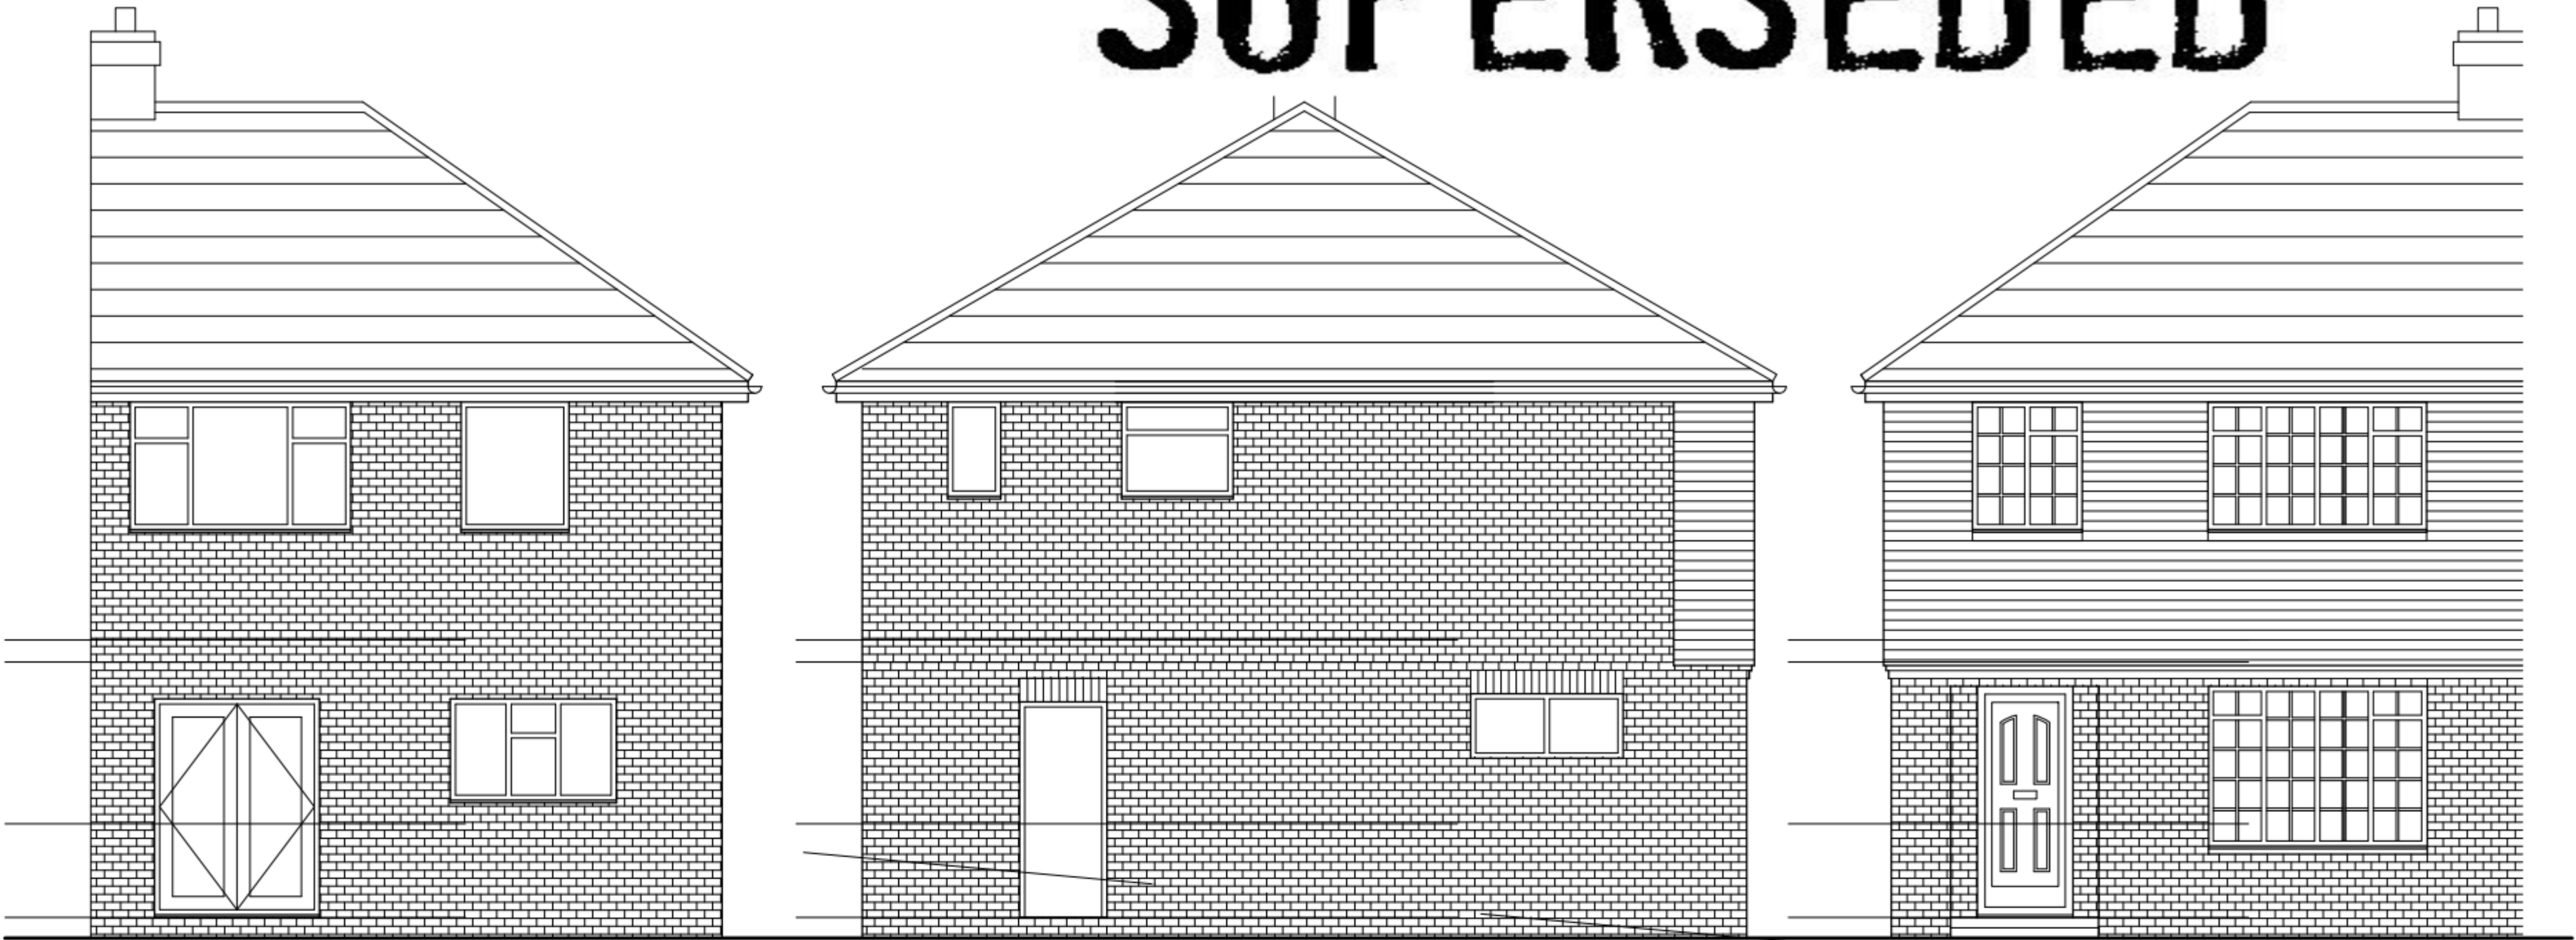

EXISTING NORTH ELEVATION

EXISTING WEST ELEVATION

EXISTING SOUTH ELEVATION

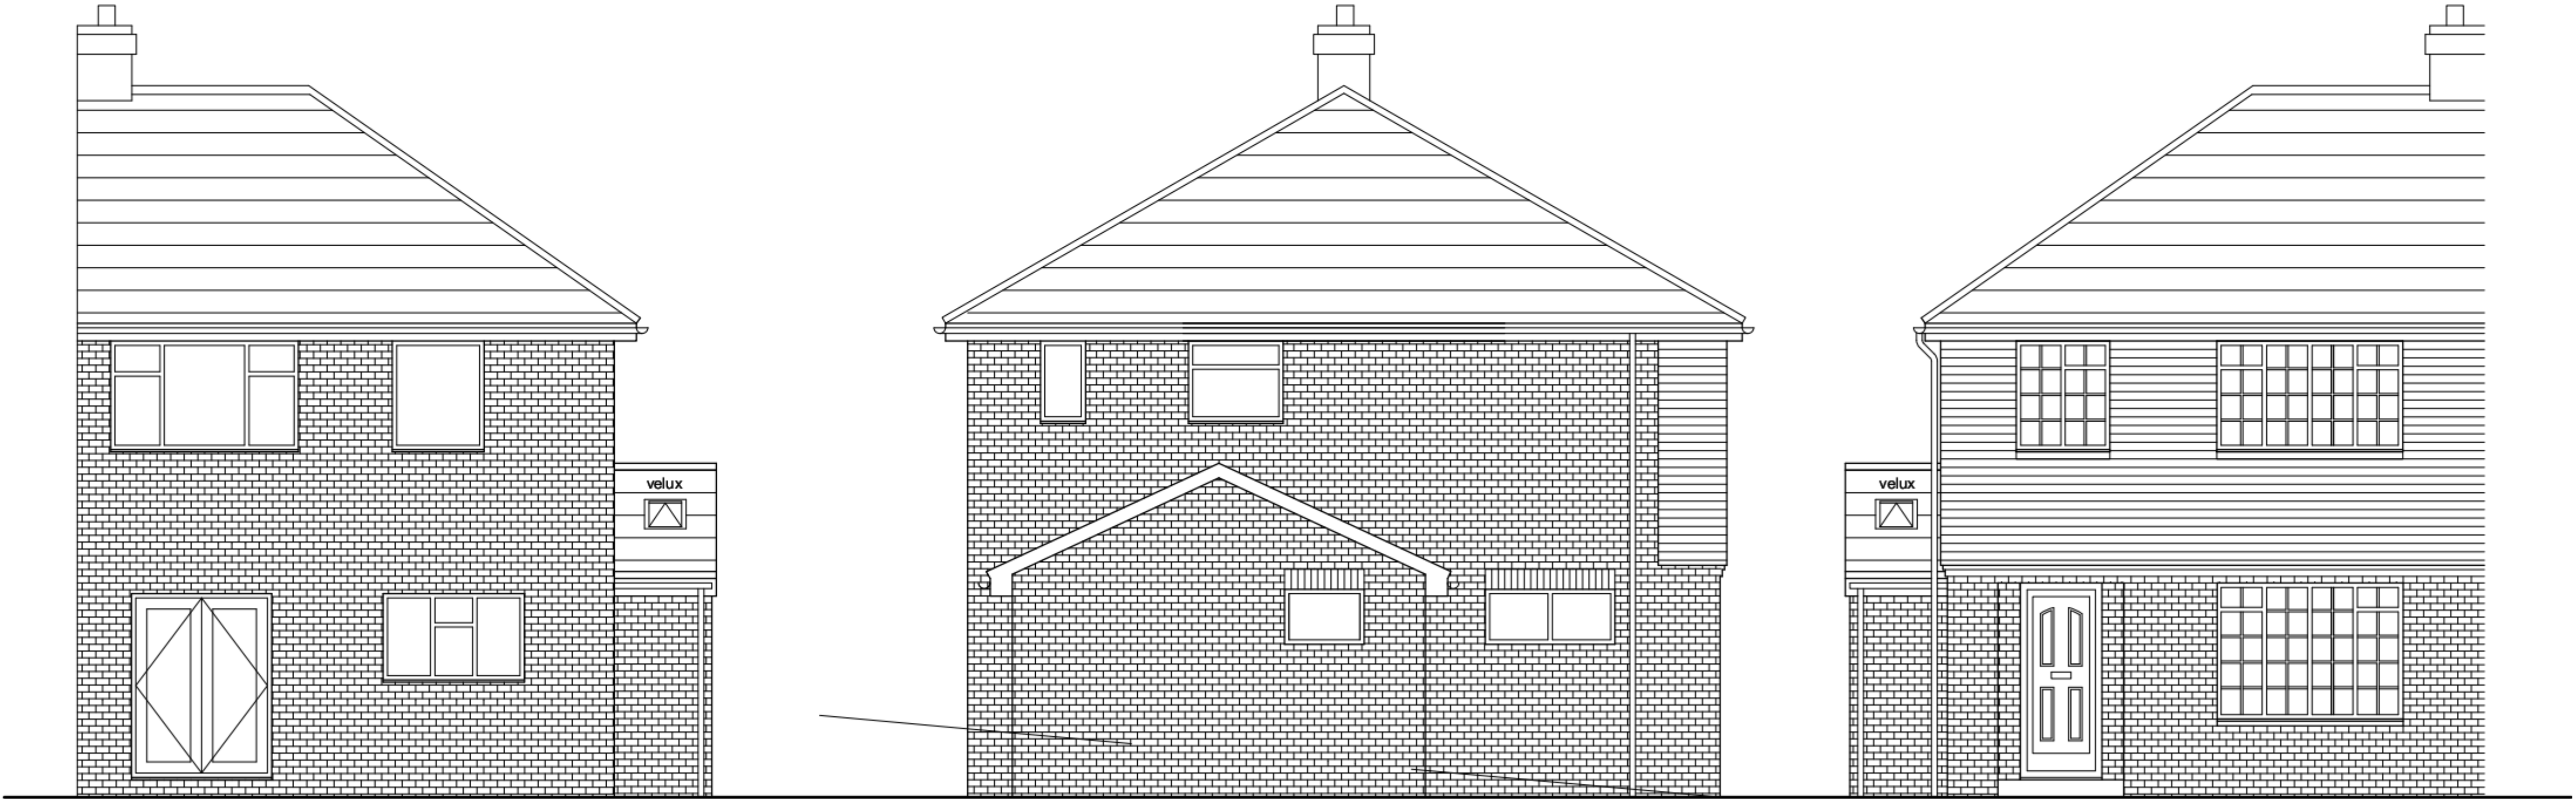

PROPOSED NORTH ELEVATION

PROPOSED WEST ELEVATION

PROPOSED SOUTH ELEVATION

DESIGN AND ACCESS STATEMENT.

Proposed side extension to provide downstairs W.C. and extension to kitchen.

Rebuilding of existing garage is also proposed as existing garage is in state of collapse. Proposed garage to match footprint size of existing but with pitched roof to replace flat roof.

Access to the side of the property will remain unaffected.

All materials used will match as closely as possible to existing materials.

Project title. 21 FORTUNES WAY PORTSMOUTH. PO9 3LX PROPOSED SIDE EXTENSION		Drawing Title. EXISTING & PROPOSED ELEVATIONS	
		JOB No. GA-15/01/002	SCALE 1:50
		REV	