



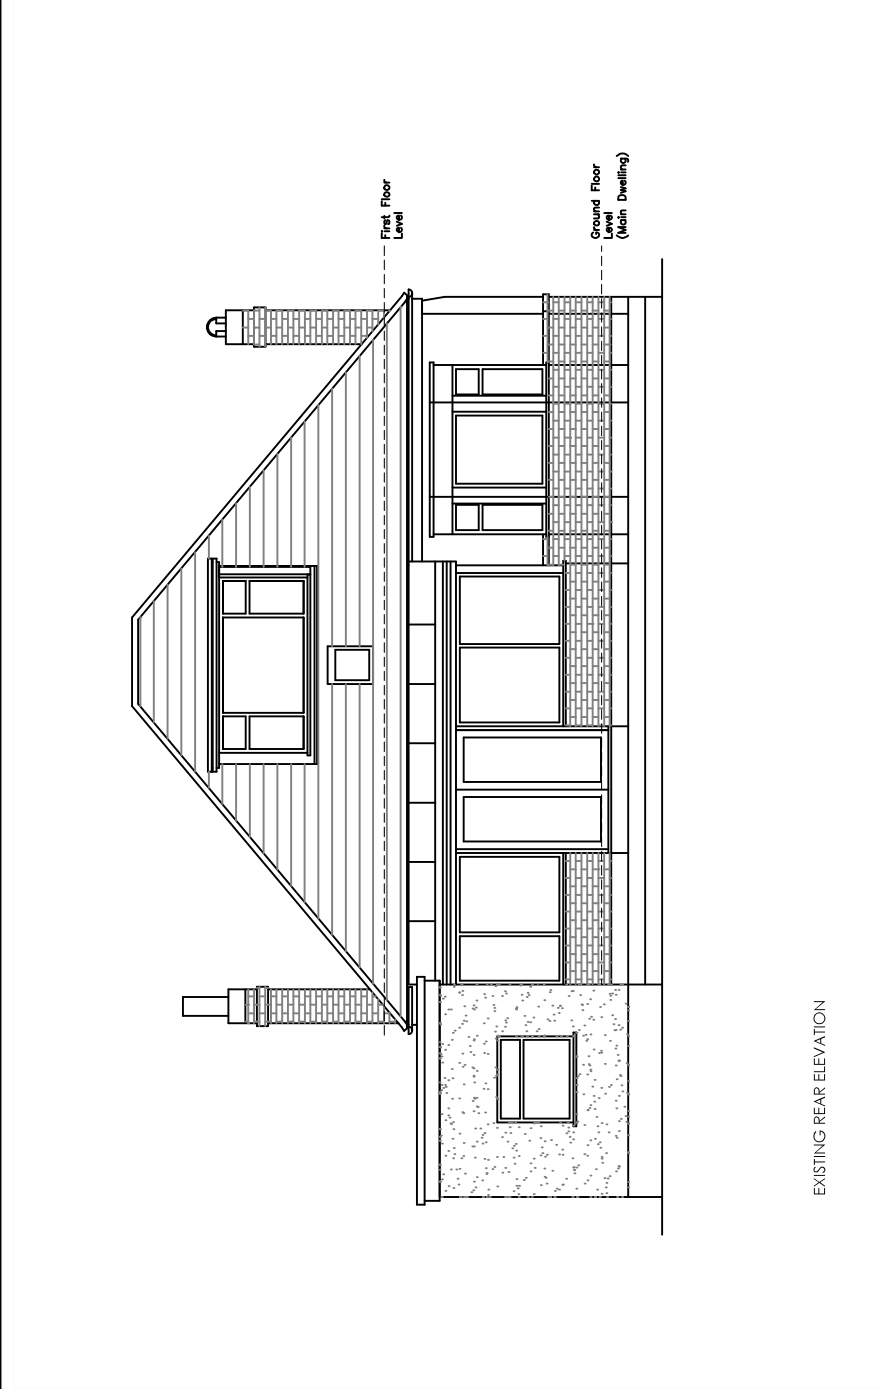

EXISTING REAR ELEVATION

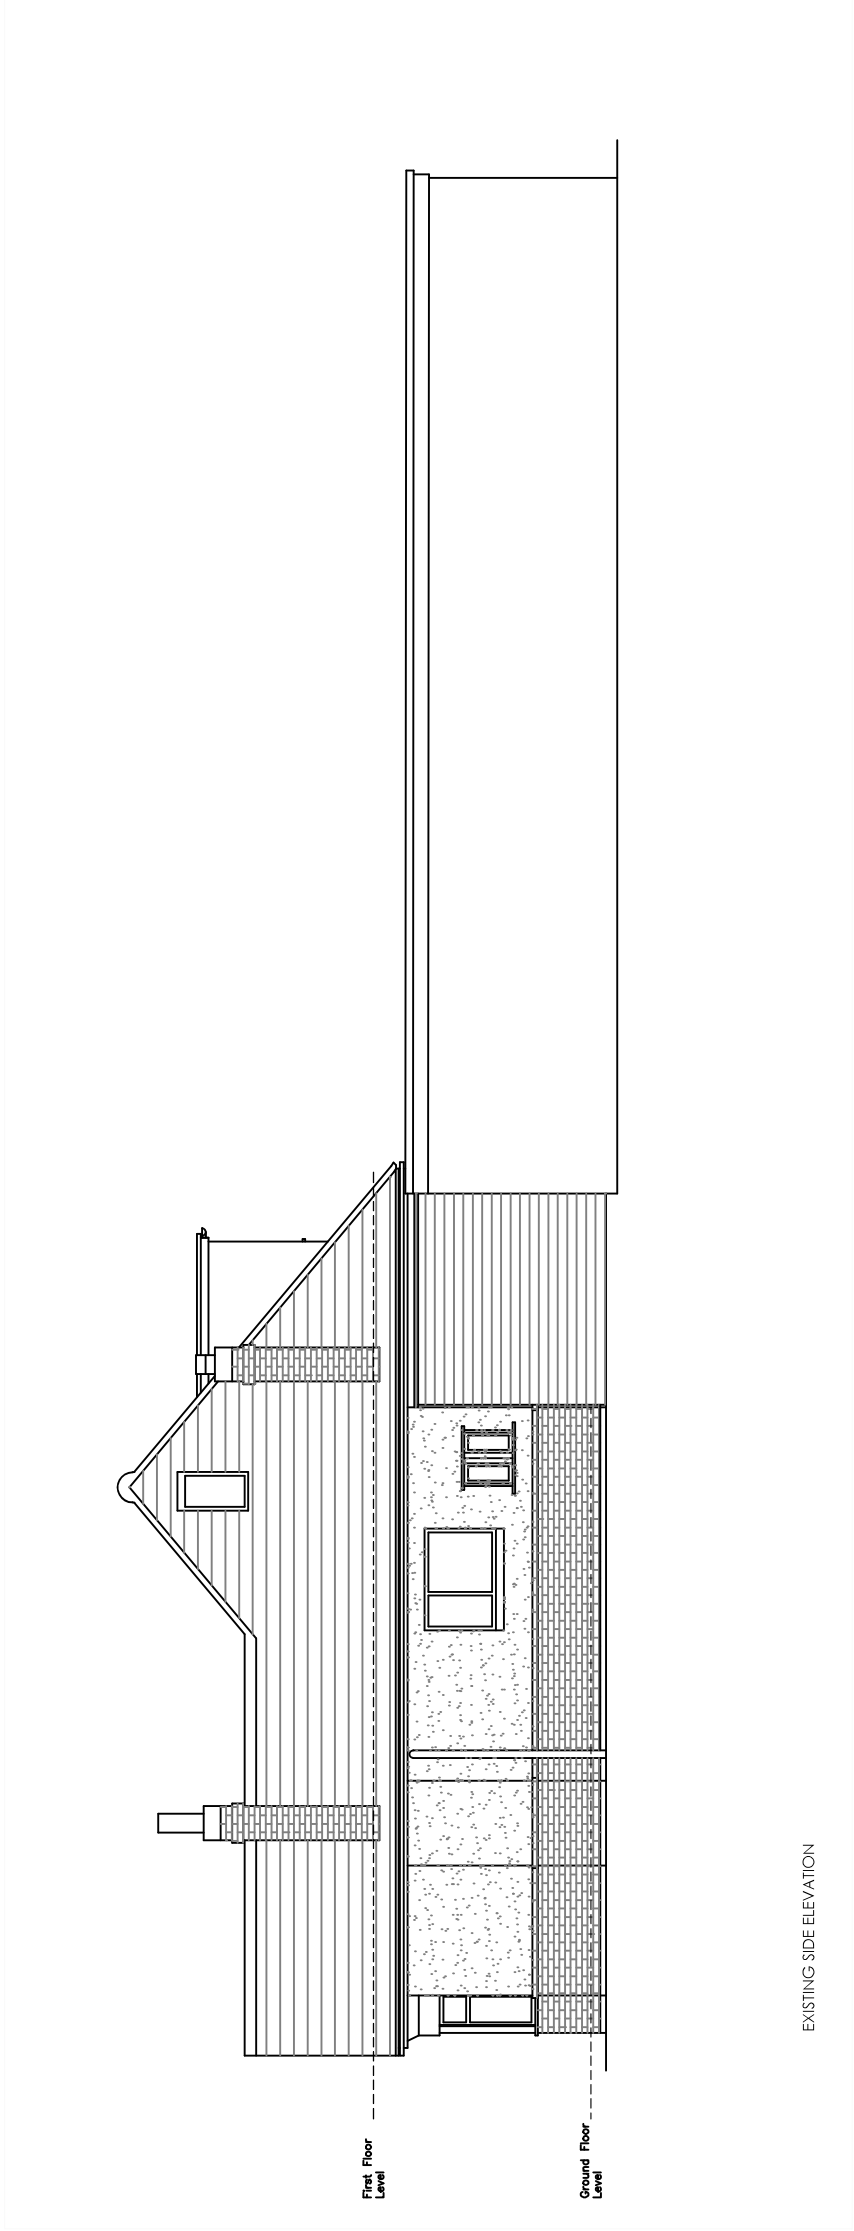

EXISTING SIDE ELEVATION

Copyright is reserved by NOW Survey and is issued on the condition that it is not copied or disclosed by or to any unauthorised persons without prior consent in writing from NOW Survey. All dimensions to be checked on site All structural elements to be specified by a suitably qualified structural engineer.		REV	DESCRIPTION		DRAWN	DATE	Scale Bar		Drawing Title	
		-	Initial design		GBS	27.02.24	0 5 10		Drawing Ref	
									BCHWD11 048	
									Scale at A1	
									N/A	
									Scale at A3	
									1:200	
									Date	
									27 FEB 2024	
									Drawn by	
									GBS	
									11 Beechwood Ave	
									Waterlooville	
									Hampshire	
									PO7 7LR	
									Chartered Surveyors	
									4 Meeting House Lane	
									Ringwood	
									Hampshire BH24 1AY	
									Tel 0345 050 0022	
									www.now-survey.com	