

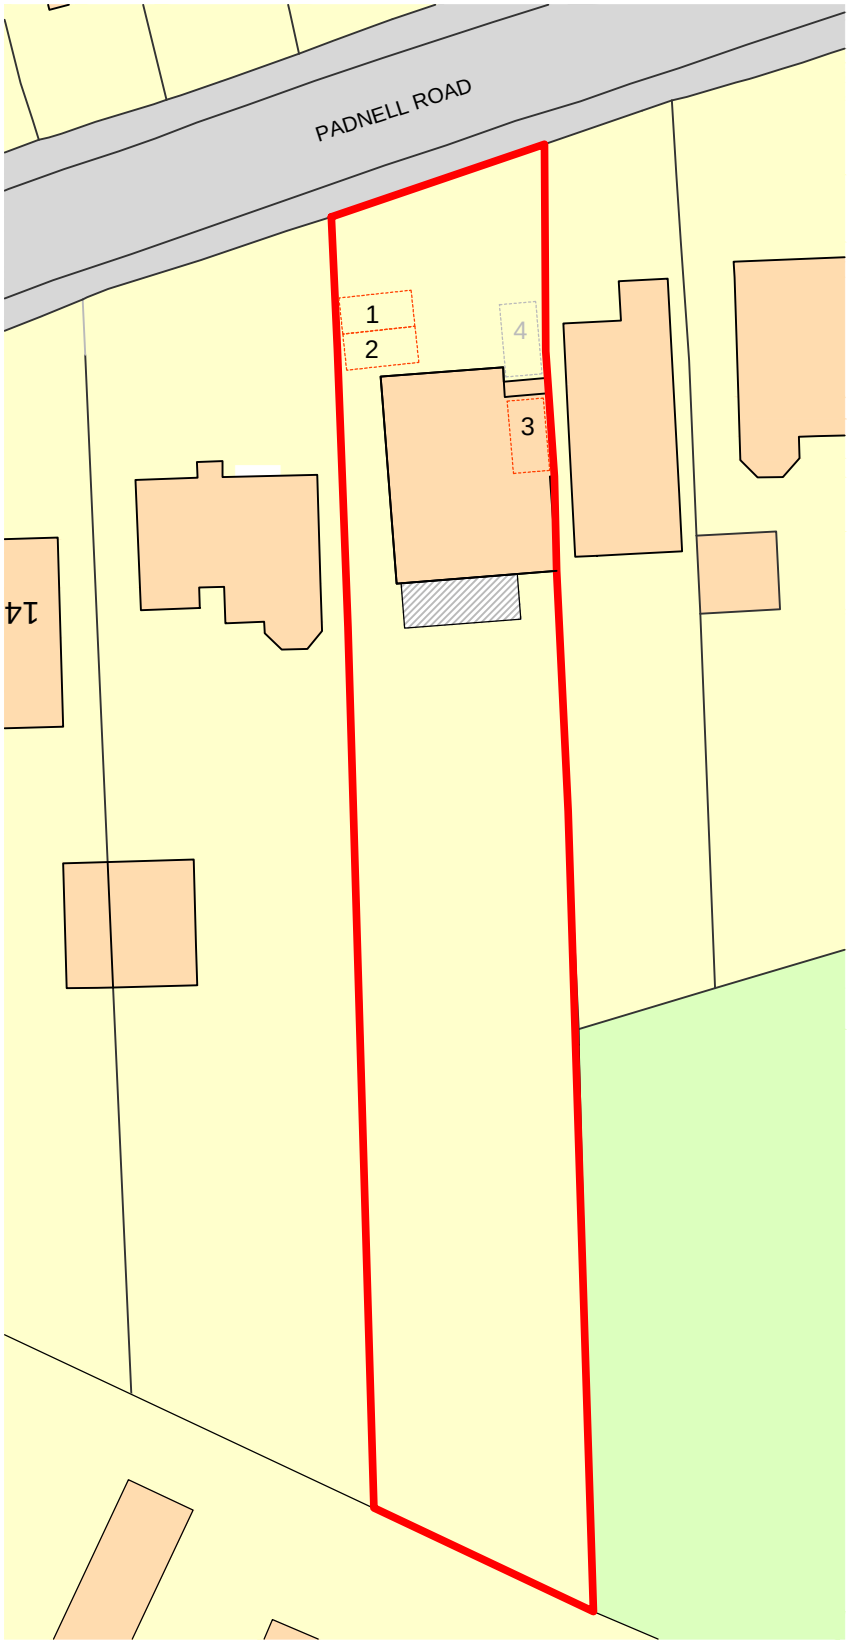
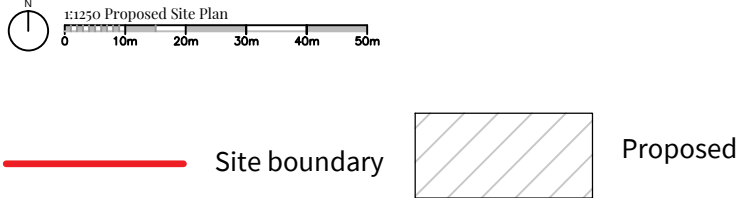
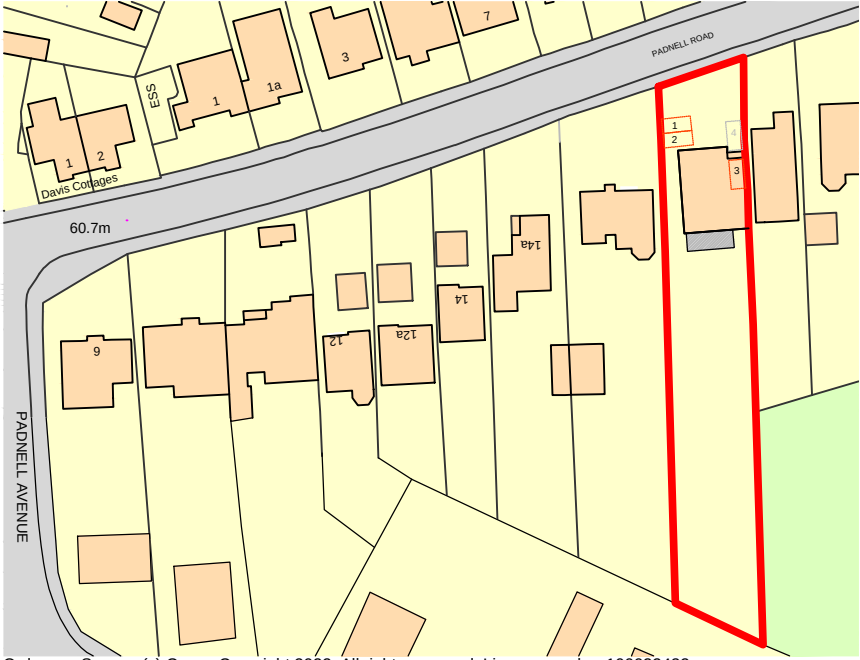
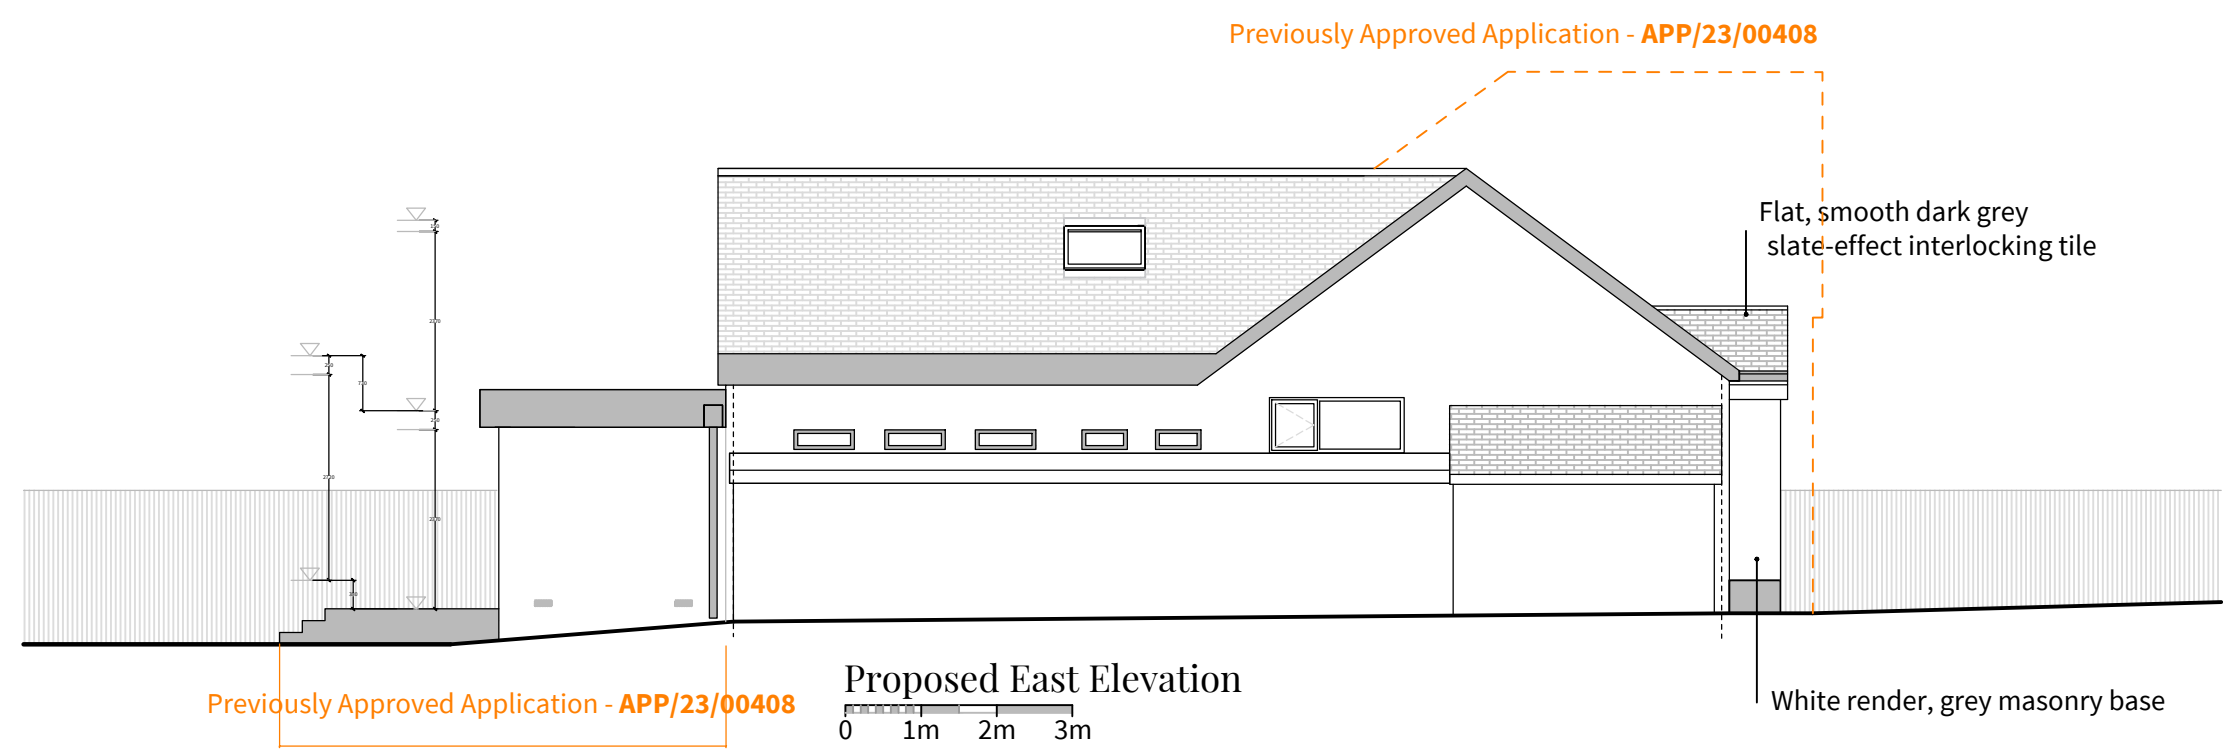
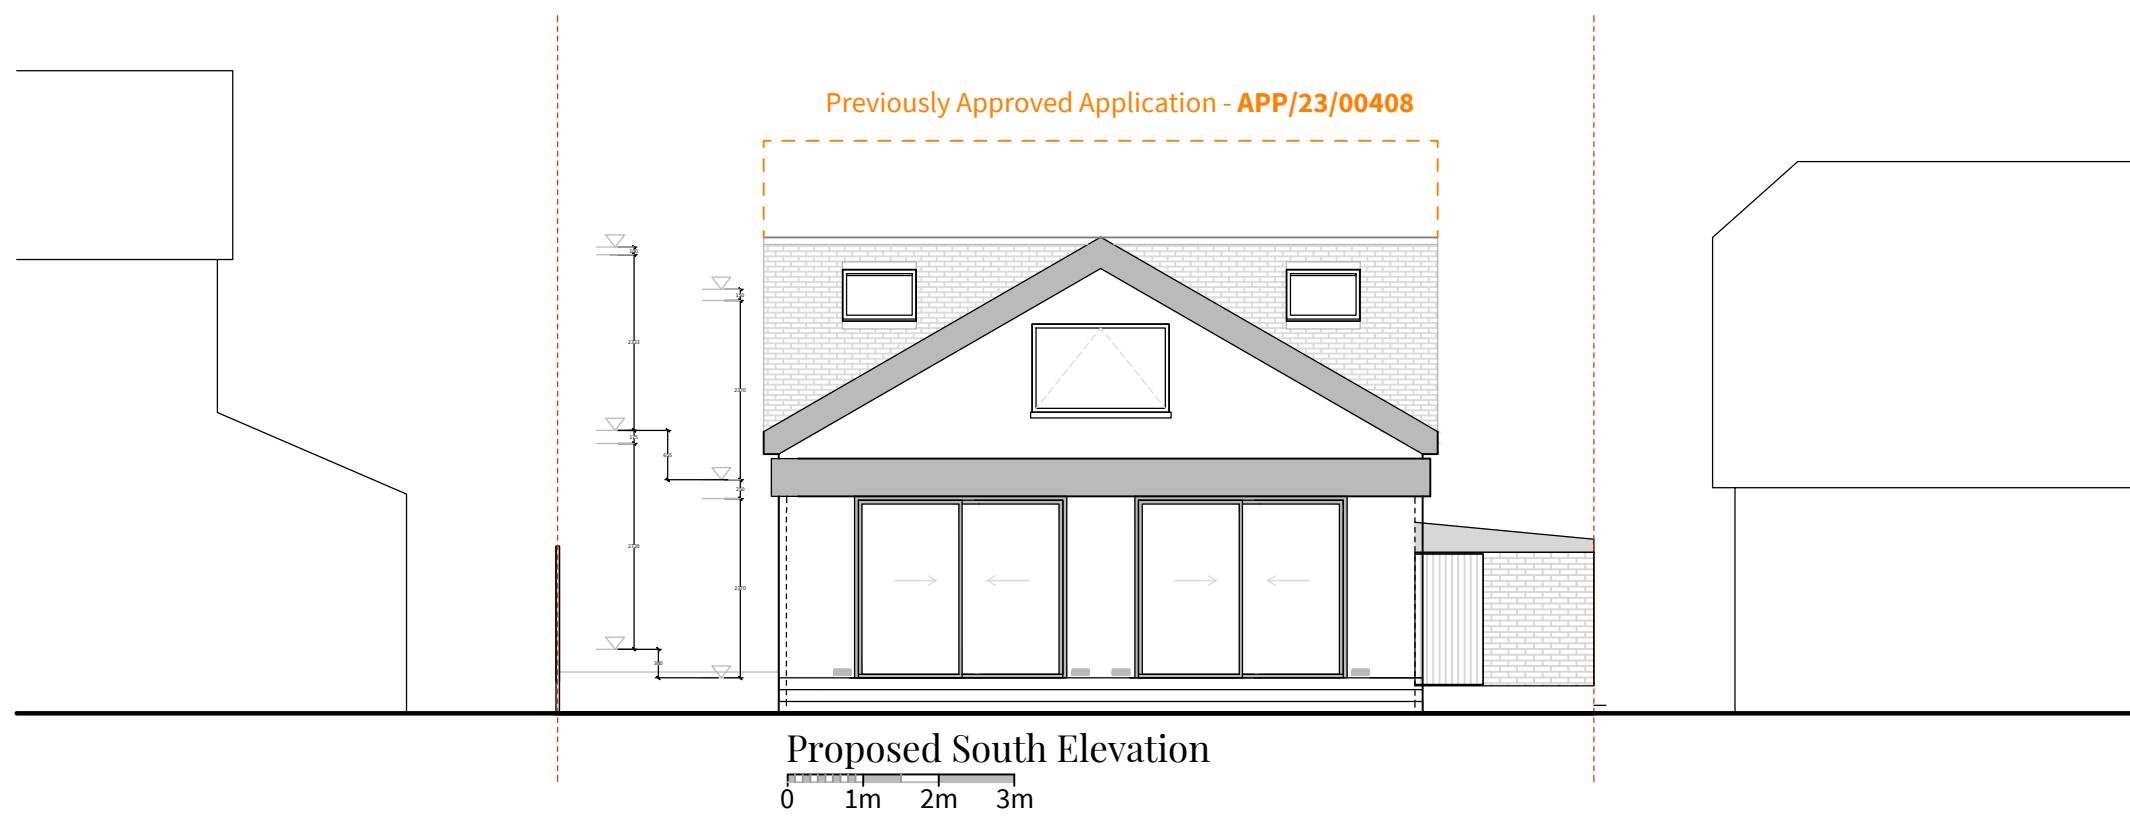
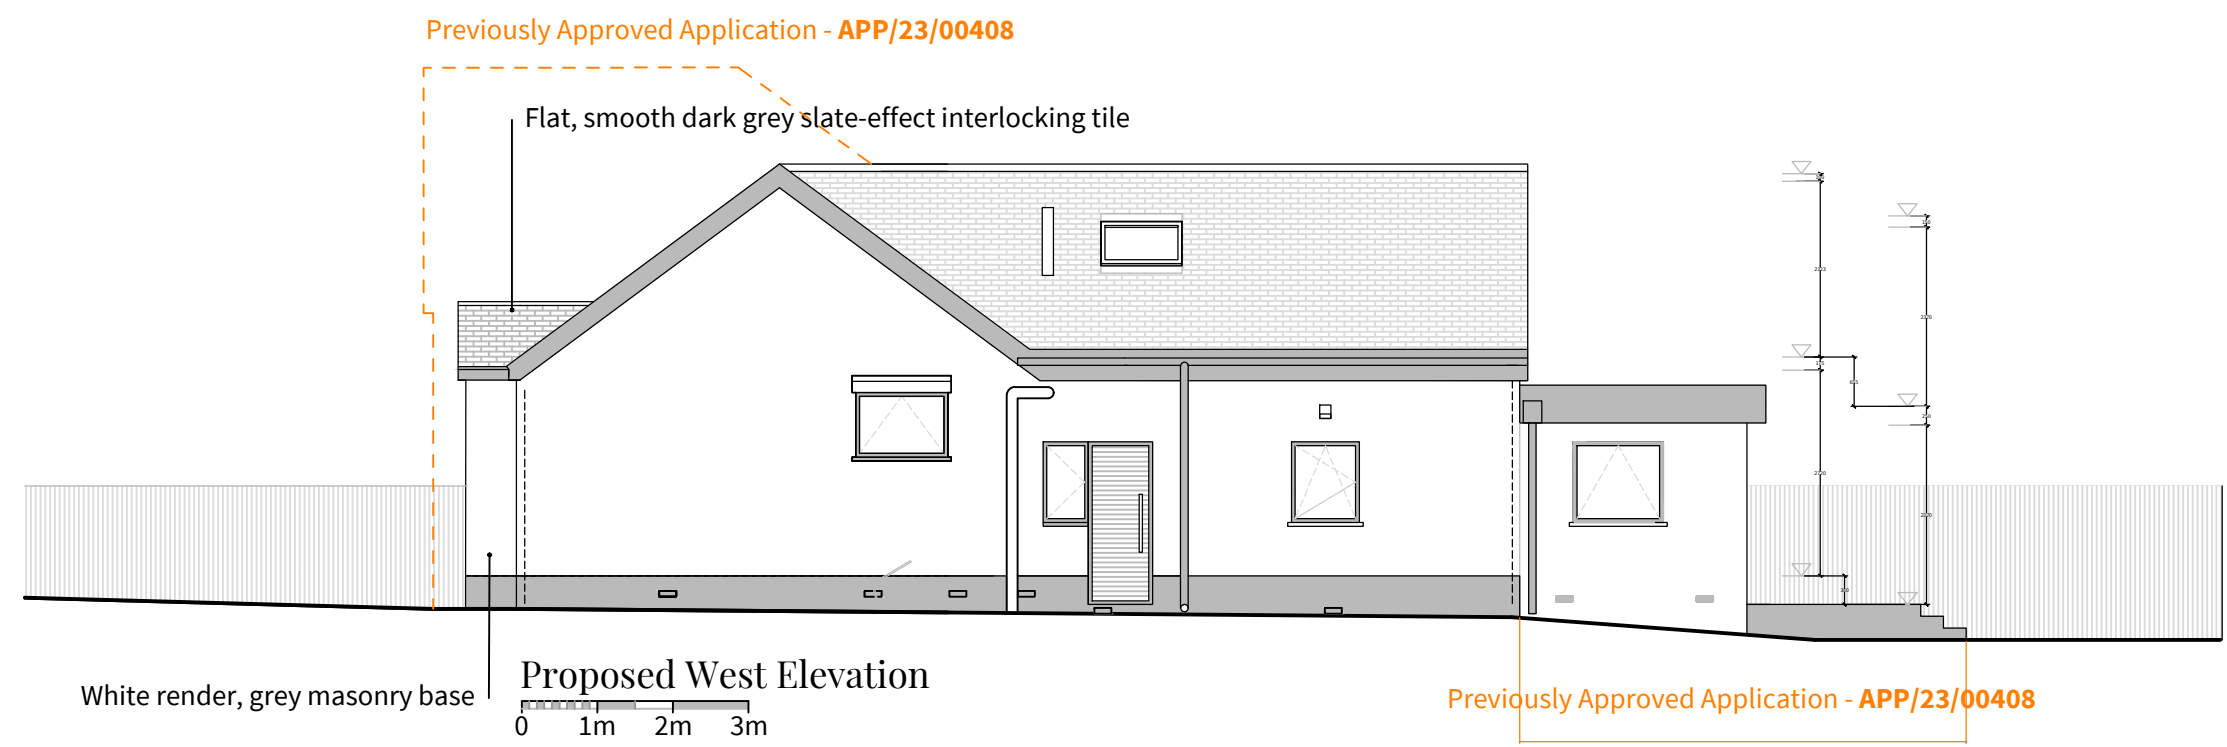
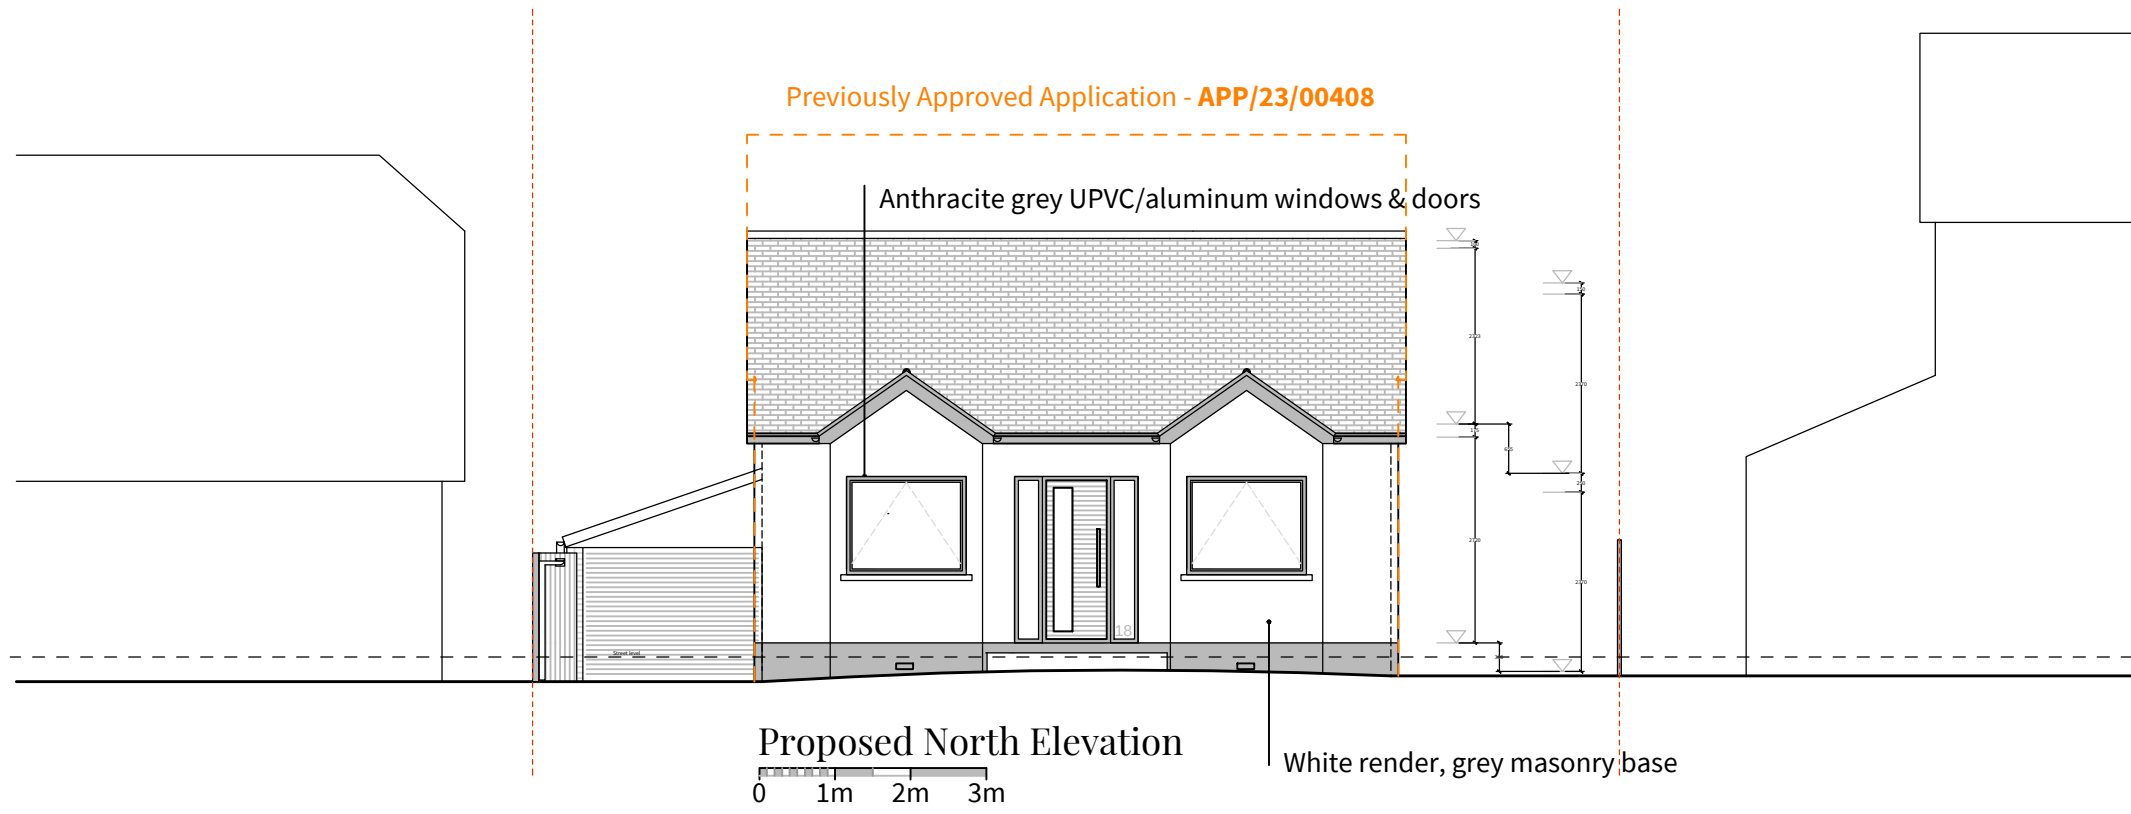
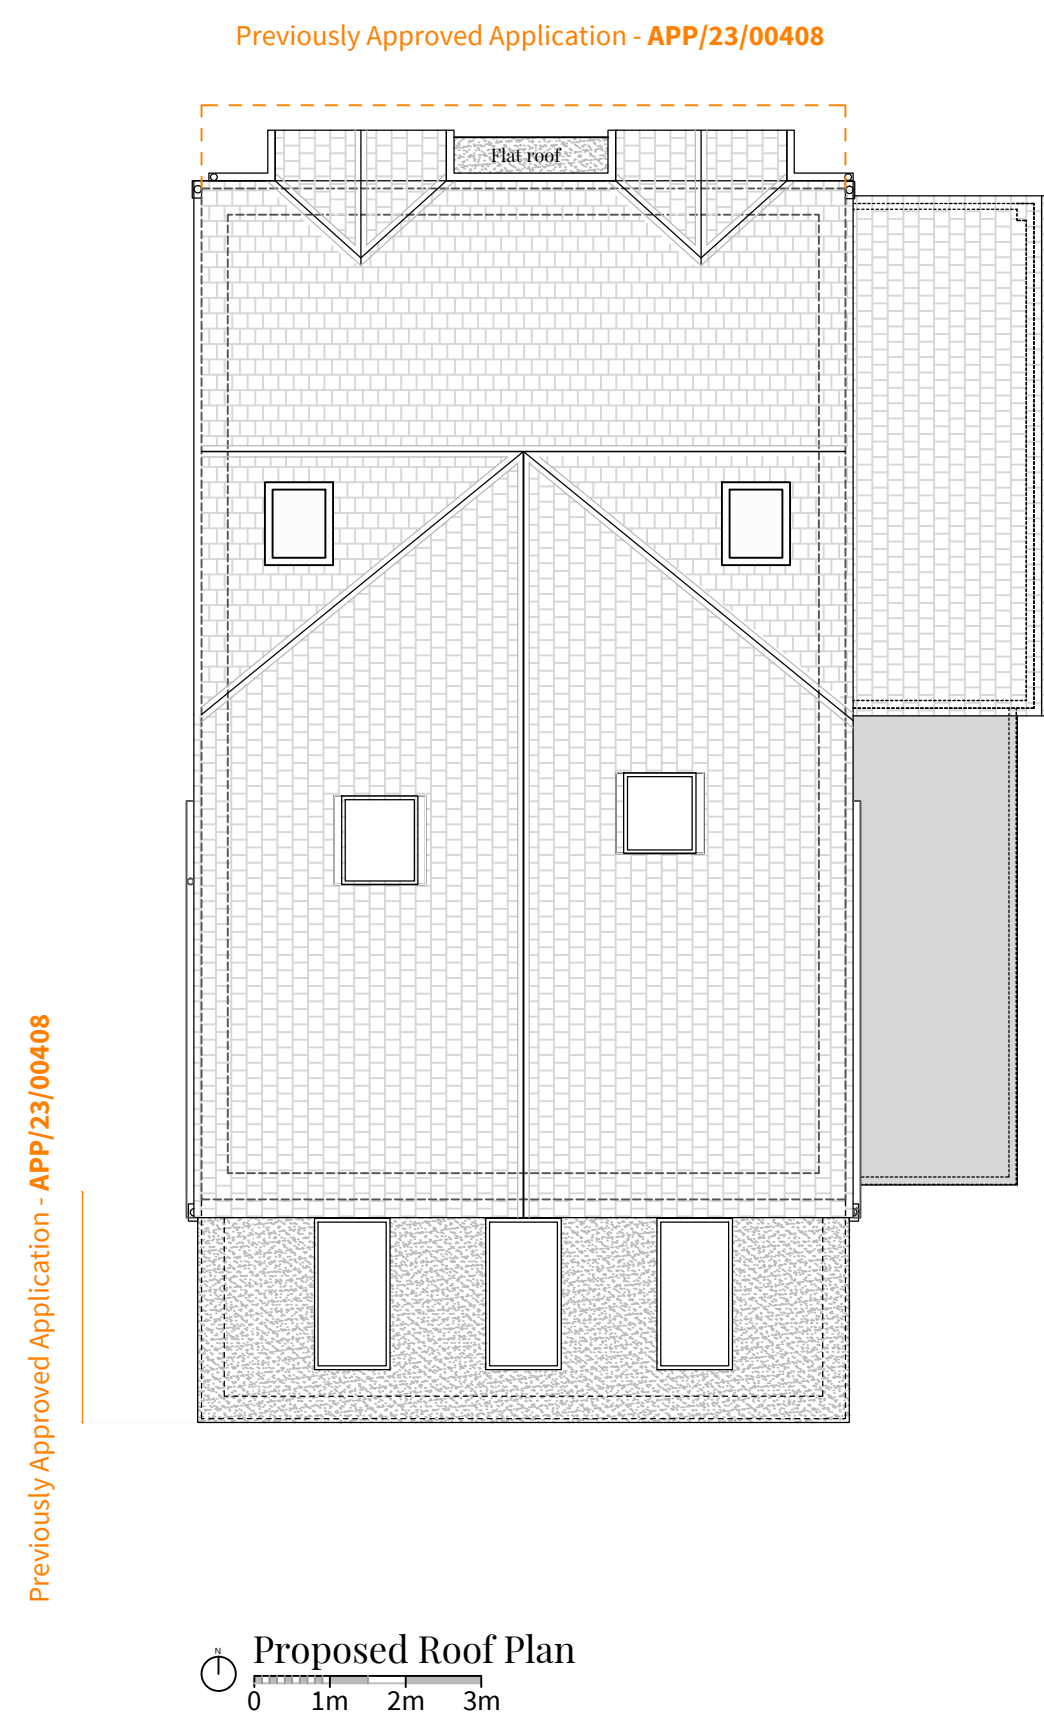


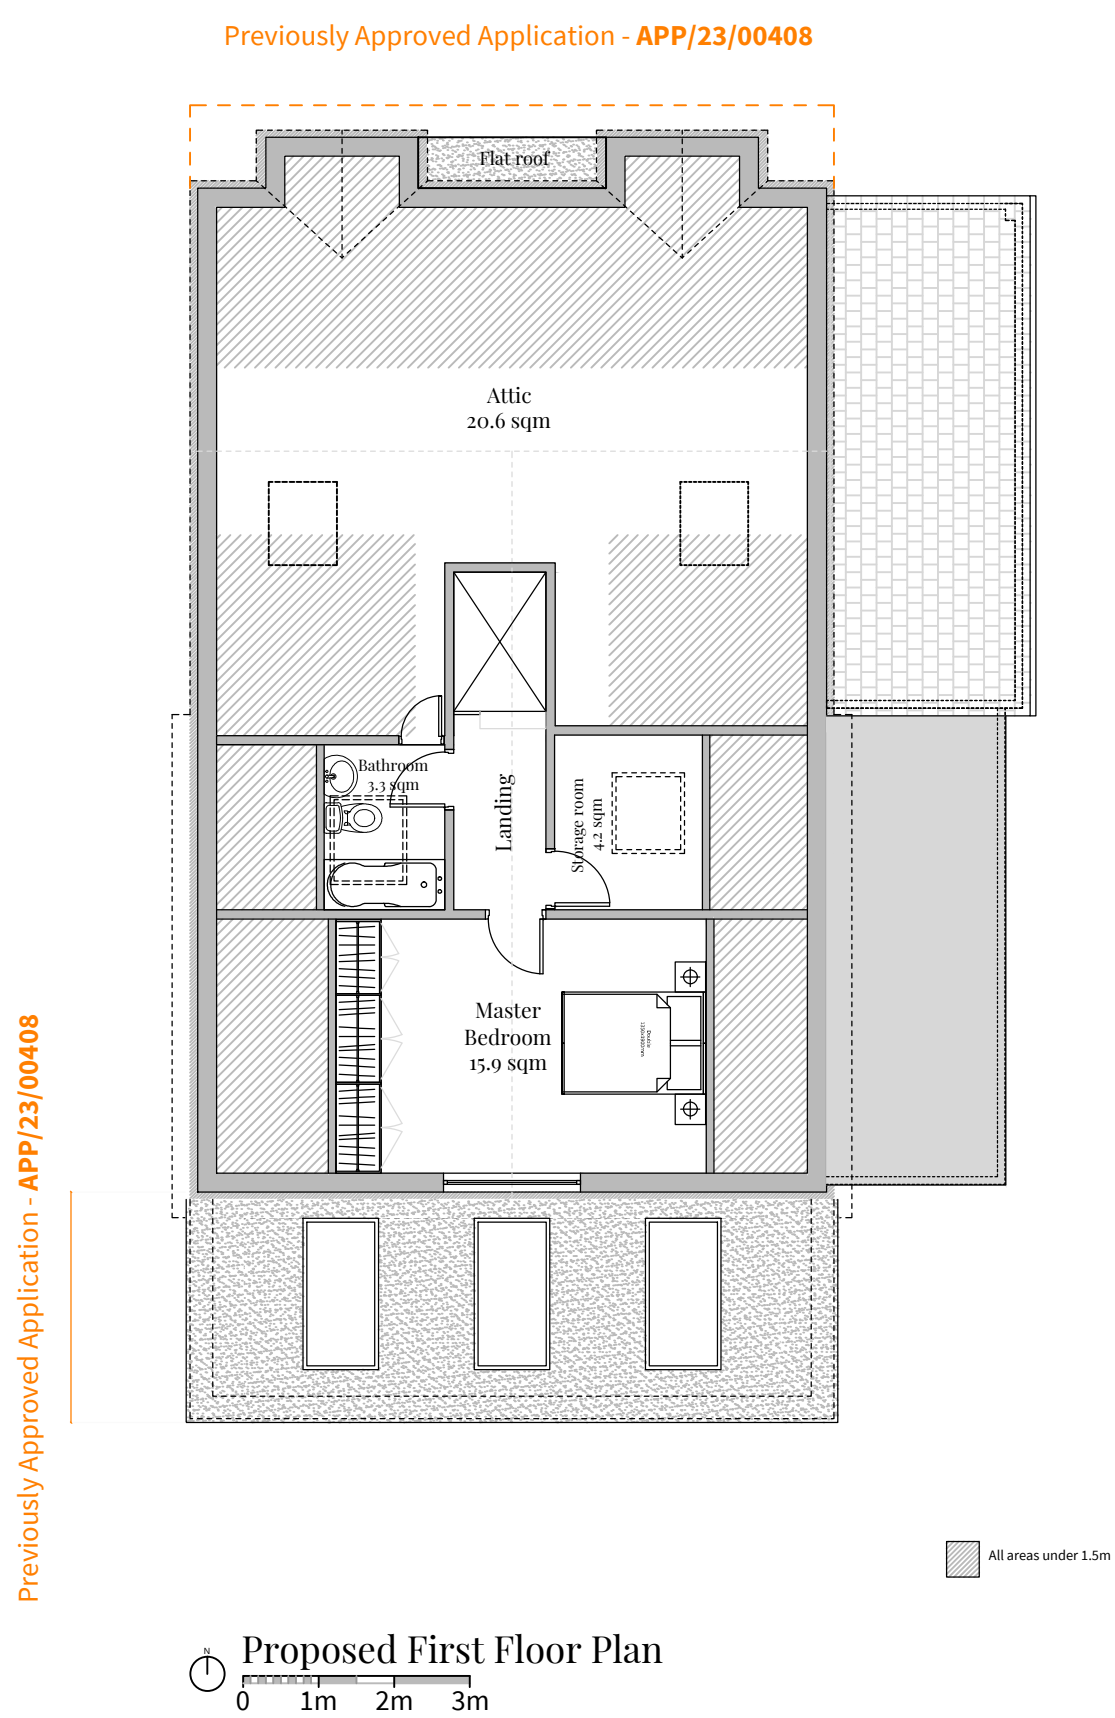

1:2500 Proposed Site Plan

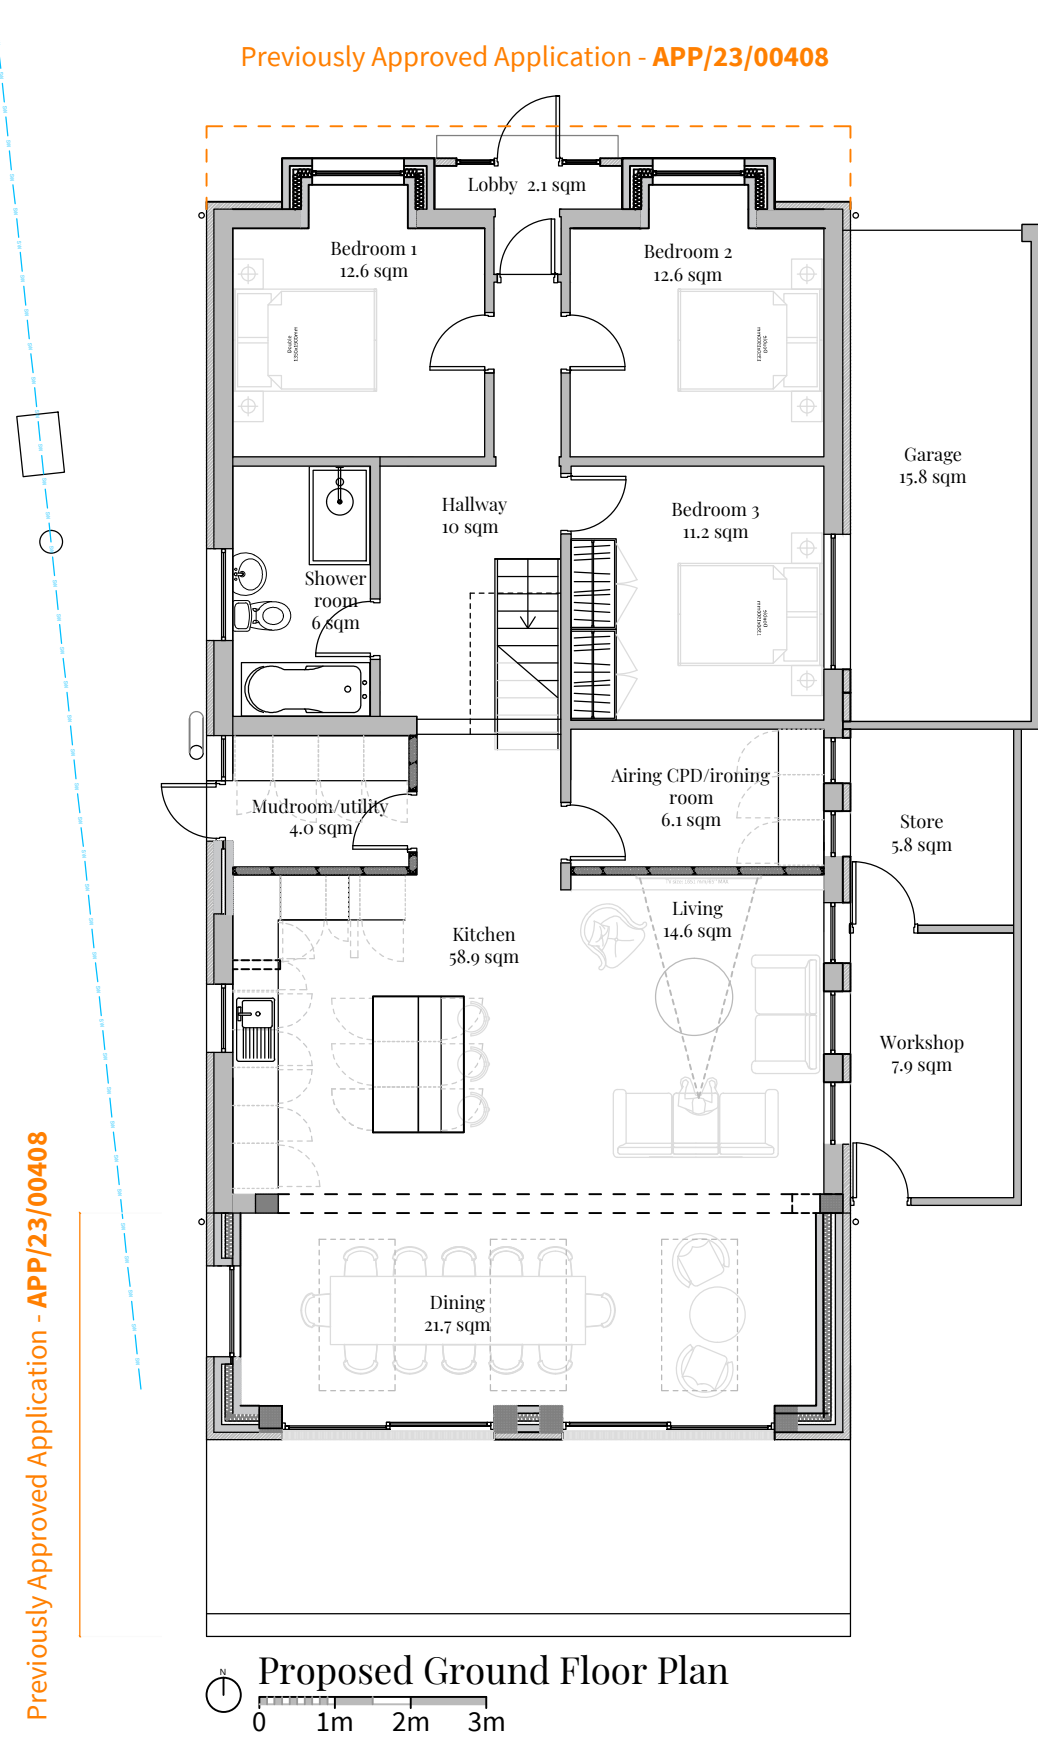

Copyright

This drawing is the copyright of fingerprintstudios and may not be copied, altered or reproduced in any way or passed to a third party without written authority. All dimensions subject to site survey and site verification. Do not scale ©

Revisions

Description



fingerprintstudios

Scale

1/100 @A1

Date March 26, 2024 Drawn AM Checked PB

Project Title
18 Padnell Road, Waterloooville, PO8 8DZ

Drawing Title
New Proposed Design Against Old Approved

Status
Planning

Job Number
1270

Drawing Number
21

Revision