

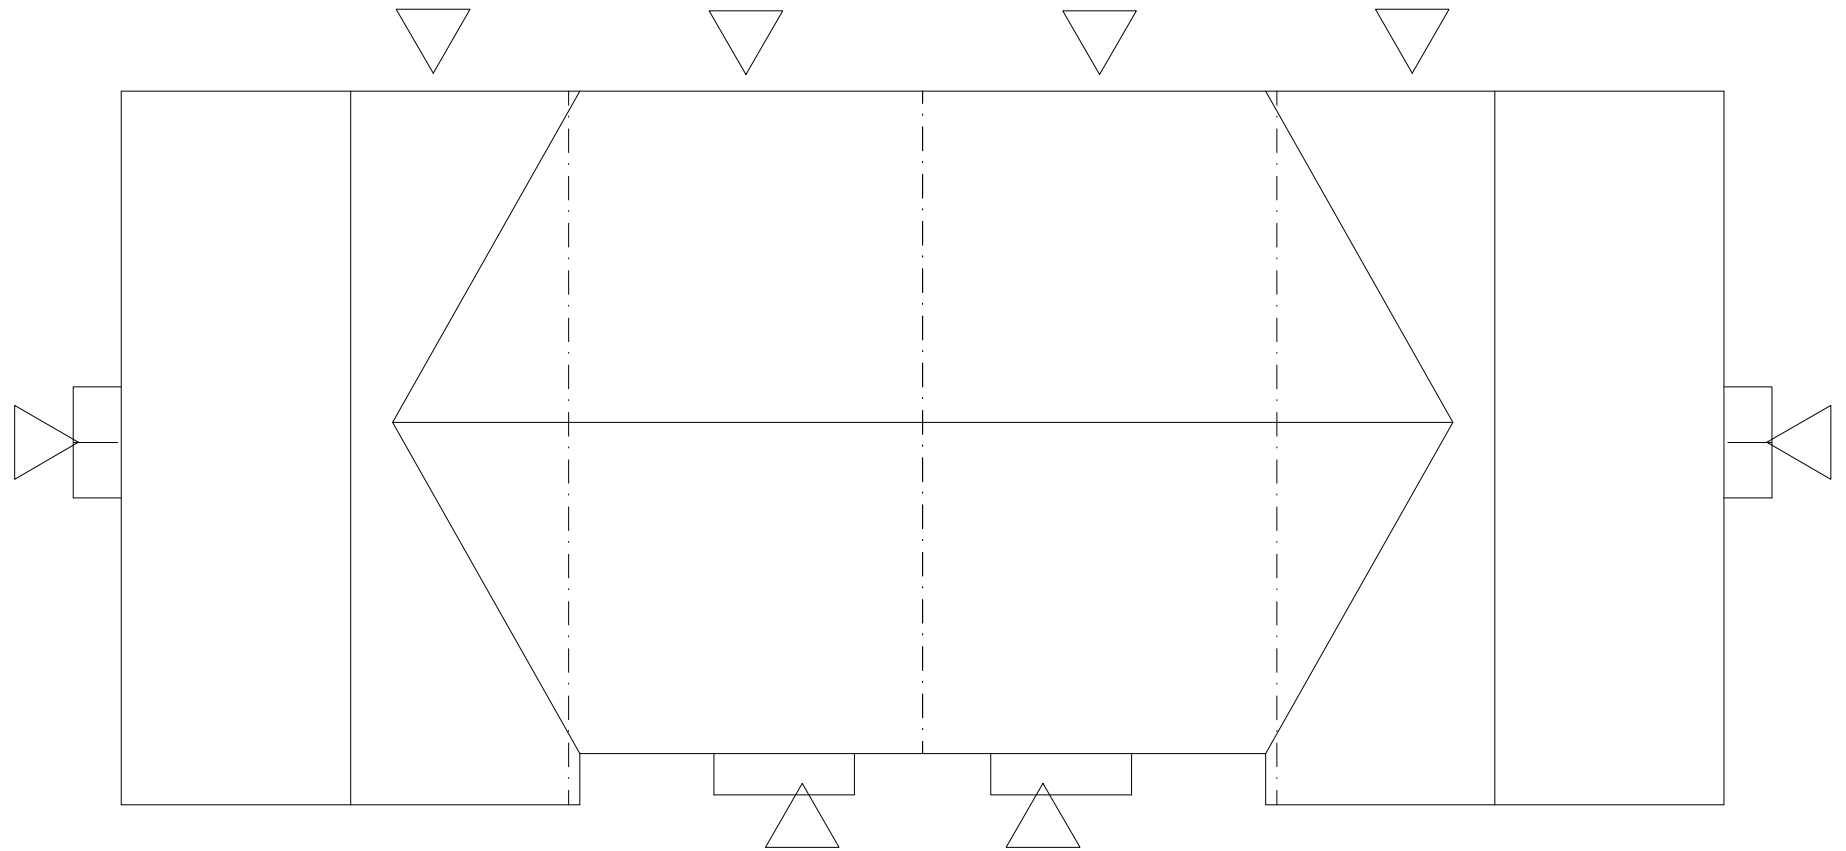
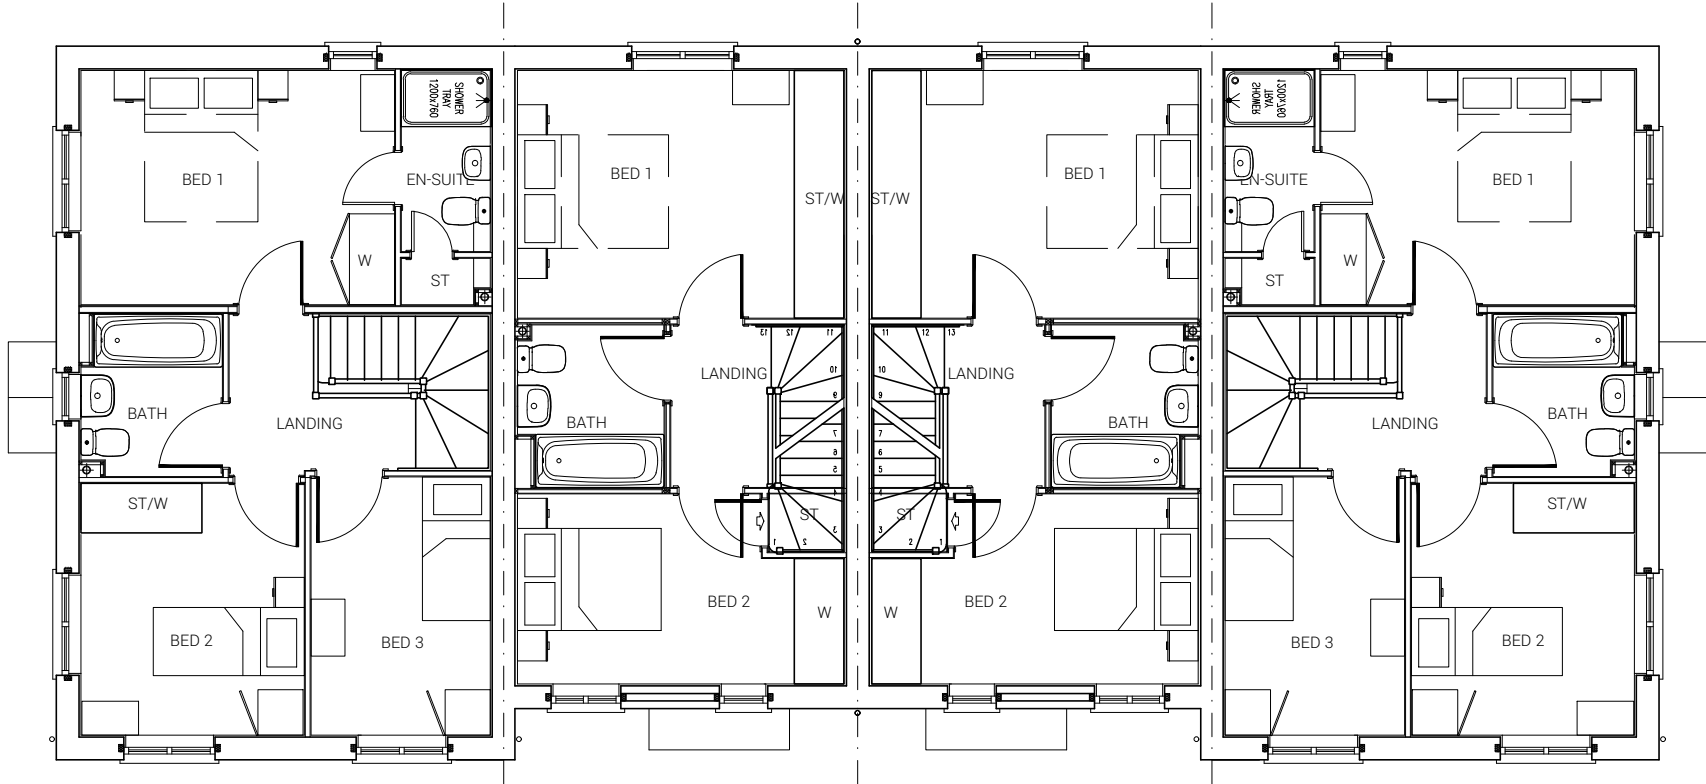


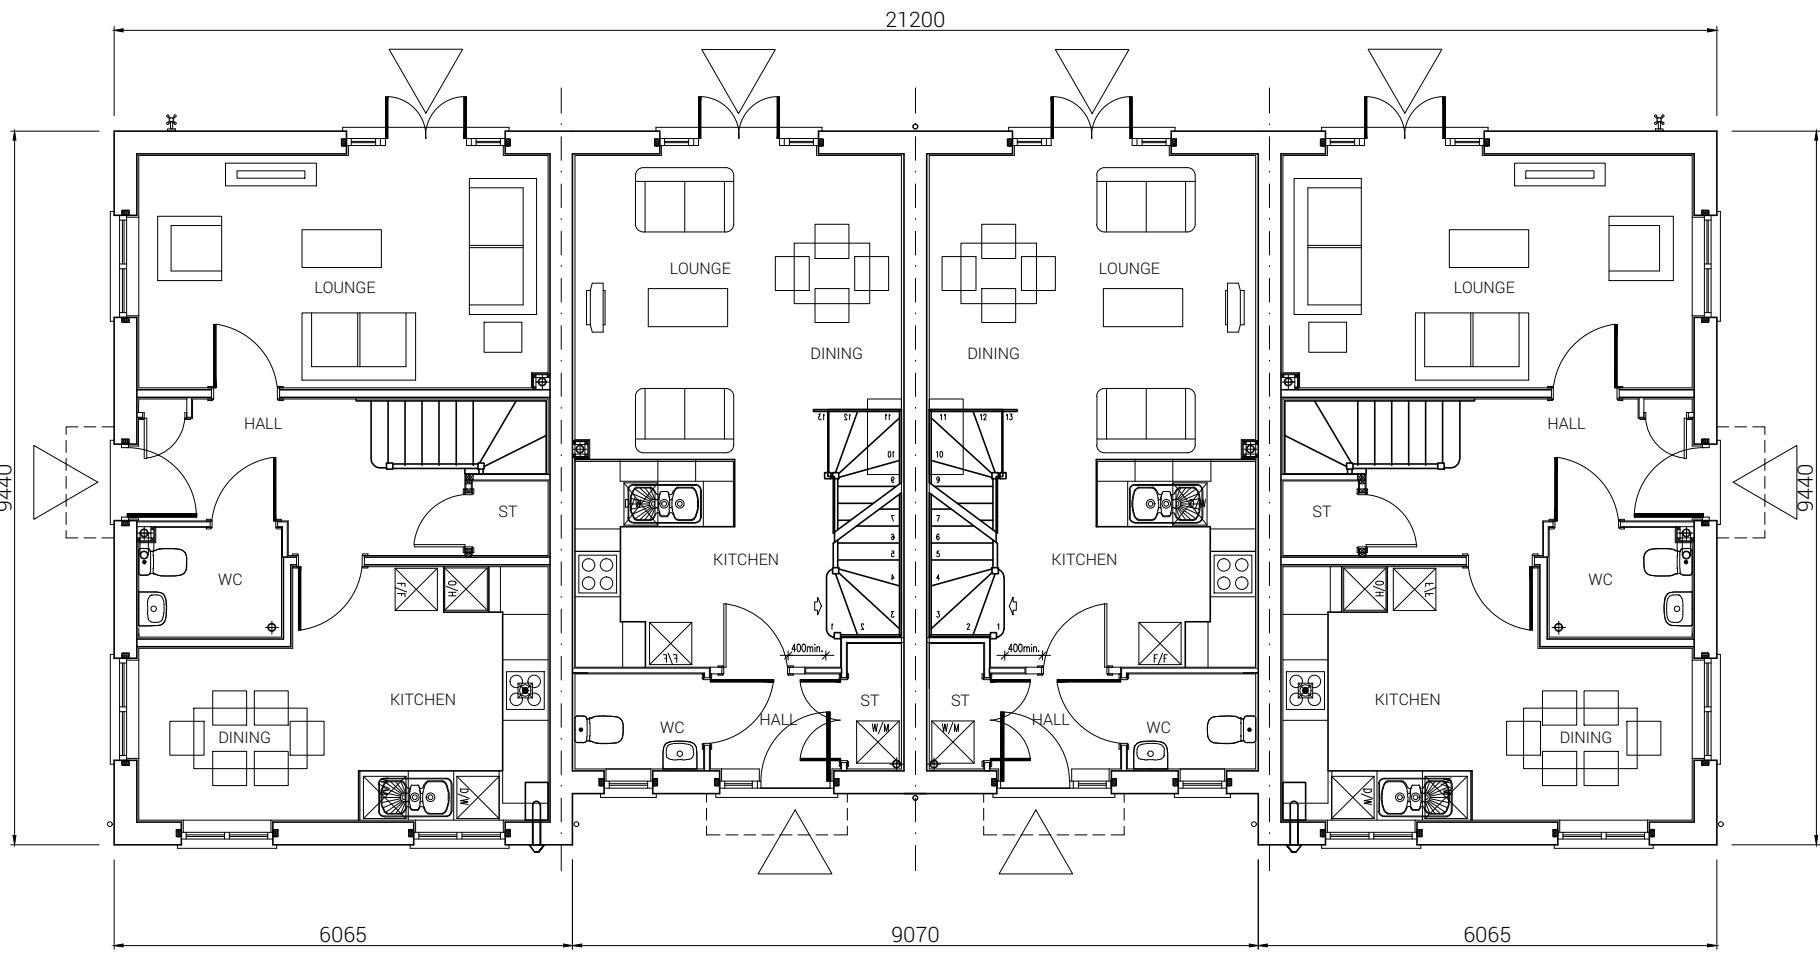

Plots 32 - 35
Plots 33 & 34
2 BED HOUSE - NA20.
70.10 sq.m. / 754 sq.ft.
Plot 32 & 35
3 BED HOUSE - NT31.
96.72 sq.m. / 1040 sq.ft.

Private

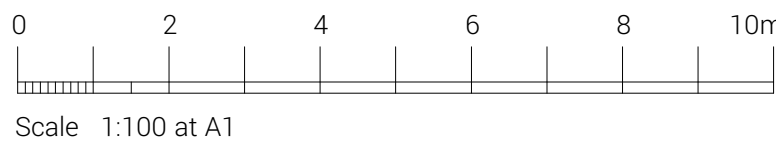

A Plot 35 house type rev. to NT31.		ML	**	13/07/22
REV	DESCRIPTION	DRAWN	CHKD	DATE
Fathom's Reach Hayling Island Taylor Wimpey Southern Counties + (44) 1962 589 030 designs@sdadesigngroup.com Ground Floor Studio, Unit 2, East Horton Business Park, Knowle Lane, Fair Oak, Hampshire, SO50 7HN  SDA DESIGN GROUP DRAWING TITLE Plots 32-35 House Types NA20 & NT31 Floor Plans & Elevations SCALE 1:100 SHEET SIZE A1 DRAWN ML CHECKED ML DATE 05/10/2021				
DETAIL PLANNING				
19-1105-039-A				