


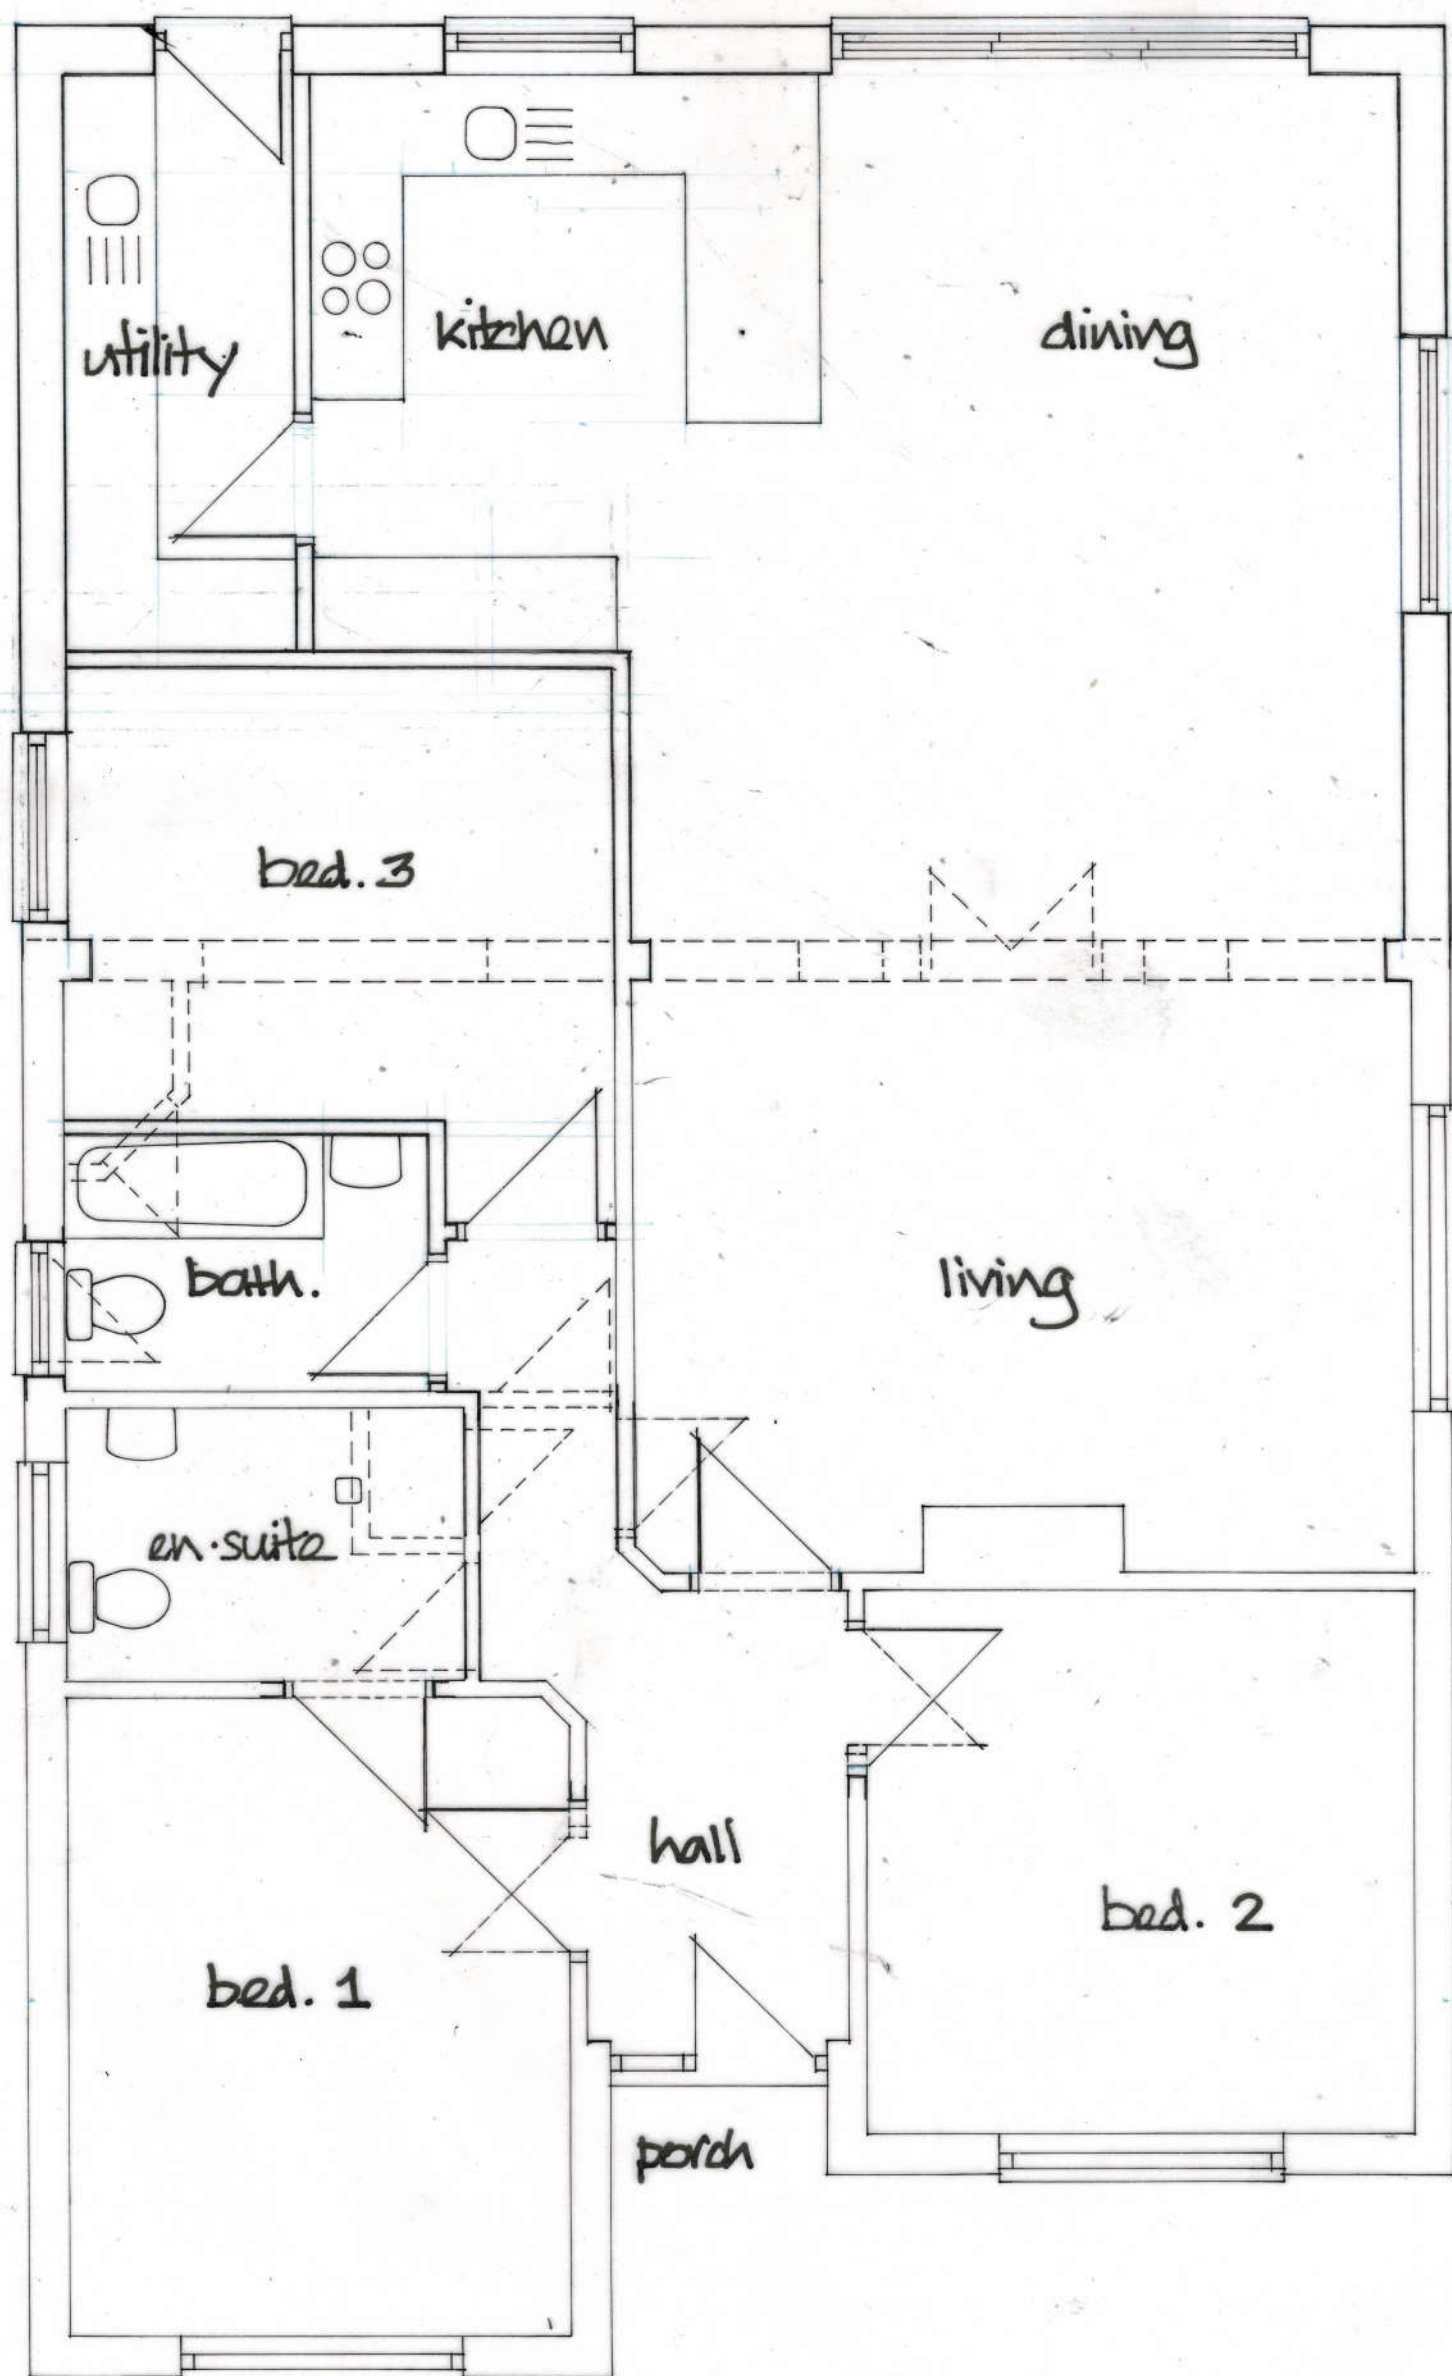

Derek Treaqus Associates
ARCHITECTURAL SERVICES
Tel: 07956 624094
Email: derek.treaqus@gmail.com

Project REAR EXTENSION AT
42 THE THICKET,
WATERLOOVILLE, HAMPSHIRE.

Client Mr & Mrs R Norris

Subject Planning Drawing
Proposed Floor Plan

Date: Nov 2024 Scale: 1: 50

Rev: Drg. No. 24/421/02

- Copyright reserved.
- All dimensions are to be site confirmed and should not be scaled unless for Planning purposes.
- Verify all queries with the office.