


SCHEDULE OF ACCOMMODATION FIRST FLOOR						
	BEDROOM	OFFICE	STORE	WC AREAS	KITCHEN	CIRCULATIONS
	7.5 m²	9.8 m²	3.7 m²	7.2 m²	8.3 m²	16.4 m²
	8.3 m²	10.8 m²	6.8 m²	5.0 m²		47.5 m²
	8.3 m²	8.4 m²	1.0 m²	0.3 m²		30.3 m²
	22.9 m²					11.1 m²
	34.6 m²					
	45.8 m²					
	63.5 m²					
	13.0 m²					
	71.1 m²					
	8.4 m²					
	10.8 m²					
	8.4 m²					
	62.2 m²					
	28.7 m²					
	25.9 m²					
	44.7 m²					
	42.7 m²					
	53.0 m²					
	38.5 m²					
TOTAL	24.1 m²	553.3 m²	10.7 m²	12.5 m²	8.3 m²	105.3 m²
TOTAL GIA						38.7 m²
TOTAL GIA						38.7 m²
TOTAL GIA						38.7 m²
TOTAL GIA						38.7 m²

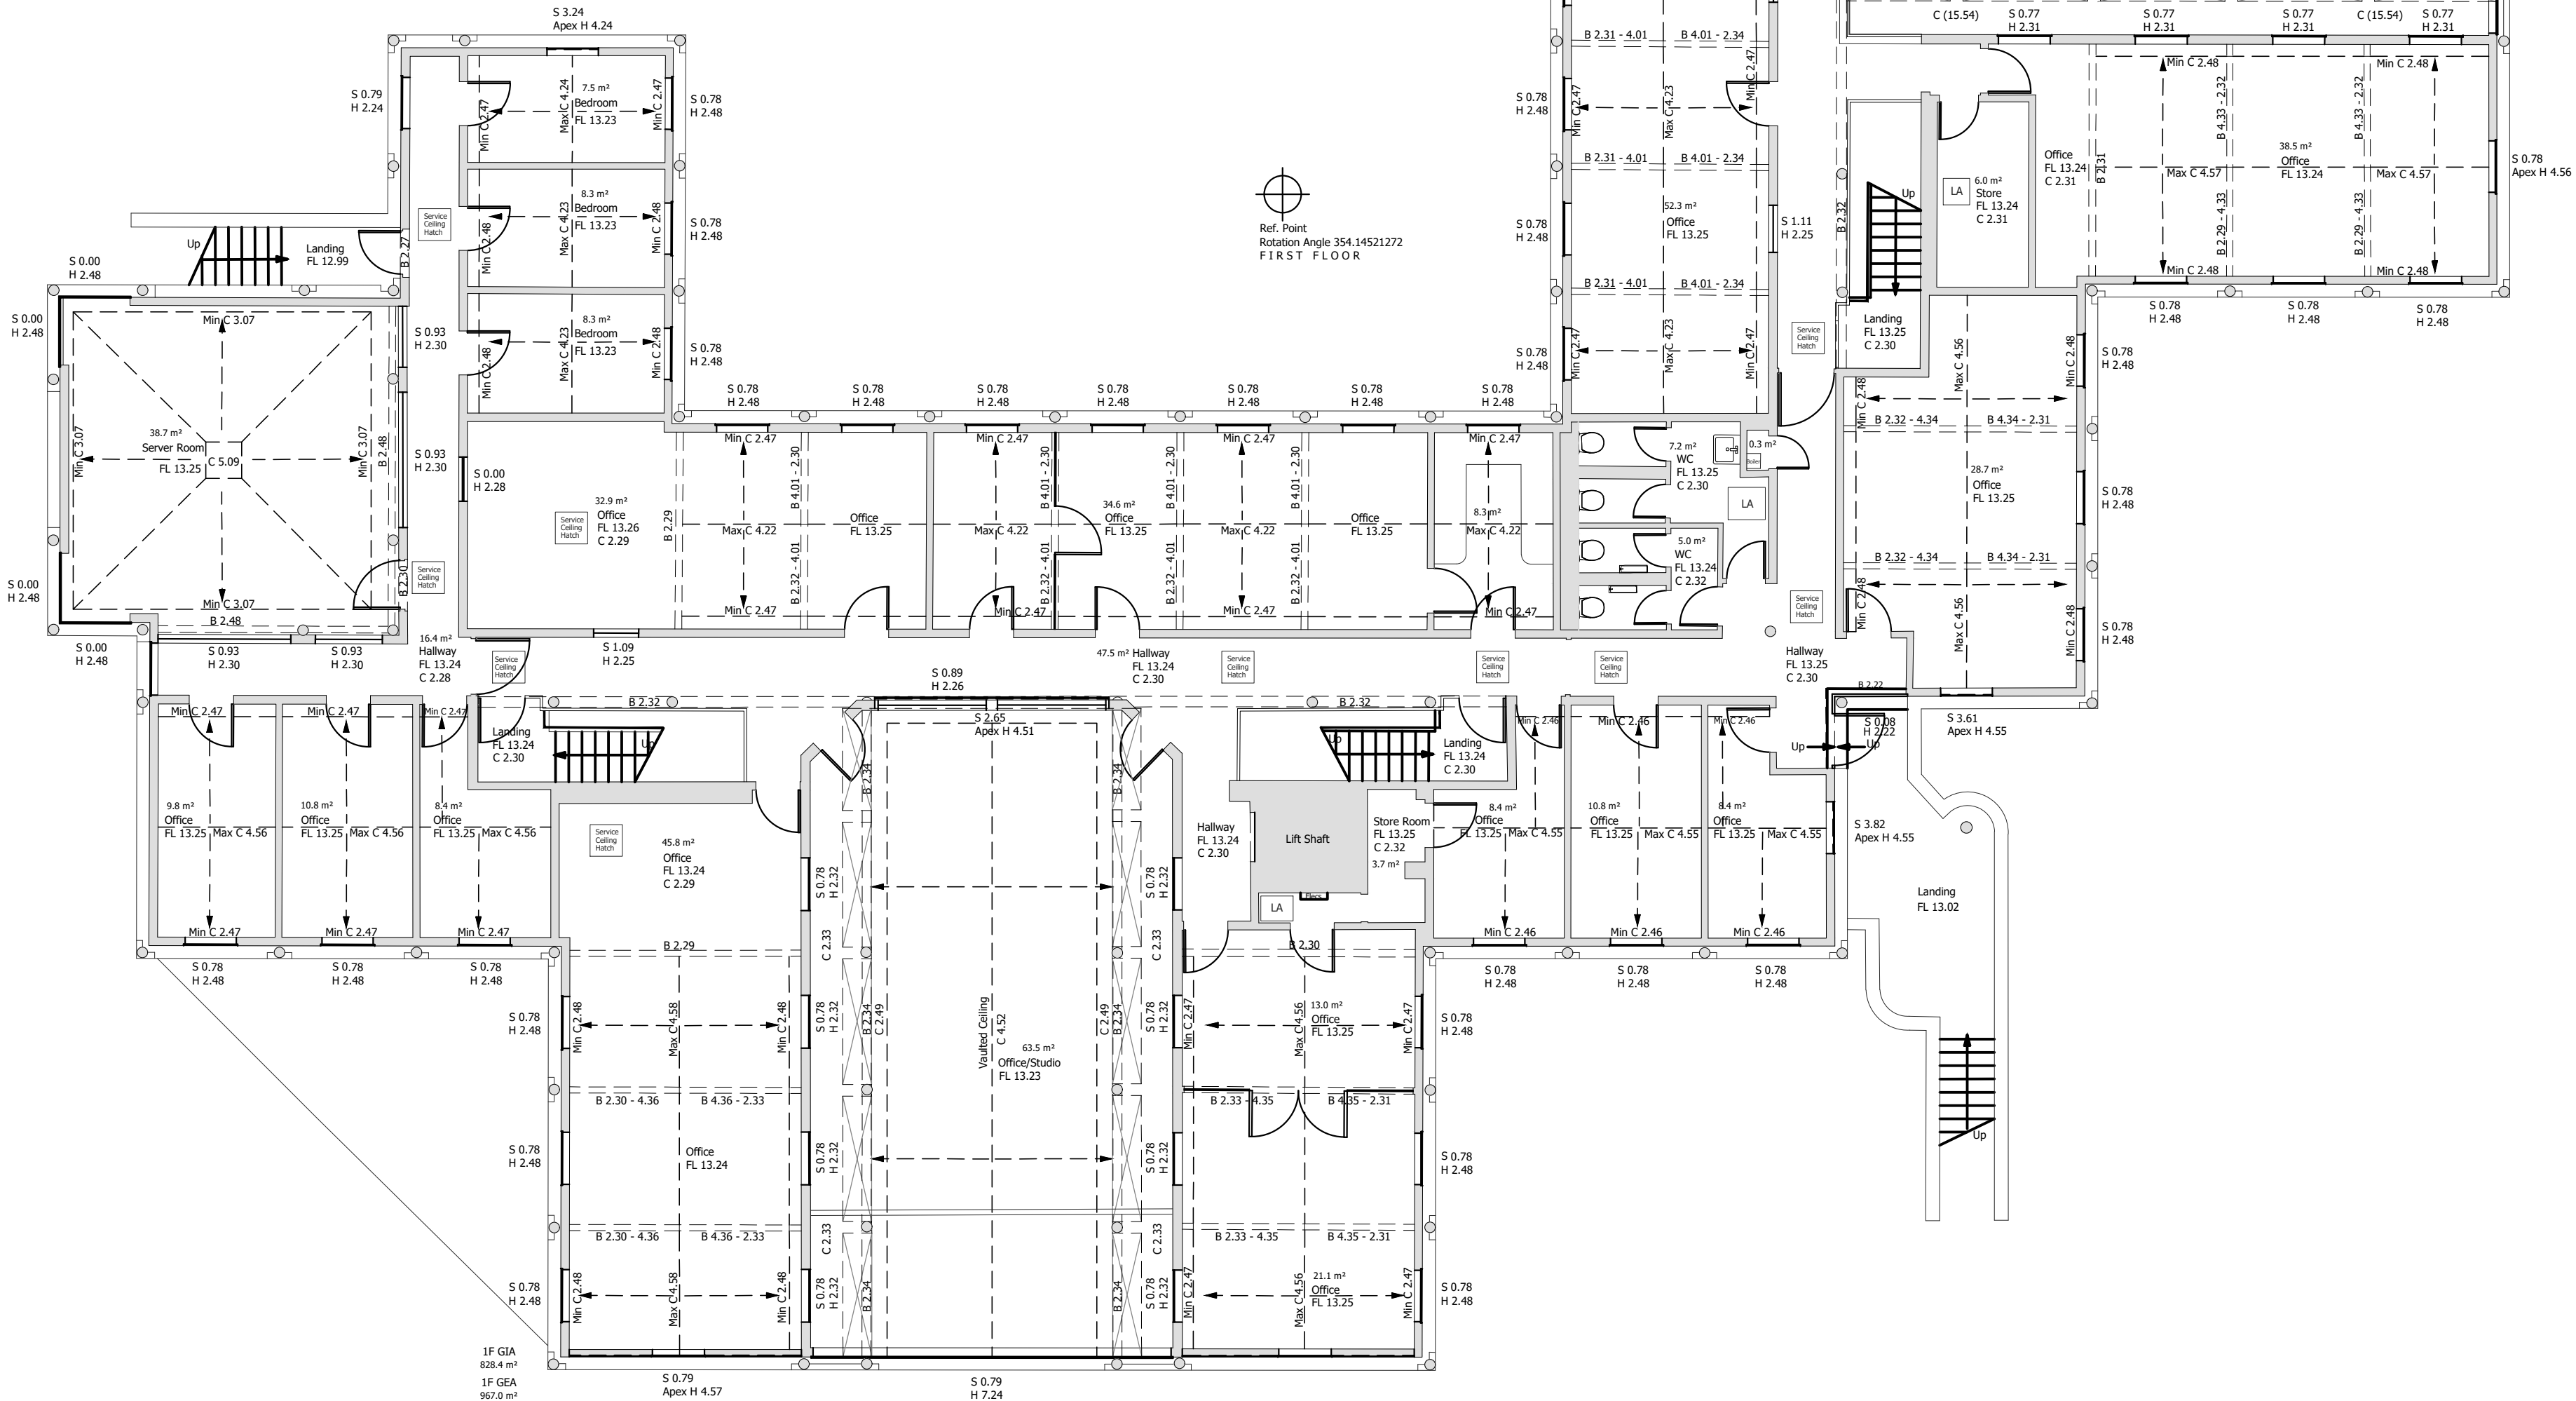

FIRST floor plan

- Notes
- This drawing is the copyright of MH Architects Ltd
 - Do not scale this drawing except for Local Authority planning purposes
 - All dimensions must be checked on site by the contractor prior to commencement of the works.

Client Approval					
X	A - Approved				
X	B - Approved with comments				
X	C - Do not use				
Rev.	Revision Note/Purpose of Issue	Drawn By	Date	Chk By	Date
A	Issued for Comments (FIRST ISSUE)	MW	12.06.23	HJG	12.06.23
B	Issued for PLANNING	MW	28.09.23	HJG	28.09.23
C	Issued for PLANNING	MW	09.04.24	HJG	09.04.24

Client		OUTCOMES FIRST GROUP			
Job title		McCormack House School 56a East Street, Havant			
Drawing title		1F Plan Existing			
Drawn		Date	Checked	Date	Scale at A1
MW		Sept. 23	HJG	Sept. 23	1:100
Job No.	Pro.	Org.	Zone	Level	Type
23-086	MCH	MHA	ZZ	01	DR
Purpose of issue		No.	Rev.	A 0101 C	
PLANNING					