
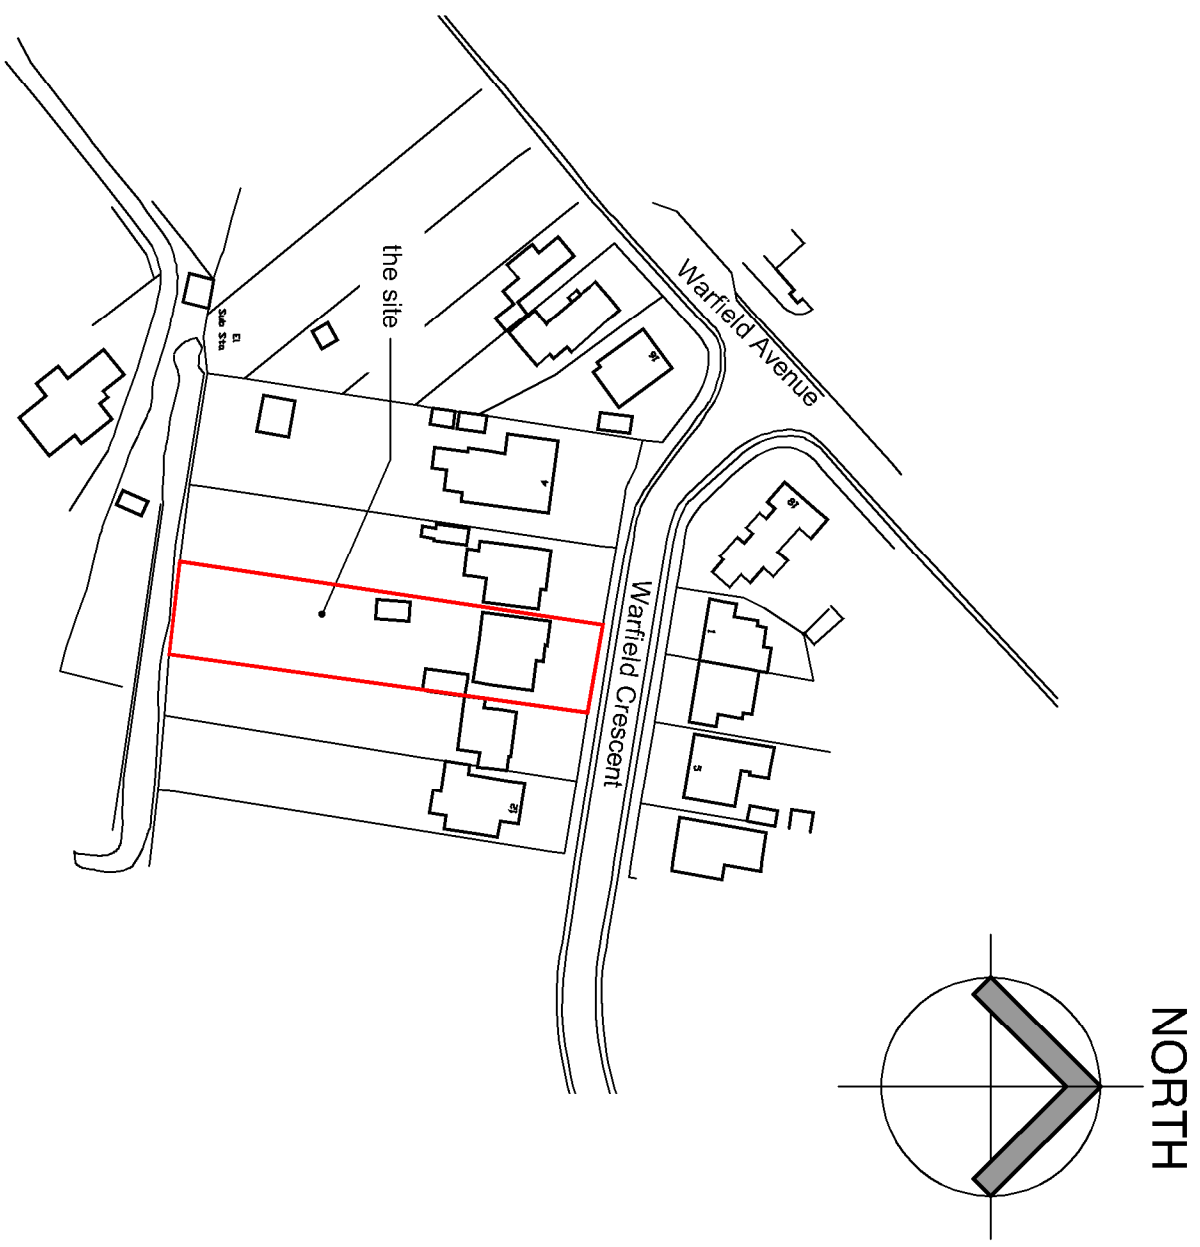
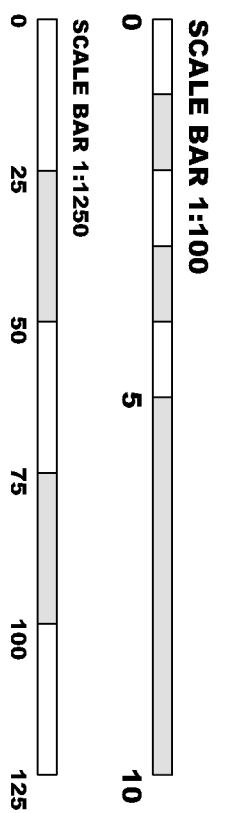


NOTE: Do not Scale from this Drawing (except for planning approval). All dimensions are in millimetres and to be checked on site. All dimensions relating to subcontractors or suppliers work must be checked and agreed between the main contractor and the sub-contractors and suppliers.

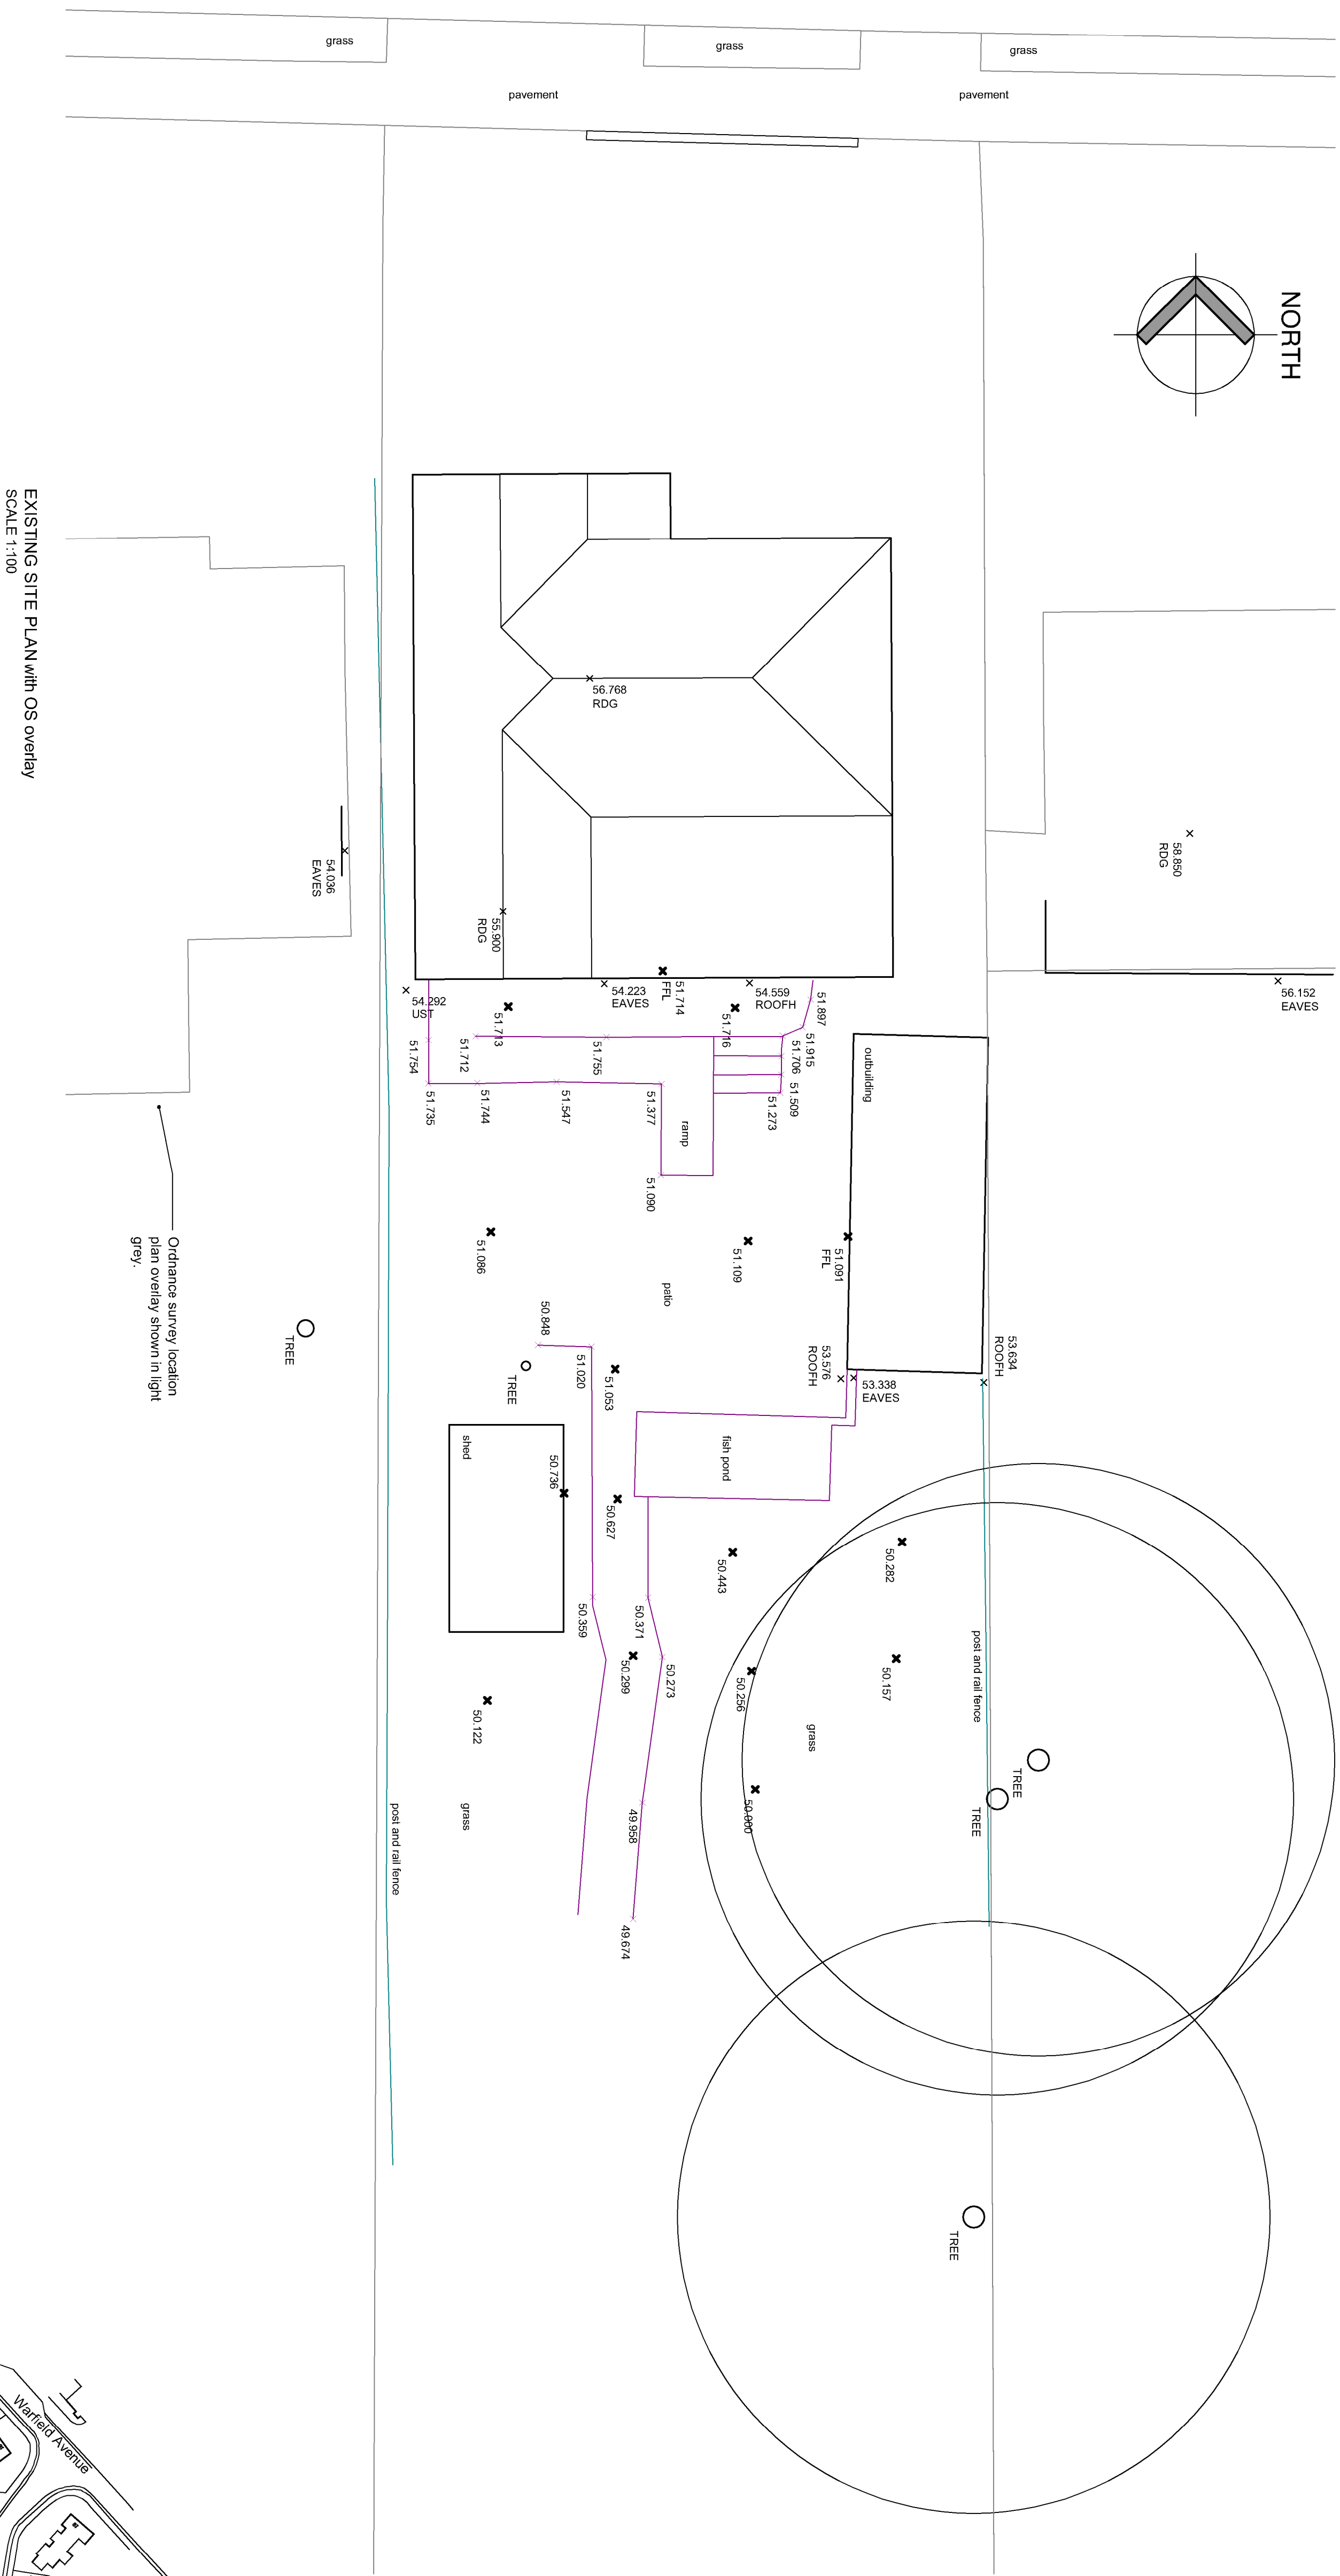

LOCATION PLAN
SCALE 1:1250

Ordnance Survey © Crown Copyright 2024. All rights reserved.
Licence Number 100022432

DRAWING TITLE: PLANNING APPLICATION: EXISTING SITE PLAN & LOCATION PLAN	DATE:	August 2024		SCALE:	1:100 & 1:1250 @ A1	
	DRAWN BY:	DCH -		DRAWINGS REF.:		
	CHECKED BY:	GP				
CLIENT: Mls Proudfoot, 8 Warfield Crescent, Waterview/Sieville, Haris						

grp architectural design
 L 017747 011 9252 | e@gn.pages77@gmail.com