



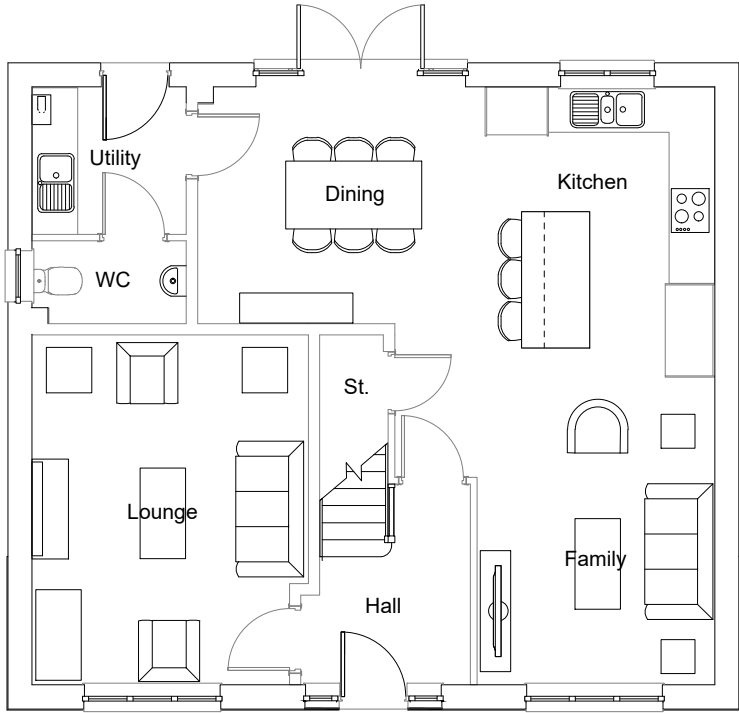

Ground Floor Plan

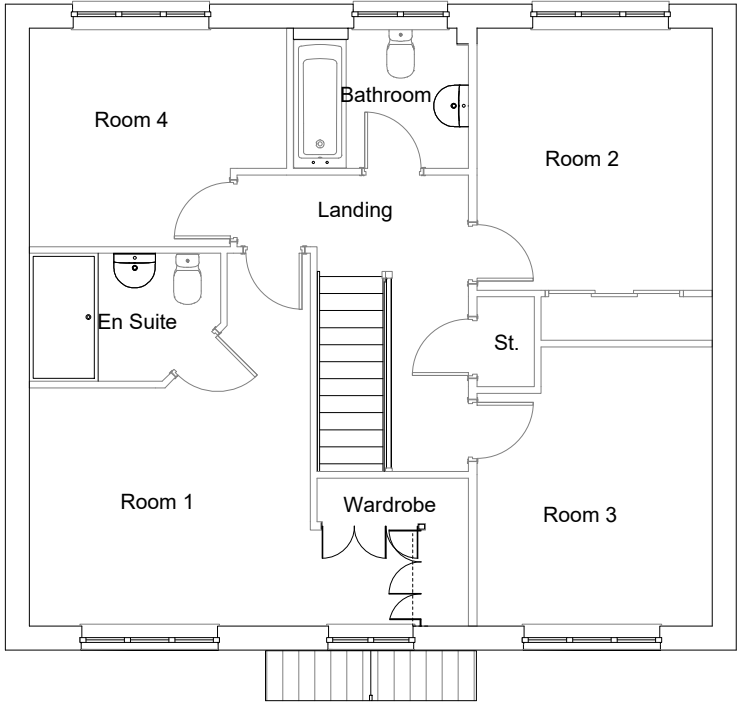

First Floor Plan

Housetype	Harrogate		Variation	Option
Bedrooms	4		Persons	8
Sq.ft	1555		Sq.m	144.47

PLOT No.

As Drawn -

Handed - 39



Romsey Office Building 300, The Grange, Romsey Road, Michelmersh, Romsey, Hampshire, SO51 0AE T:01794 367703 F:01794 367276		Portishead Office Unit 5, Middle Bridge Business Park, Bristol Road, Portishead, Bristol, BS20 6PN T:01275 407000 F:01794 367276		Rev	Description	Date	Au	Ch
				A	Planning Issue.	02.11.21	JF	
				B	Plot numbers updated. Planning Issue.	07.02.22	JF	

Project	Camps Field, Barton Road		
Drawing	House Type: Harrogate Floor Plans		
Client	Redrow Homes Southern Counties		
Job no.	REDR200818	Date	11.01.21
Dwg no.	HT.HARR.p	Rev.	B
Author	AY	Checker	Scale 1:100 at A3
Status	PLANNING	Office	Romsey
Client ref.			

thrive.

architects