


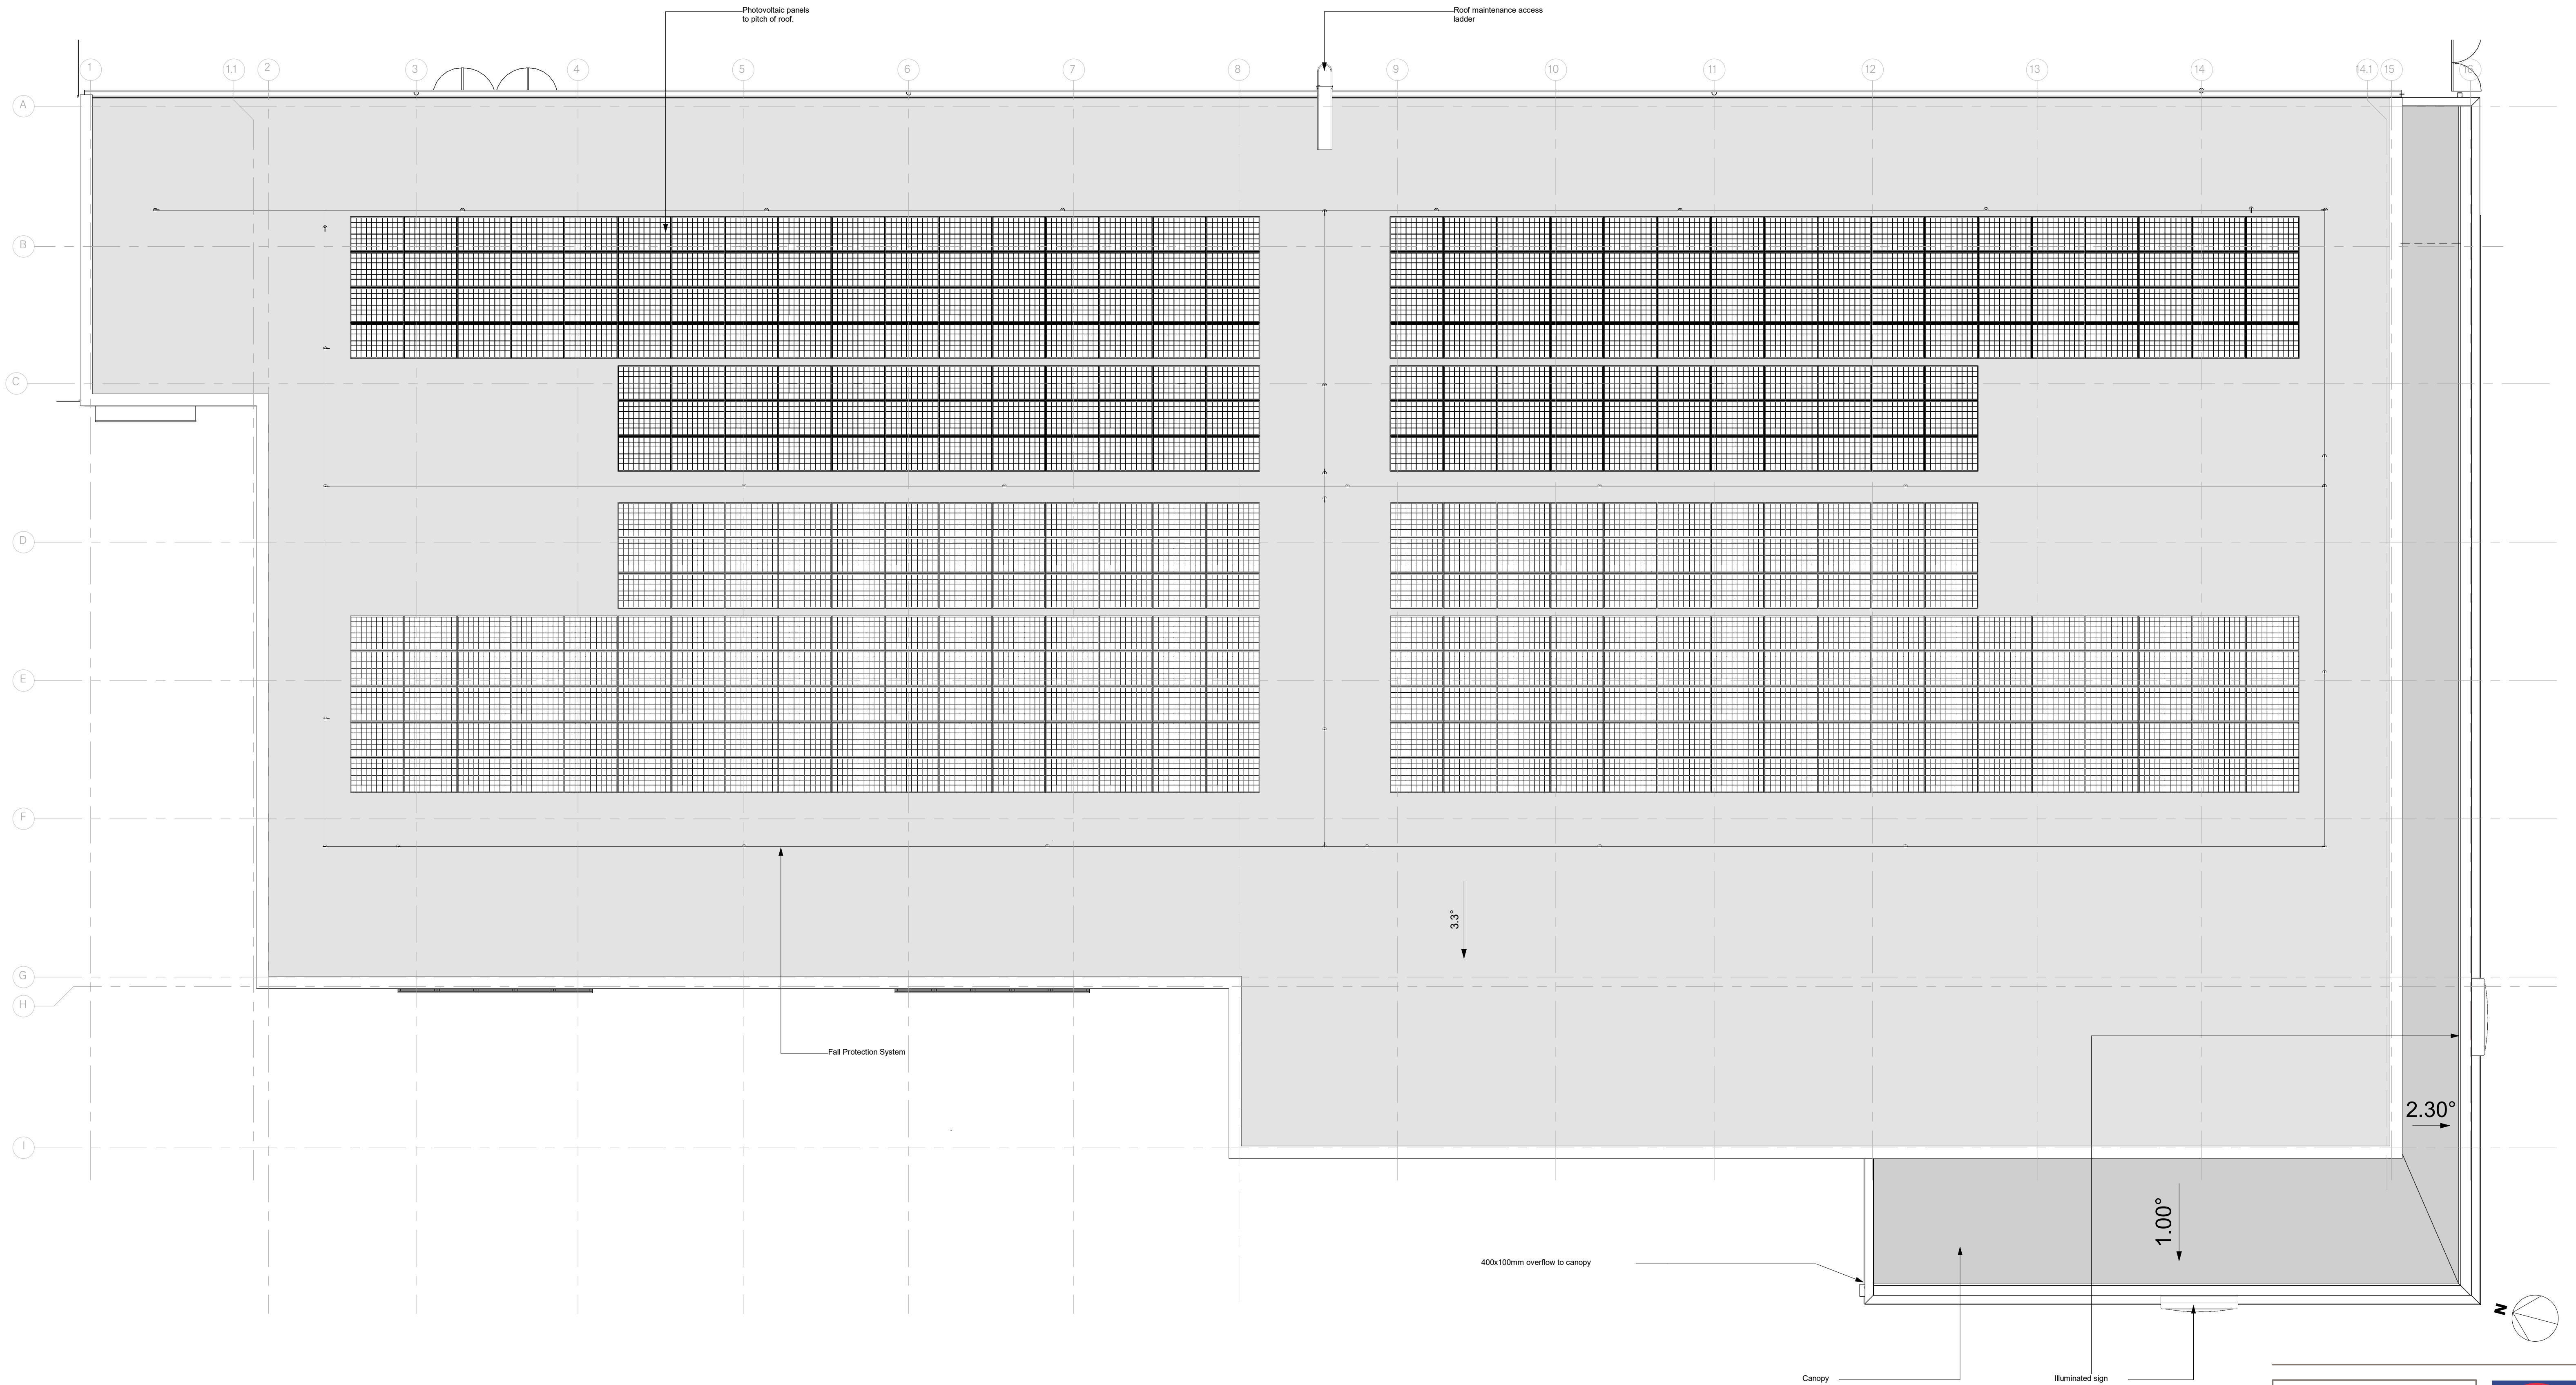

1 GA Roof Plan
1:100

Store Specification
BBS 23

Drawing Purpose
PLANNING

This drawing has been prepared for the sole purpose of forming part of a planning application, and should not be used for any other purpose.

SPACE

Spaceworks, Benton Park Road, Newcastle upon Tyne, NE7 7LX
T: +44 (0)844 800 6660
www.spaceworksbbs.co.uk

Project Lid Purbrook Way, Havant				
Drawing Title General Arrangement - Roof Plan				
Project No. 08636	Drawing No. XX-02-DR-A-01001	Status P2	Rev. P2	Scale at A1 1:100
File Reference: 08636-SPACE-XX-02-DR-A-01001-P2				
This drawing is Copyright. Check all dimensions on site. Inform originator of any discrepancies. Work to figure of dimensions only. Do not scale.				

