



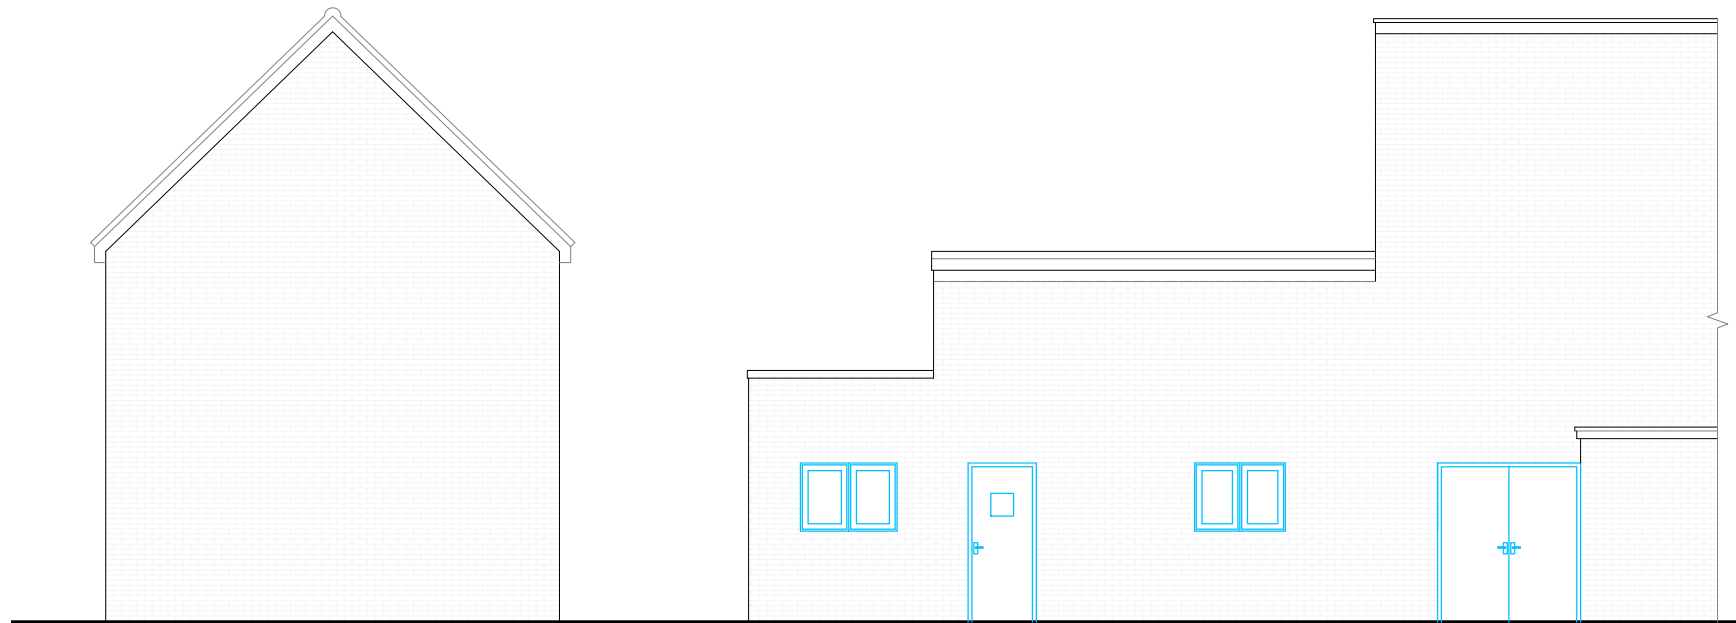

SOUTH WEST ELEVATION

Approved in previous scheme
(APP/16/00963)

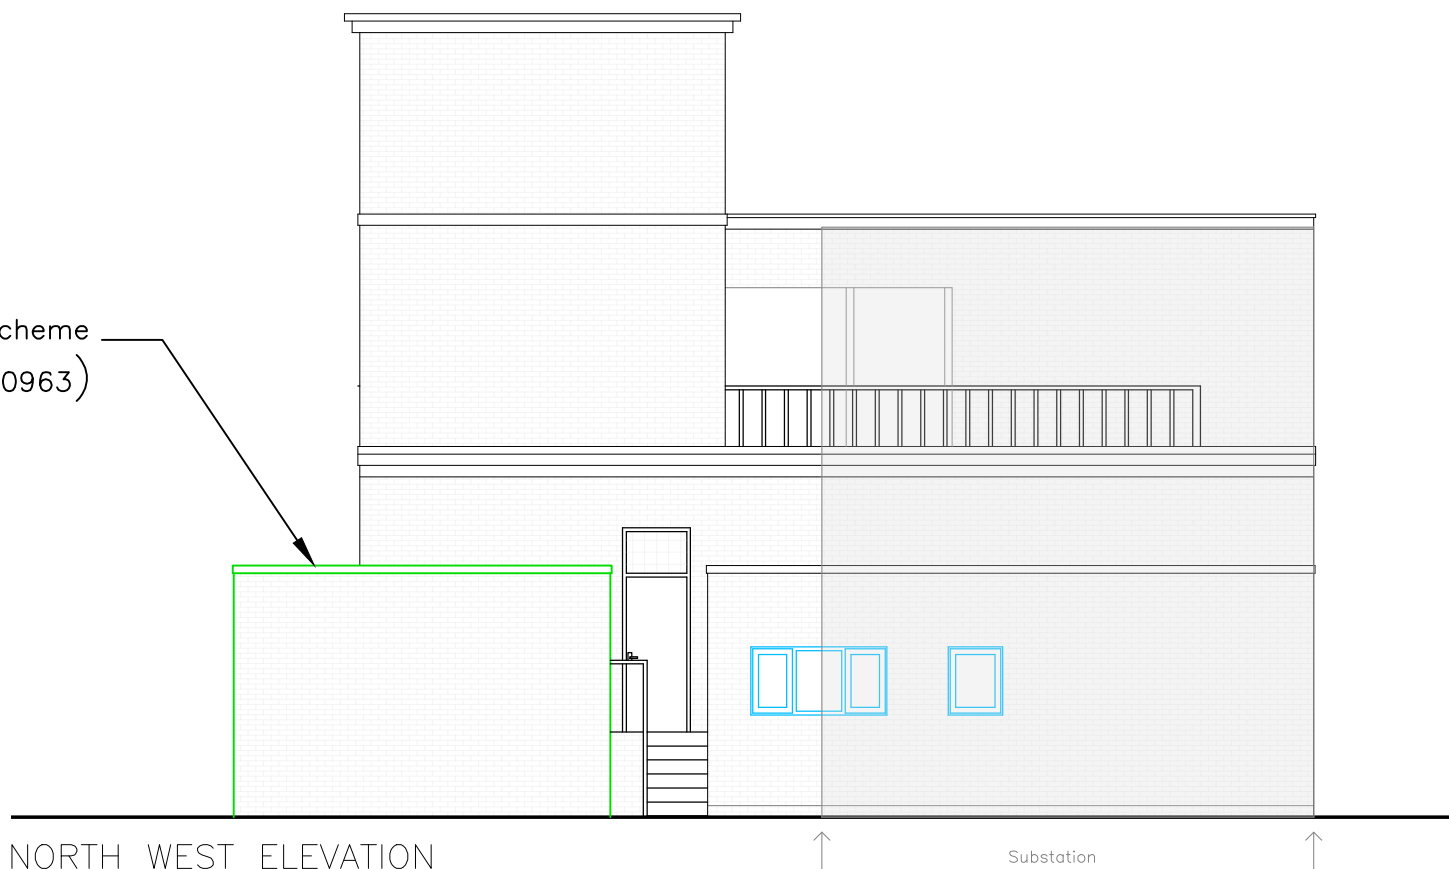

NORTH WEST ELEVATION



Rev	Revision	By	Date

K NIGHT
A RCHITECTURAL
D ESIGN

K.A.D. Ltd.
 First Floor Unit 7
 The Quarterdeck
 Port Solent
 PO6 4TP
 T: 01489 660194
 E: admin@k-a-d.co.uk
 W: www.k-a-d.co.uk

Client

W D KING GROUP

Project

UNIT 1 CLOCKHOUSE
WATERLOOVILLE
PO7 7HE

Drawing

PROPOSED ELEVATIONS

Scale 1:100@A3 Date APR 2022

Project no.	Sequential	Bldg/Floor	Detail	Rev
KAD	04	A	PP	A