


Note:
 Do not Scale from this Drawing (except for planning approval).
 All dimensions are in millimetres and to be checked on site.
 All Dimensions relating to subcontractors or suppliers work
 must be checked and agreed between the main contractor and
 the sub-contractors and suppliers.



EXISTING REAR ELEVATION
 SCALE 1:100




EXISTING SIDE ELEVATION
 SCALE 1:100

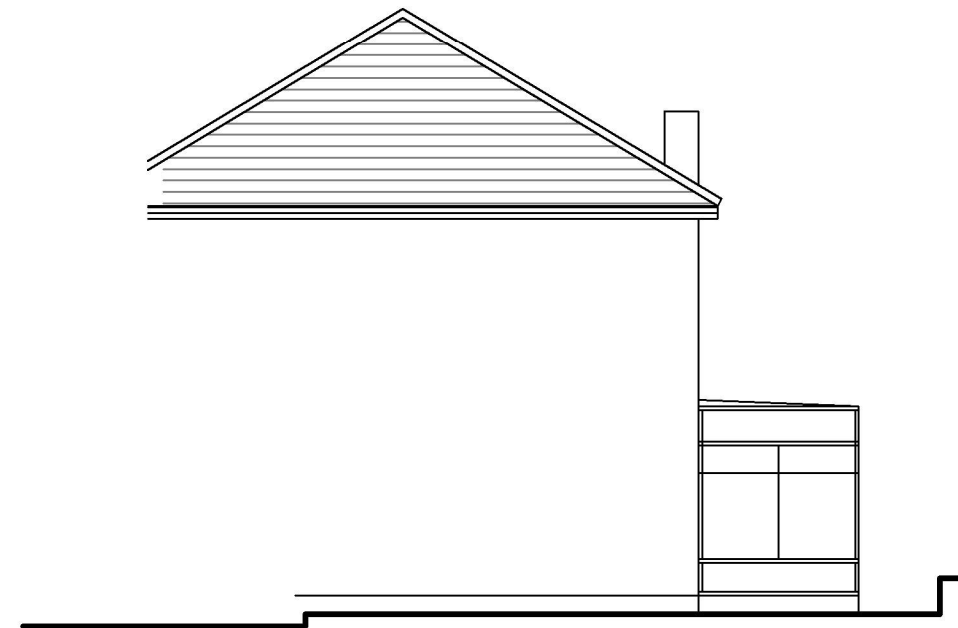

EXISTING SIDE ELEVATION
 SCALE 1:100

SCALE BAR 1:100

 

DRAWING TITLE - MEASURED SURVEY - EXISTING ELEVATIONS		DATE - Sept 2022		SCALE - 1:100 @ A3		grp architectural design t. 07747 011252 e. gavin.page77@gmail.com
		DRN - gp	CHK - -	DRAWING REF - 22213 EX102	Rev -	
CLIENT - Mr Burniston & Miss Wilson, 7 Auriol Drive, Bedhampton, Hants.						