



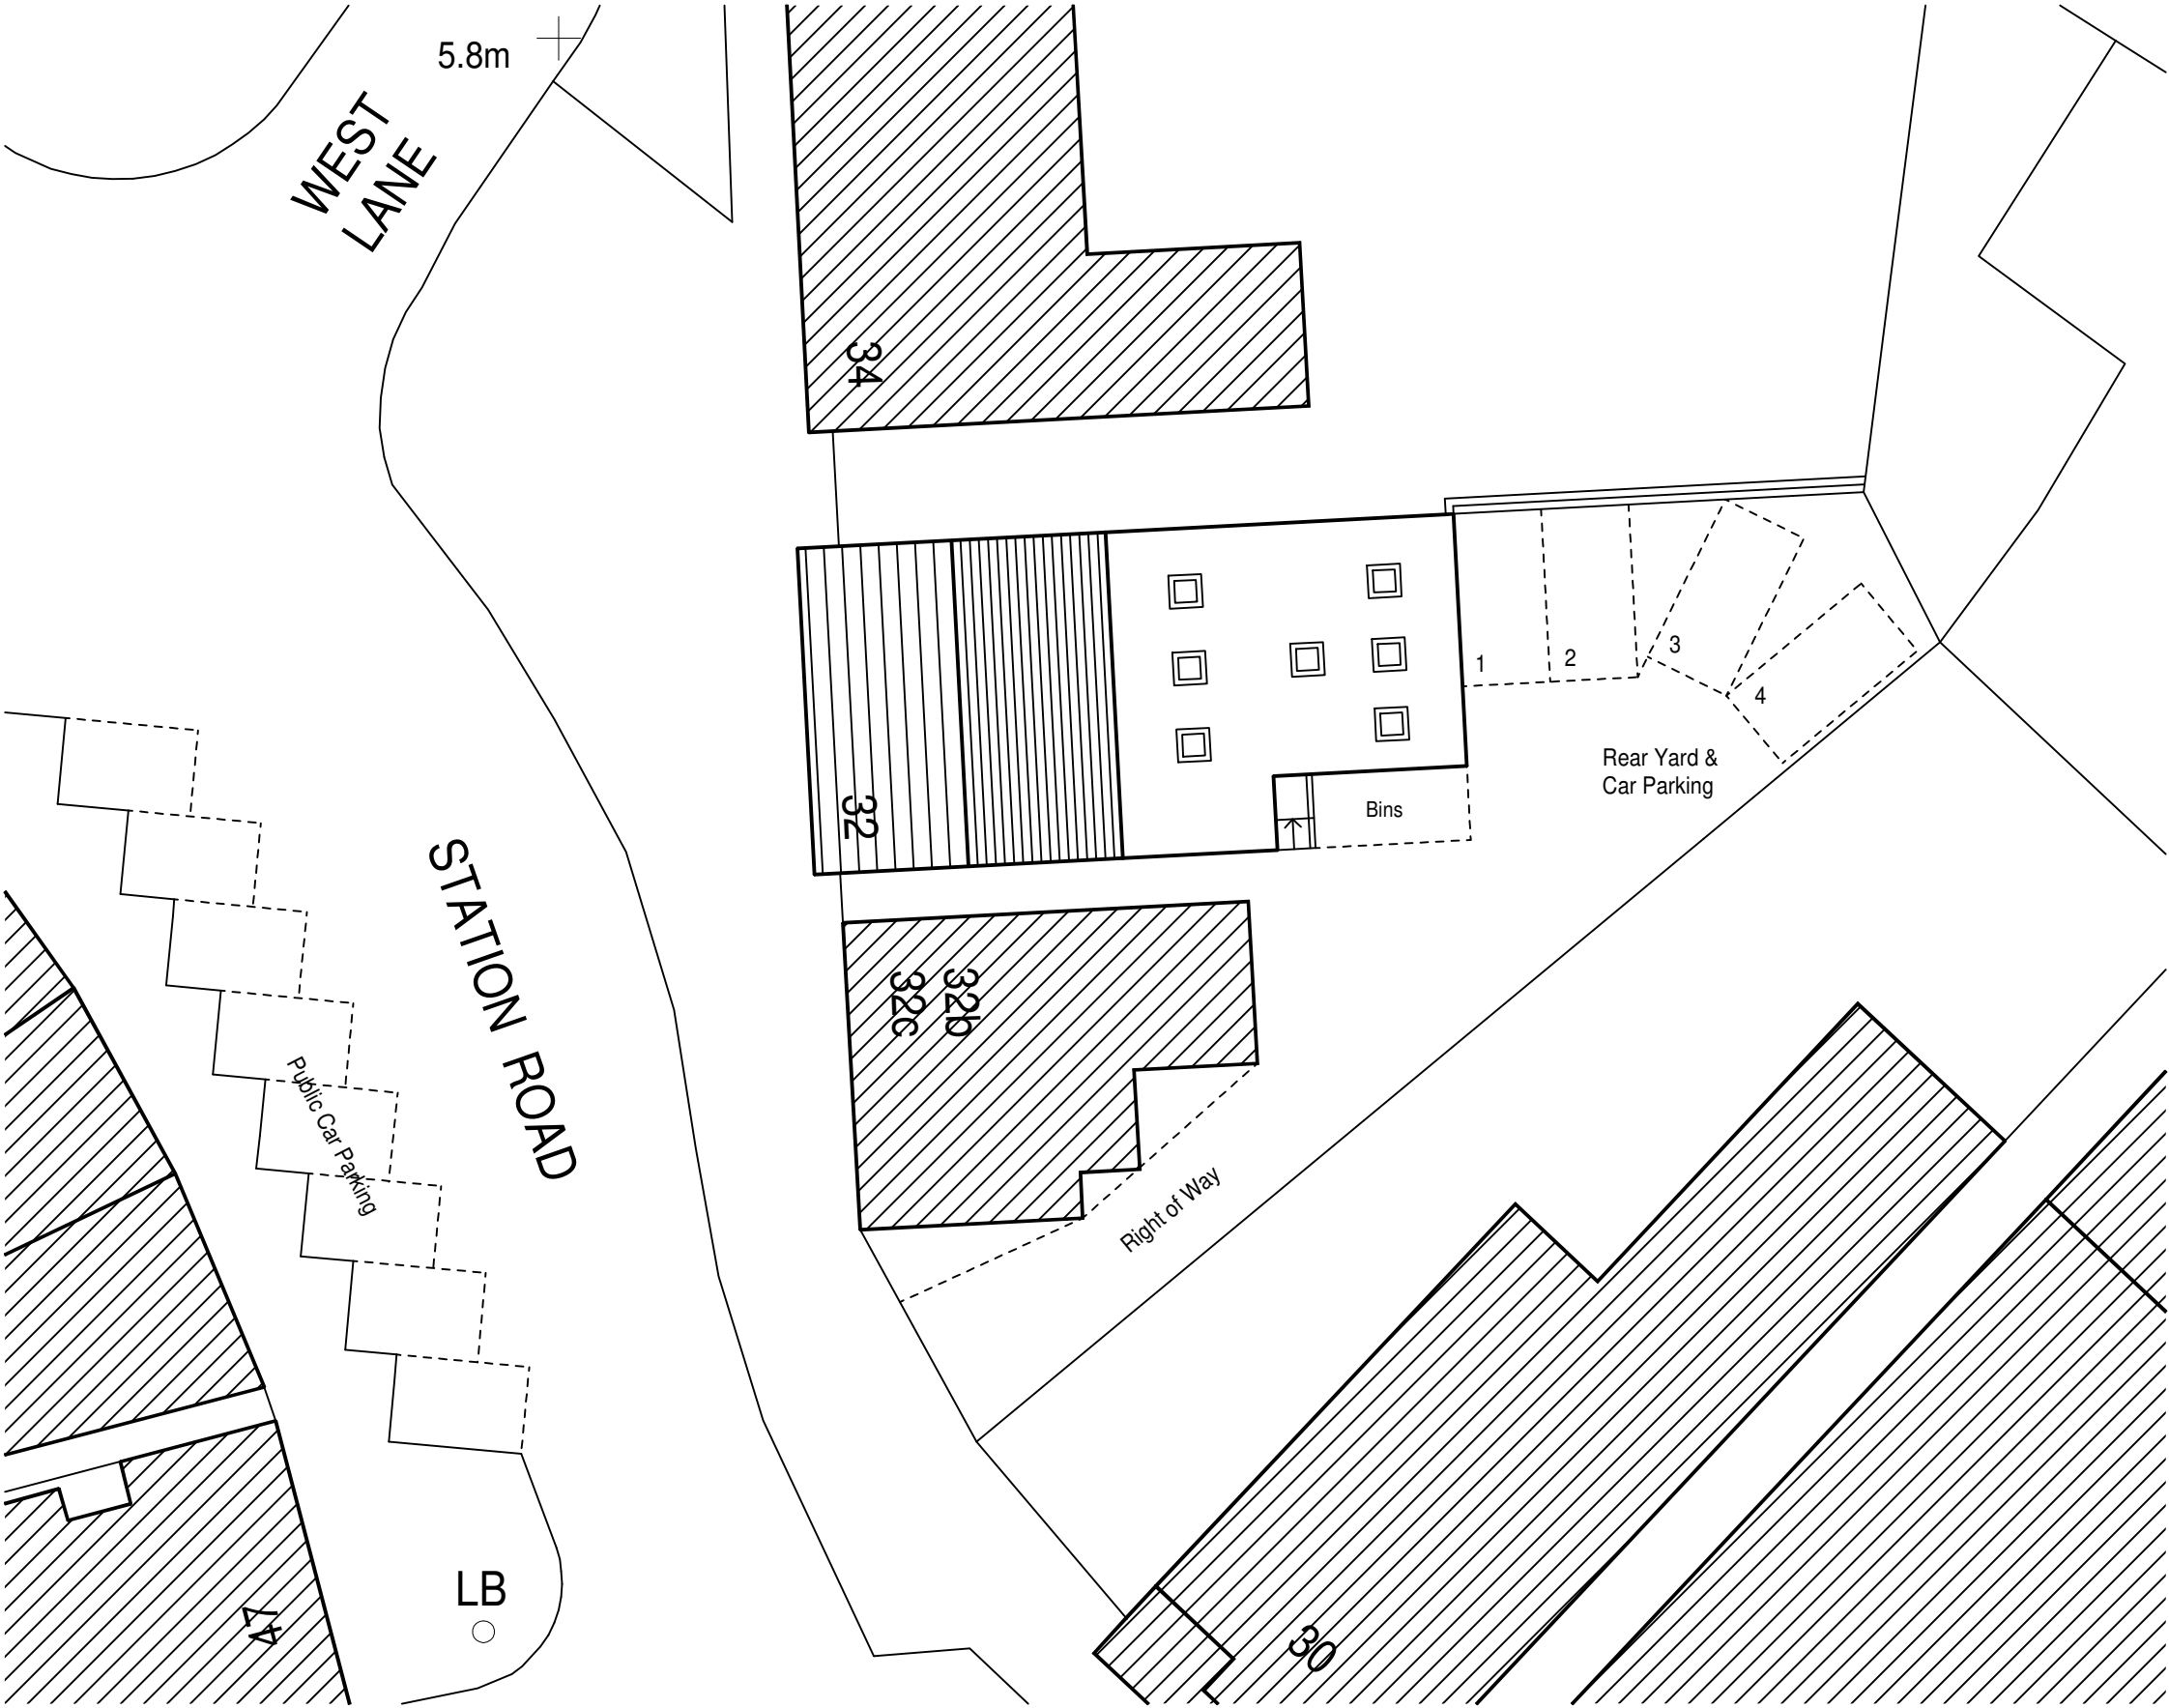

Ordnance Survey (c) Crown Copyright 2022. All rights reserved. Licence number 100022432

Existing/Proposed Site Plan 1:200

 

This drawing is the copyright of the Architect and must not be reproduced without permission, except by the Local Planning Authority for planning purposes. Figured dimensions to be taken in preference to scaled. Dimensions to be checked on site before work commences. No deviation from this drawing will be permitted without the prior written consent of the Architect. Ground floor slabs, foundations, structure, etc., and all work below ground is shown provisionally and inspection of ground conditions is essential prior to work commencing. Reassessment is essential when the ground conditions are apparent and redesign may be necessary in the light of soil conditions found. The responsibility for establishing the soil and subsoil conditions rests with the Contractor.	drawing		EXISTING/PROPOSED SITE PLAN	
	project		CONVERSION OF FIRST FLOOR FLAT TO EXTEND GROUND FLOOR DENTAL SURGERY 32 STATION ROAD, HAYLING ISLAND HAYLING ISLAND PO11 0EG	
	revisions		client	
	drawing no. 22204/202		SHORE DENTAL PRACTICE	
rev.		date		scale(s)
		OCT 2022		1:200
sheet size		A3		
Jeffrey Douglas Chartered Architect				
60a Sinah Lane		Hayling Island		Hampshire
Tel: (023) 9246 8889		E-mail: jdo@jeffreydouglas.co.uk		PO11 0EH