


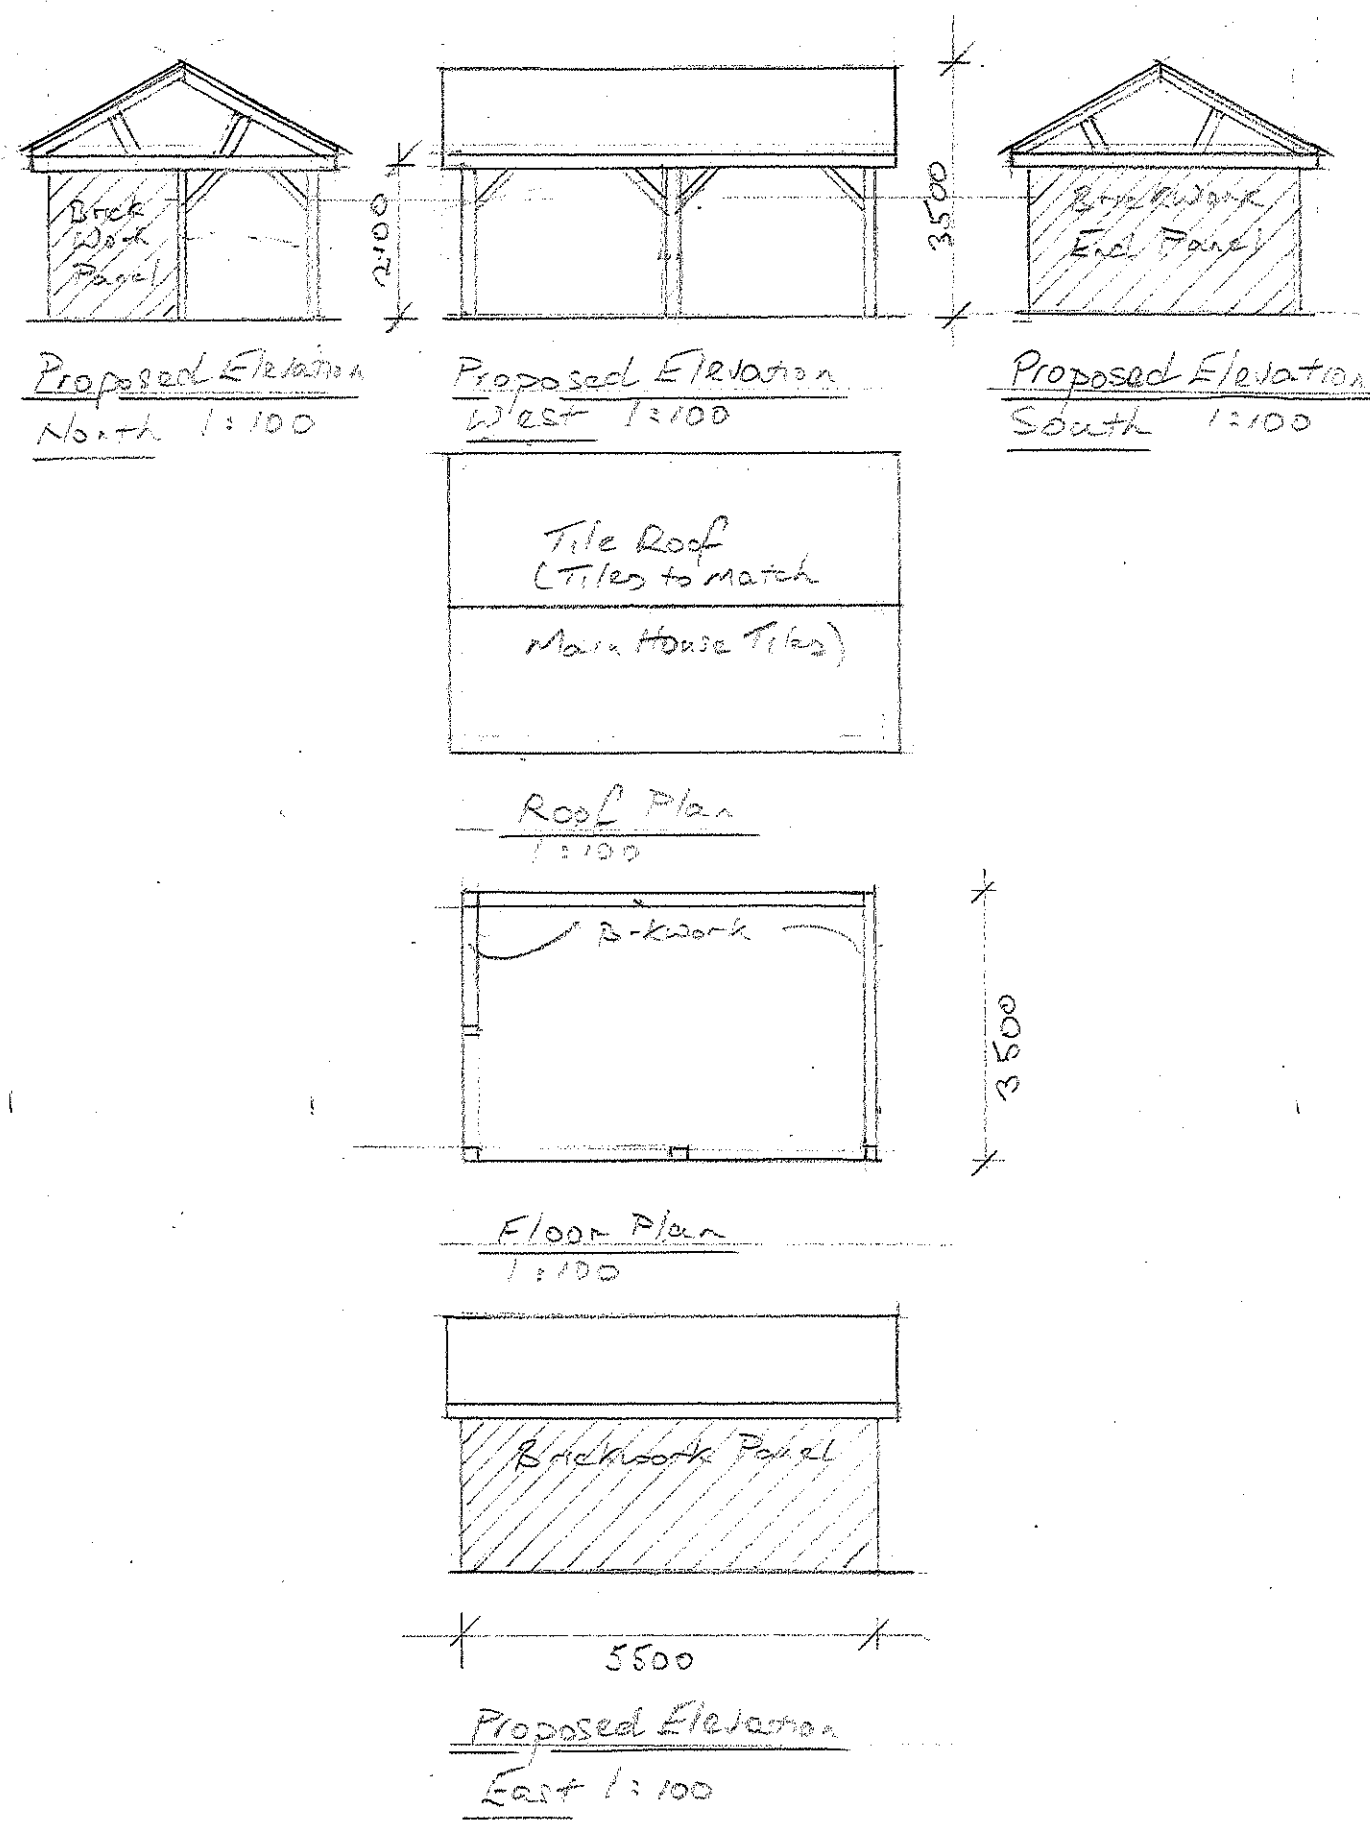

Proposed Gazebo Elevations
 & Floor & Roof Plans - Single Storey
 1:100
 Note: See Site Plan for proposed location

NOTES:
 All dimensions must be checked on site and not scaled from this drawing.

A		
	Date	Revisions

Notes:
 Copyright: owned by Martin John Norris
 This drawing has been prepared for the purpose of Planning and / Building Regulations approval, and should not be used for any other purpose.
 All dimensions to be checked on site and any discrepancies referred to Martin Norris.
 Written dimensions are to be used in preference to scaled dimensions.
 This drawing is the property of Martin Norris and must not be reproduced, in part, or whole, or deviated from without permission from Martin Norris.
 It is essential that prior to commencement and during construction works the contractor reviews the drawings, specifications and engineering support information and any other relevant and referred information as a whole and complete project, to be constructed in compliance with the Building Regulations and approved Planning drawings and information, any discrepancies found or concerns are to be raised.

Client
 DST 43 North Shore Road,
 Hayling Island, Hampshire PO25 1HN

Job Title
 Single Storey Extension to Rear with Balcony. Alterations to Roof Glazed Canopy to Ground Floor at Rear Alterations to Windows and Doors Canopy to rear garden

Drawing Title
 Gazebo - Proposed Floor, Roof Plans & Elevations - GAZEBO

Scale 1:100 DIMS: Millimetres

Date 02.02.2024 **Drawn by** MJN

Drg No. MJN/DST/2024/0004	Rev.
-------------------------------------	-------------