



NOTES:
All dimensions to be checked on site and any discrepancy notified. Written dimensions are to be used in preference to scaled dimensions.


This drawing is the property of J.M. Ralph Associates and must not be reproduced, in part or whole, or deviated from, without their permission.

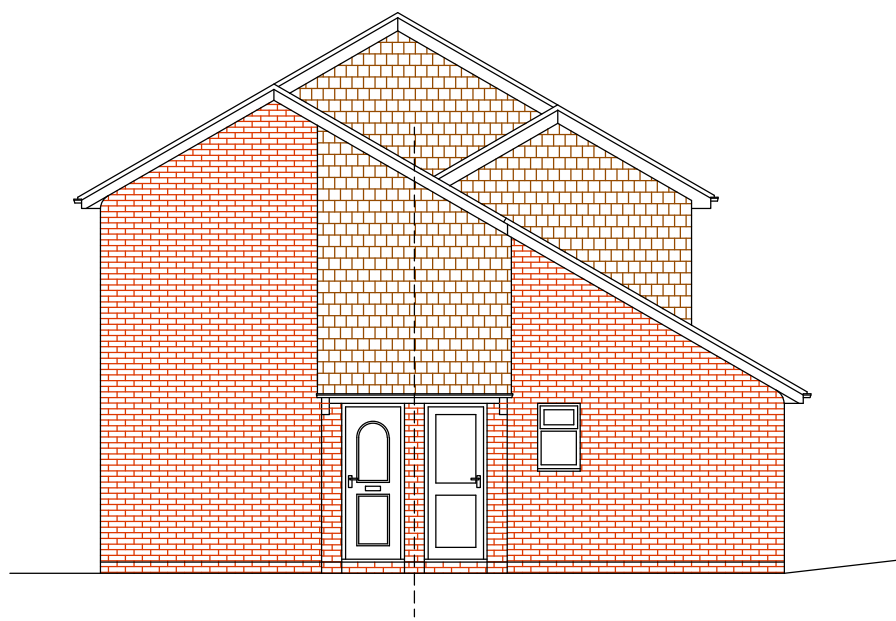


Proposed West Elevation
(1:100)

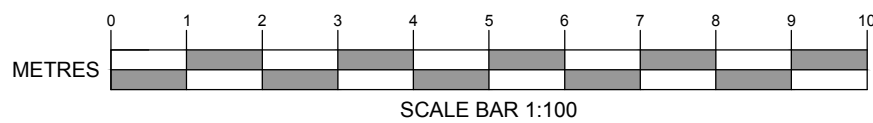



Proposed South Elevation
(1:100)

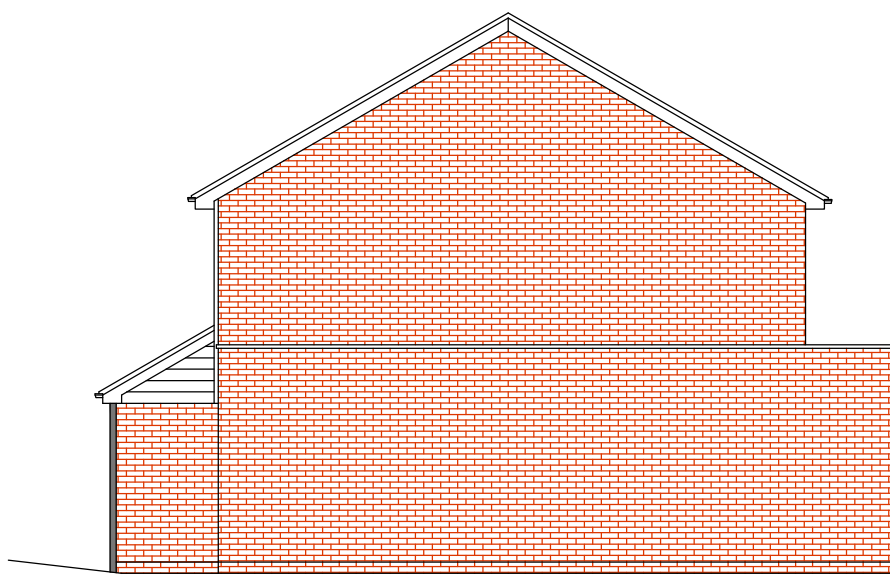


Proposed East Elevation
(Viewed from side of No.3 Sonnet Way)
(1:100)

 


Location Plan
(1:1250)

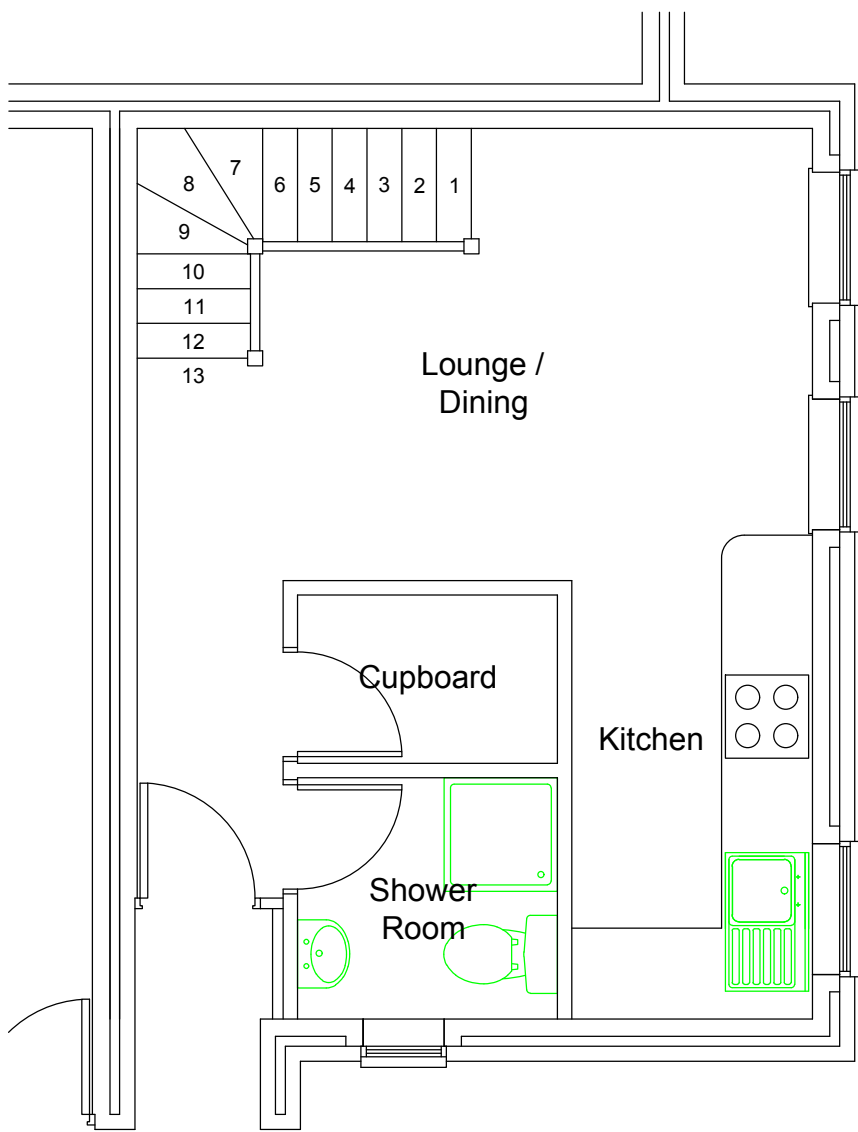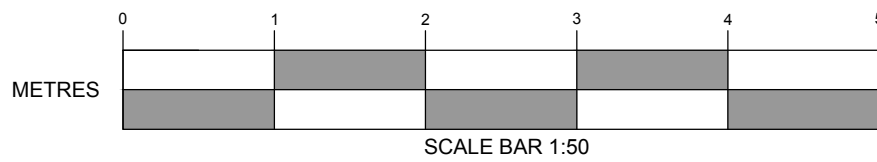



Proposed Ground Floor Plan
(1:50)

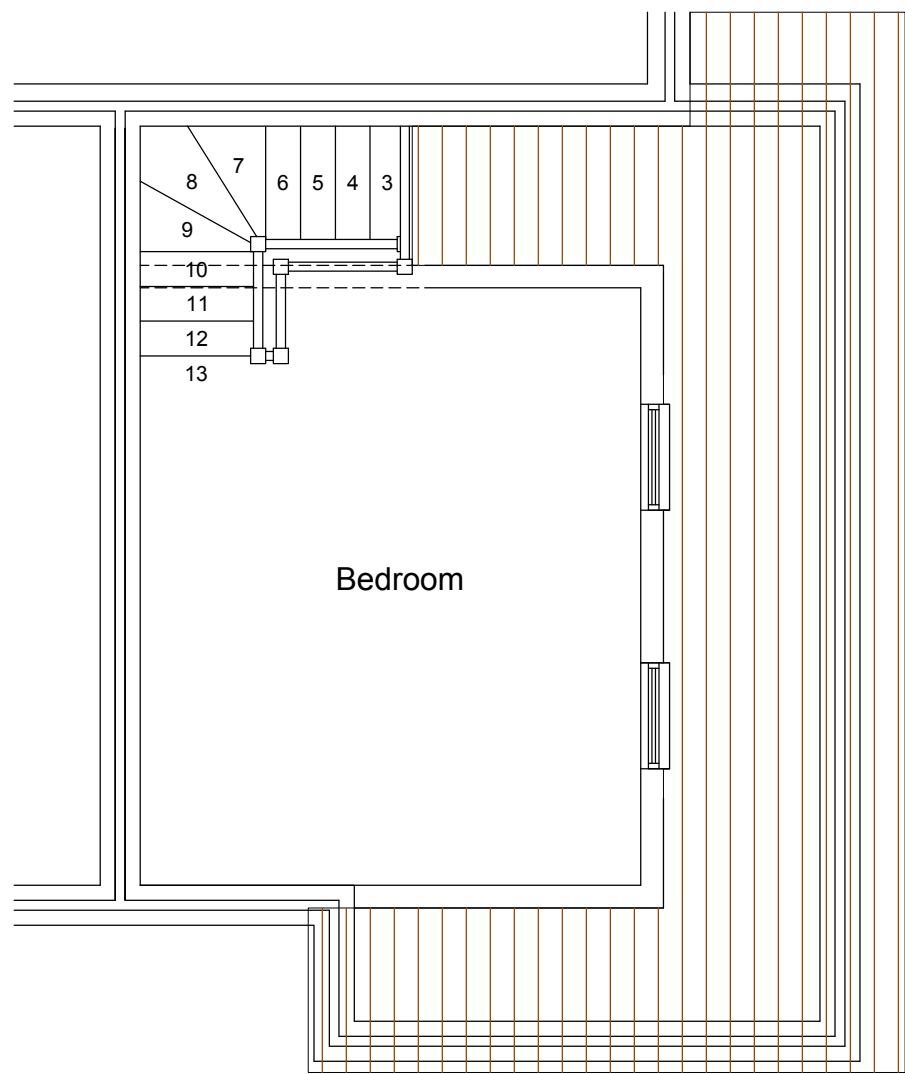

Proposed First Floor Plan
(1:50)

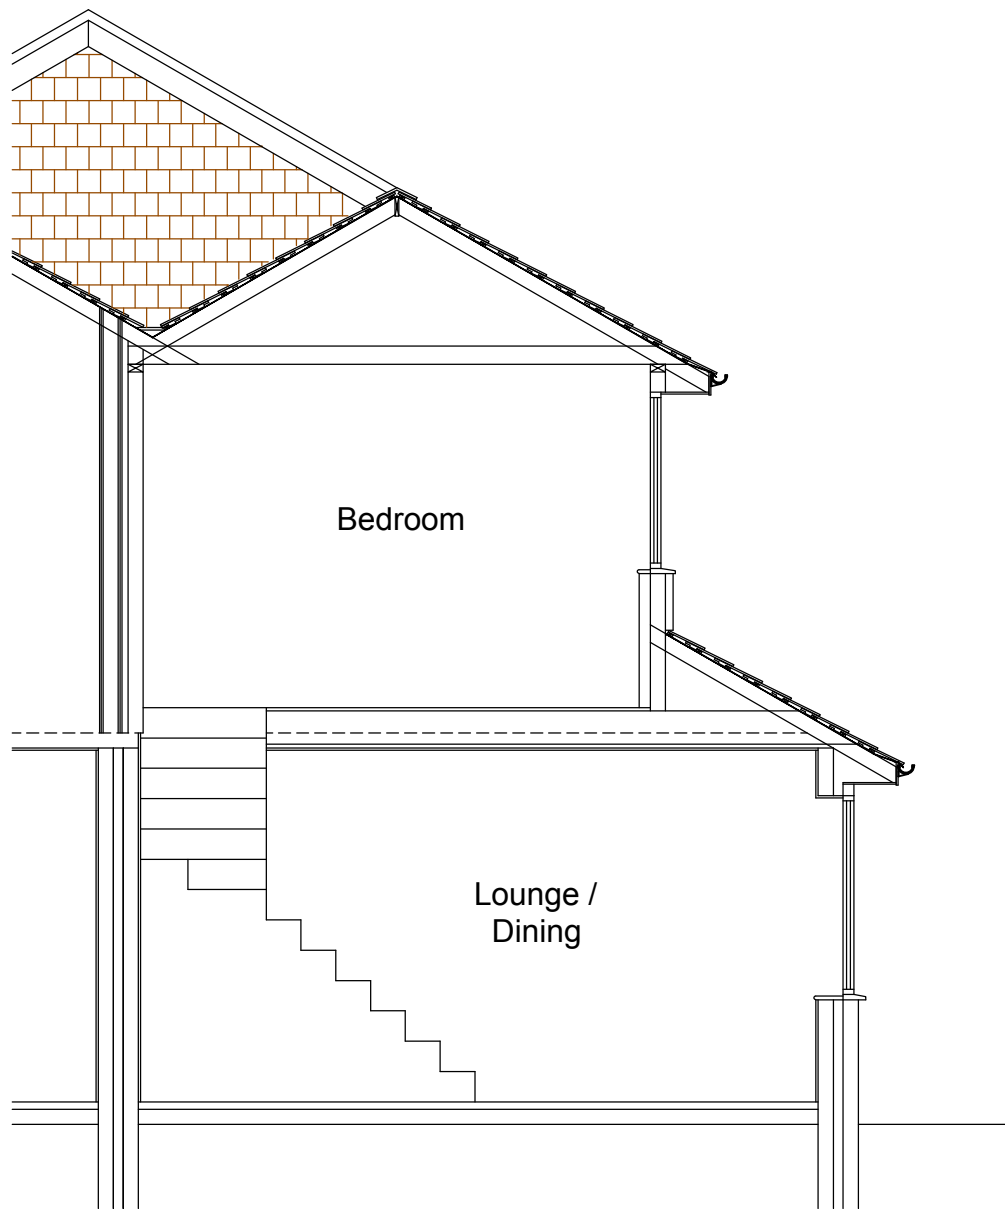

Proposed Section
(1:50)

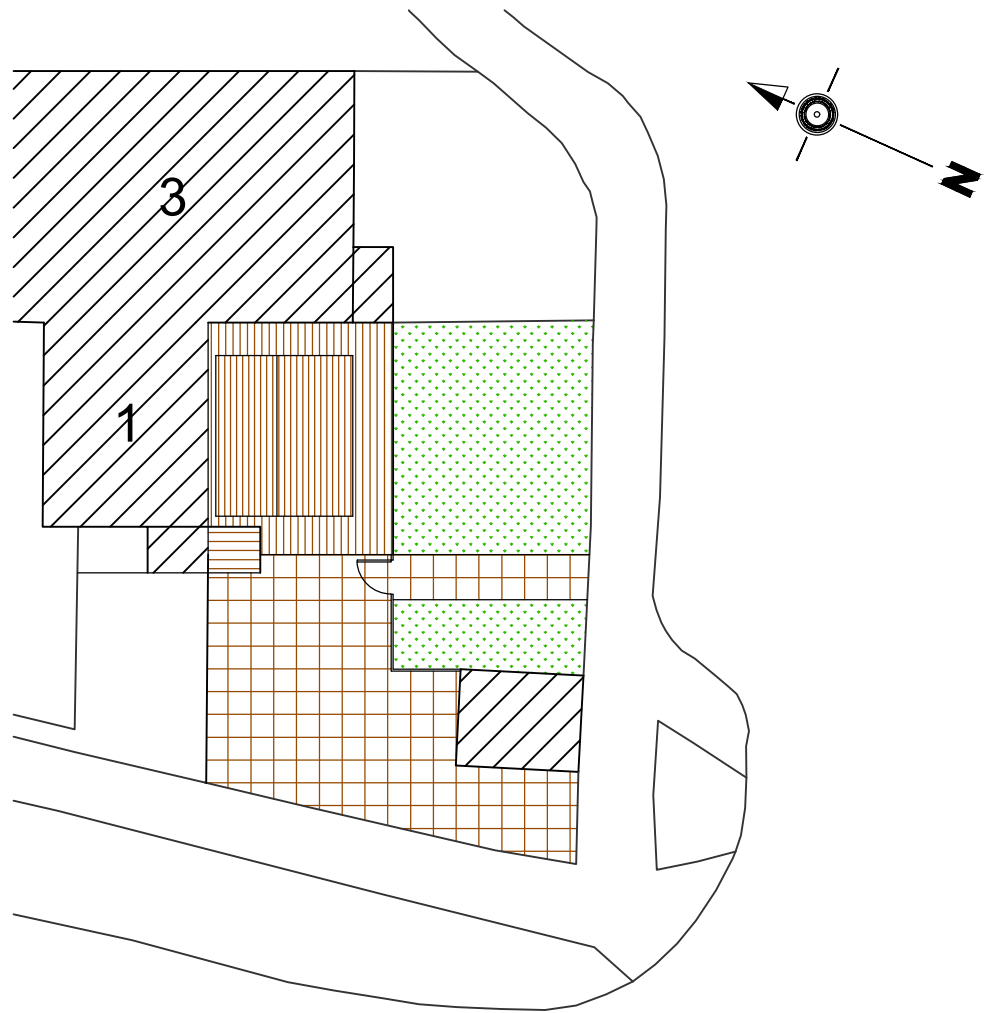 

Proposed Site / Block Plan
(1:200)

Purpose		
DRAFT FOR COMMENT		
Amendment		Date
P2	WINDOWS AMENDED	07/09/2022
Client MICHAEL GILFROY 2 SONNET WAY WATERLOOVILLE HAMPSHIRE PO7 8LT		
Project LOFT CONVERSION 2 SONNET WAY WATERLOOVILLE HAMPSHIRE PO7 8LT		
Title PROPOSED PLANS & ELEVATIONS		
Scale 1:50; 1:100; 1:200; 1:1250 @ A1		Date 04.08.2022
Drawing No. 22/066/002		Revision P2
J.M. Ralph Associates Chartered Building Surveyors		
6-7 Culverin Square Limberline Road Portsmouth Hampshire PO3 5BU Email: jason@jmralf.com Tel. 07990 617707		
		