




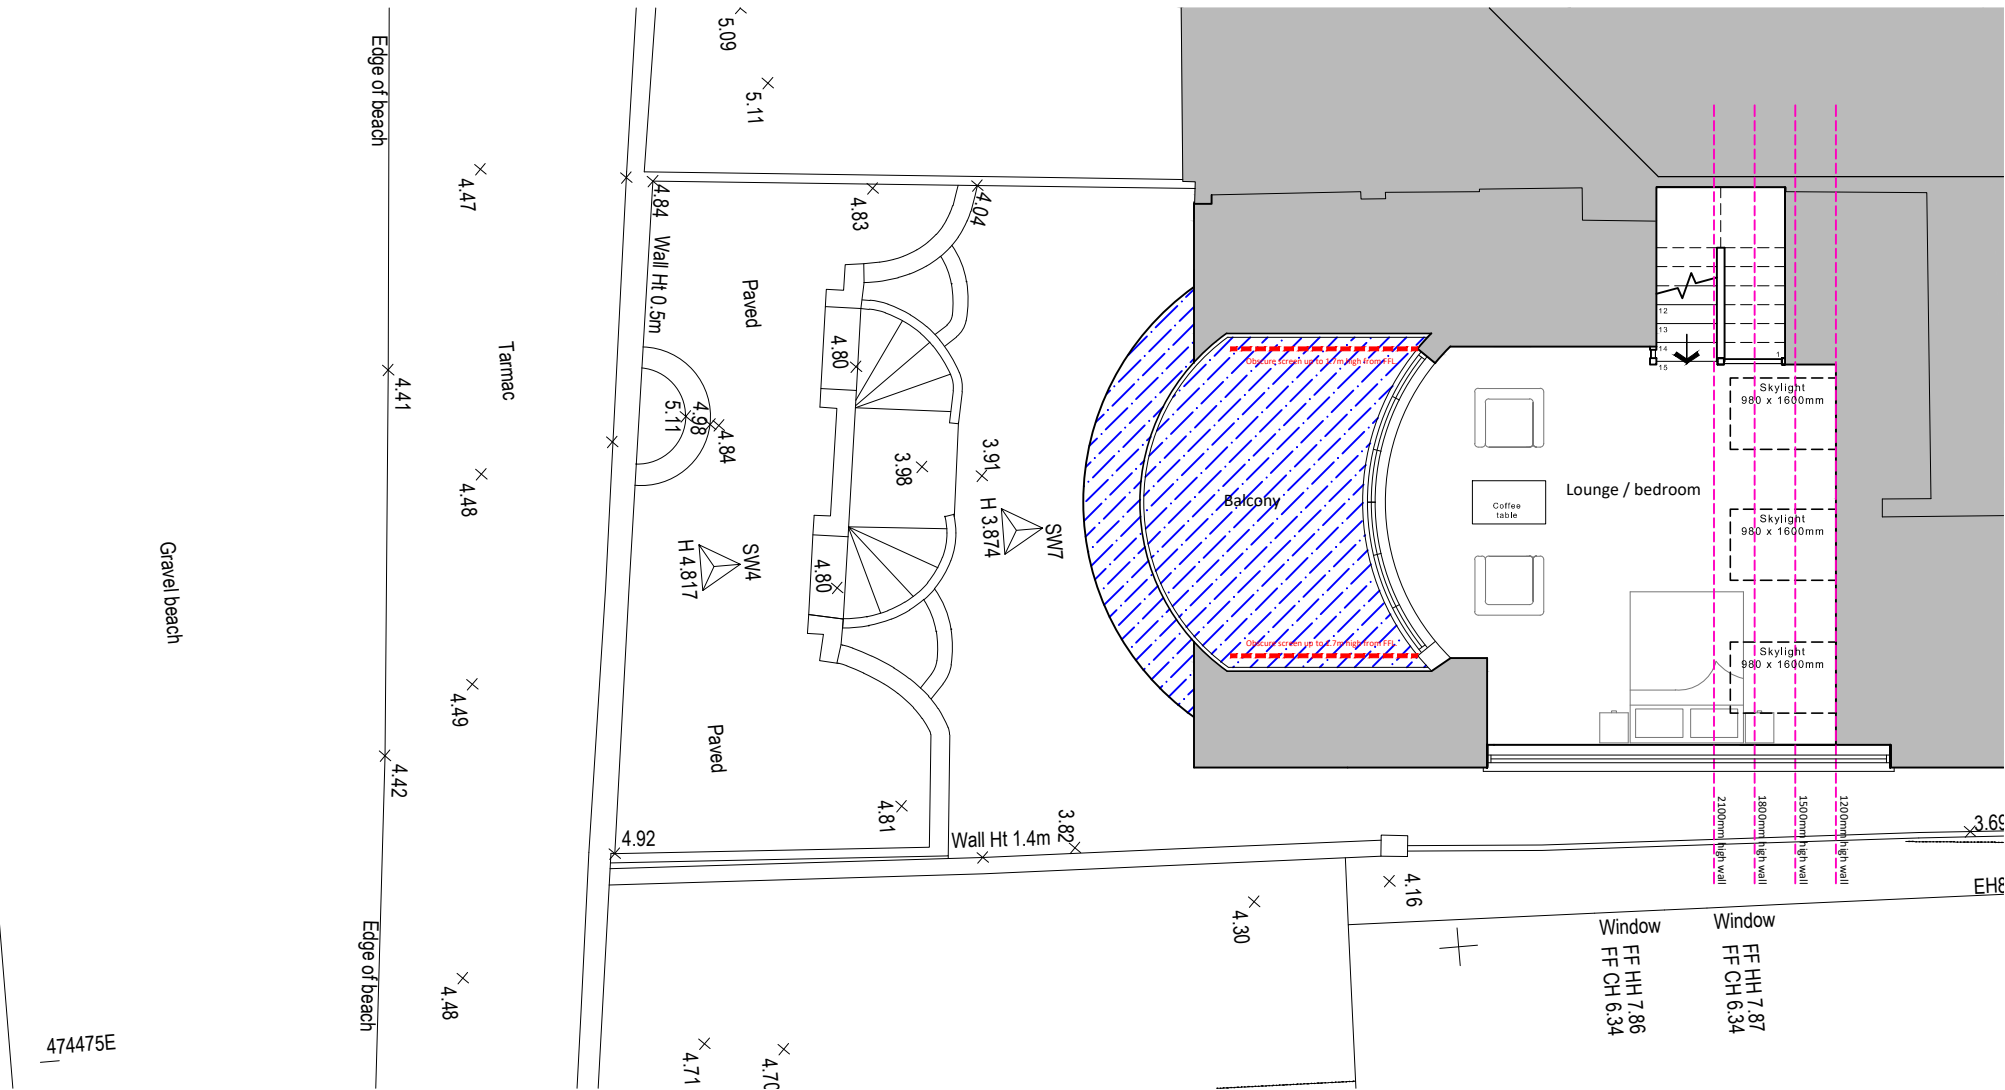

Proposed first floor plan /site plan scale 1:100

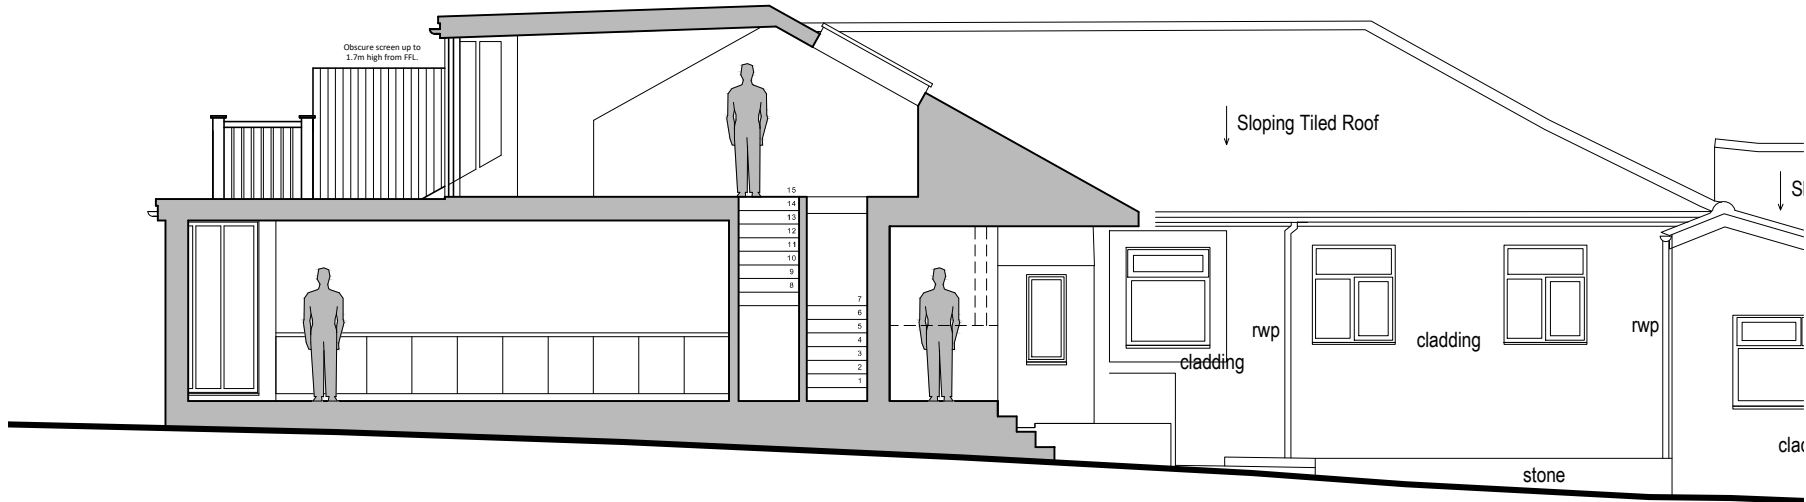

Proposed section A-A scale 1:100

 

For MRS BARNES	Title PROPOSED FIRST FLOOR PLAN, SITE PLAN & SECTION A-A			Office Tel: 01243 933732
Project PROPOSED EXTENSION AT 204A SOUTHWOOD ROAD, HAYLING ISLAND, PO11 9QL	Date NOV 2021	Drawn JB	Scale As shown @ A3	Checked -
	Job Number PL 472 A.21	Drawing Number -11	Revision B	Web: www.jb-architecturedesign.com



JB
architecture
JB ARCHITECTURE