



Dimensions to be checked on site before commencing work. Any discrepancies shall be reported to the architect immediately.

Do not scale from these drawings except for planning purposes. Use figured dimensions only.




Where applicable this drawing is to be read in conjunction with other consultants' drawings.

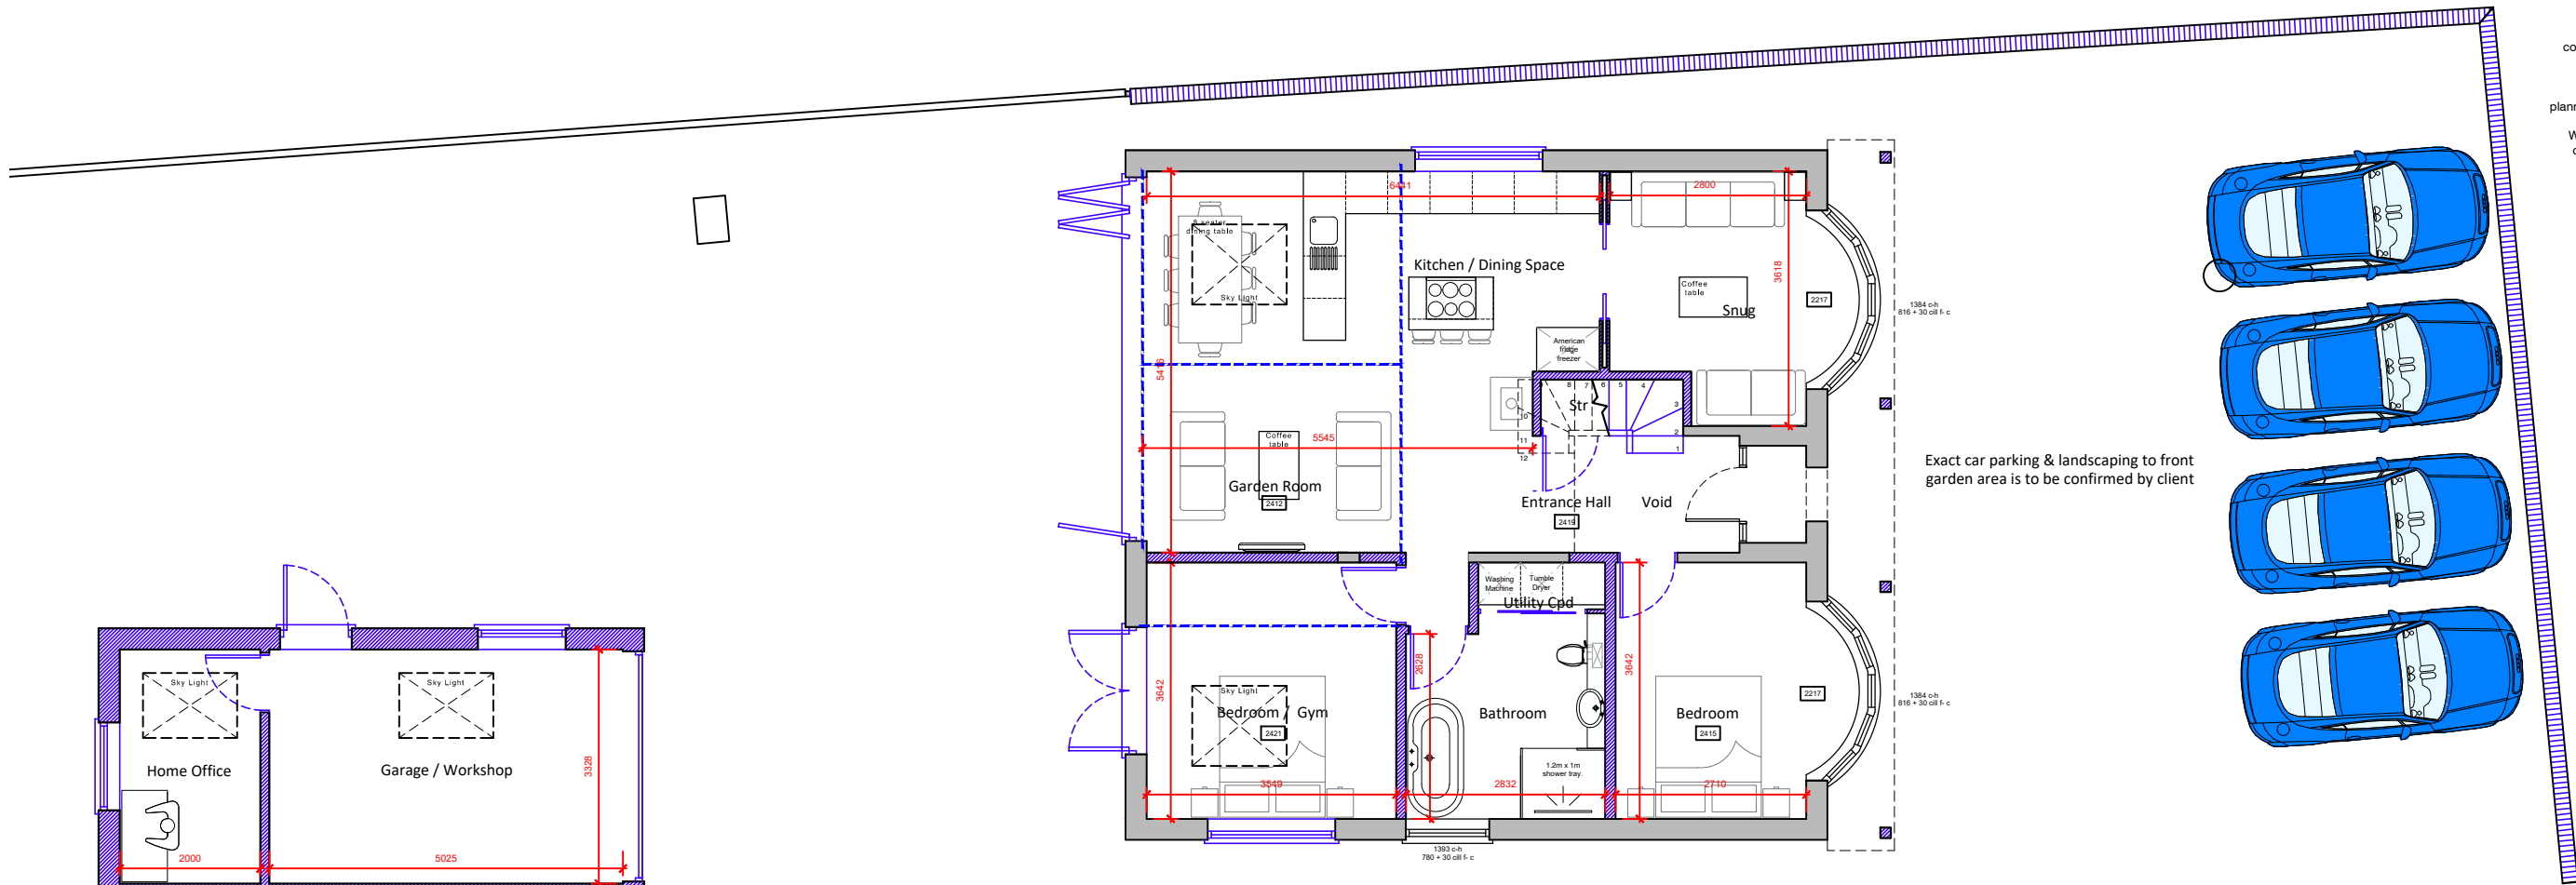

Ground floor plan scale 1:100

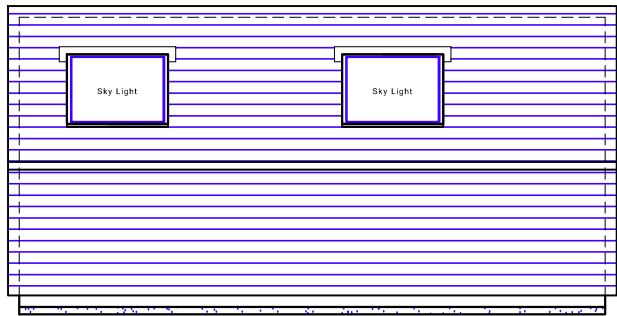

First floor plan scale 1:100

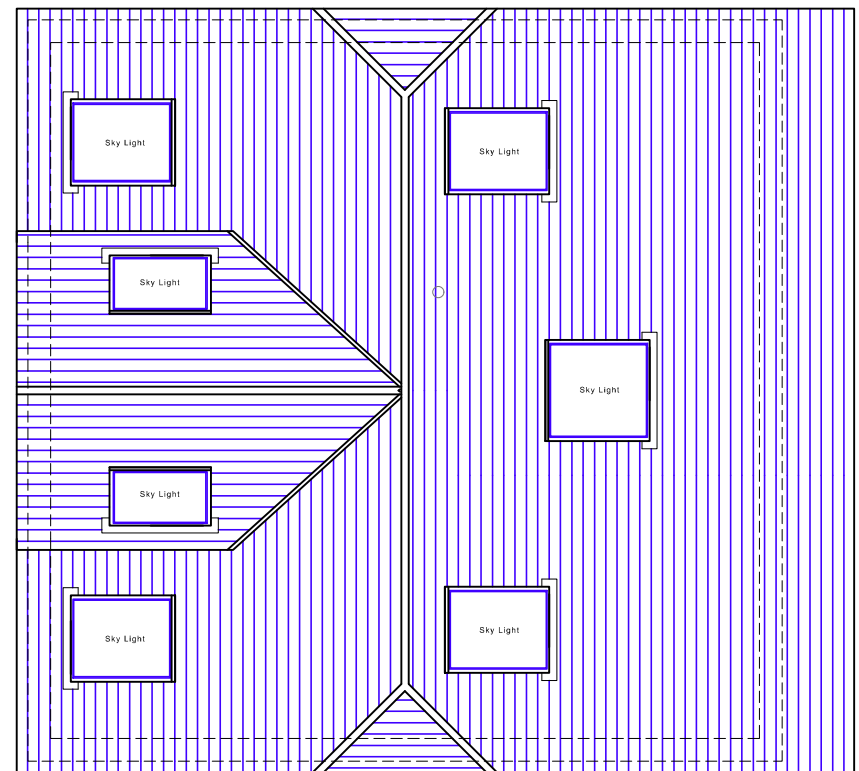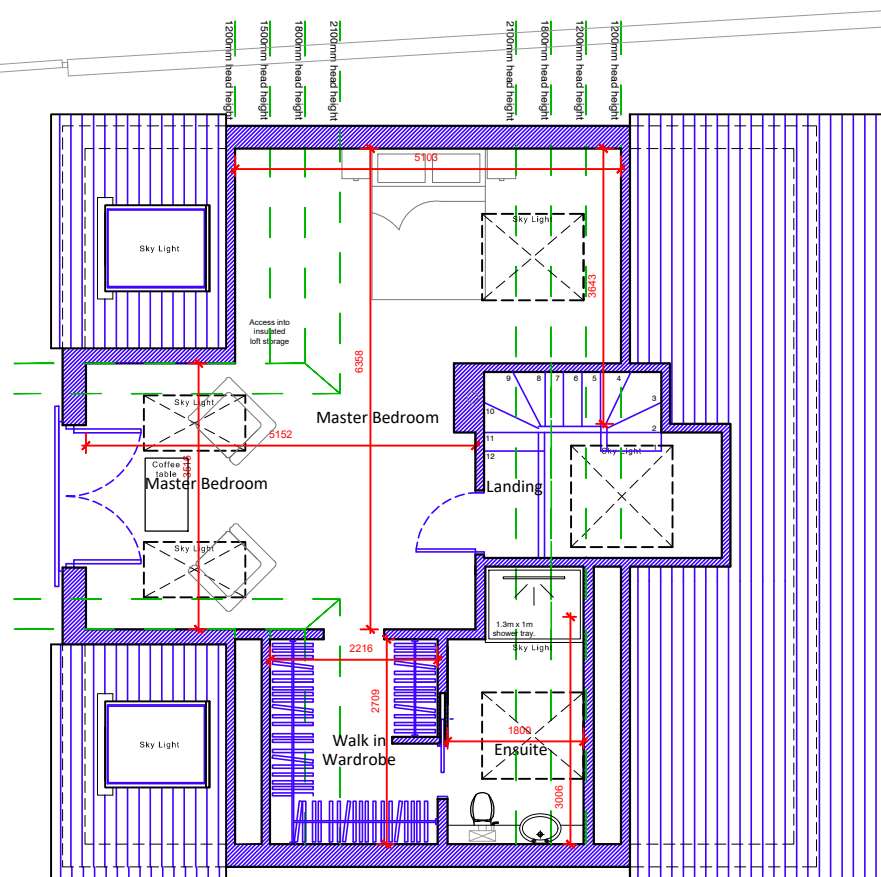 

Roof plan scale 1:100

Existing walls Proposed walls Proposed structure

For MR & MRS PALING	Title FLOOR PLANS AS PROPOSED			Office Tel: 01243 933732
Project PROPOSED LOFT CONVERSION & GARAGE CONVERSION AT 46 ALAMEDA ROAD, WATERLOOVILLE, HAMPSHIRE, PO7 5HE.	Date APRIL 2022	Drawn SR	Scale as noted @ A3	Checked -
	Job Number PL590.22	Drawing Number -04	Revision A	Web: www.jb-architecturedesign.com