



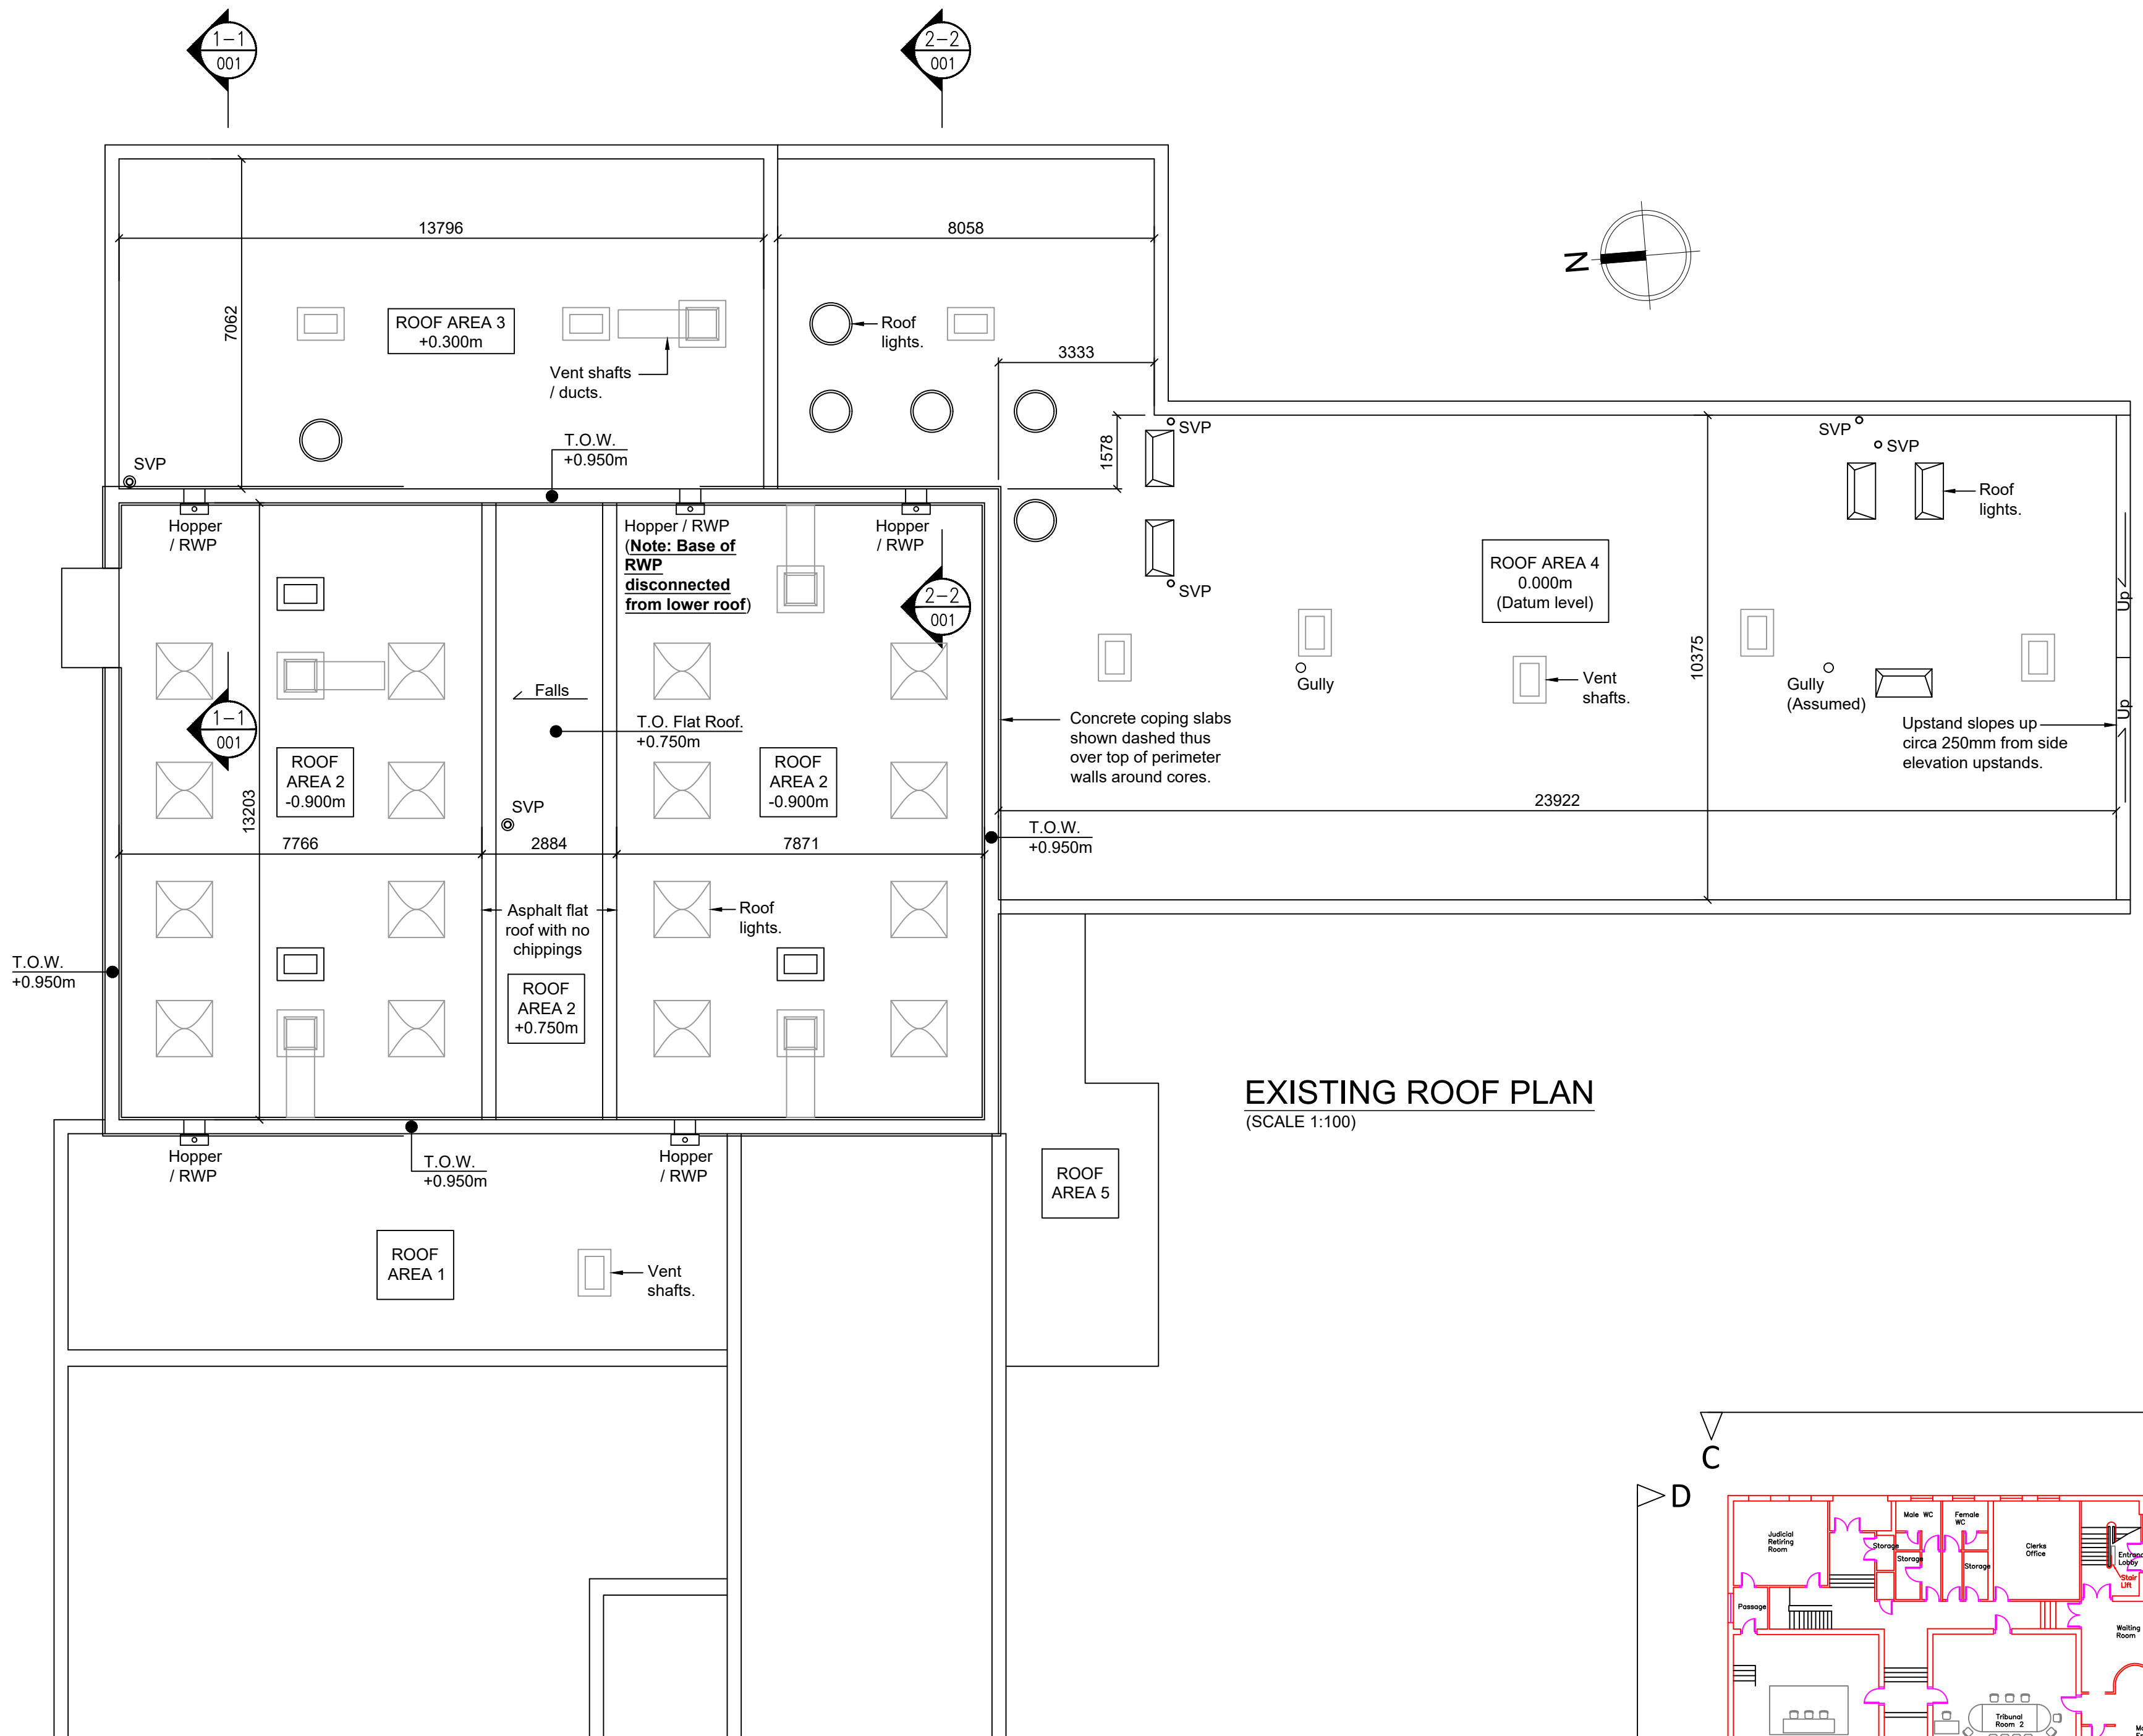

EXISTING ROOF PLAN
(SCALE 1:100)

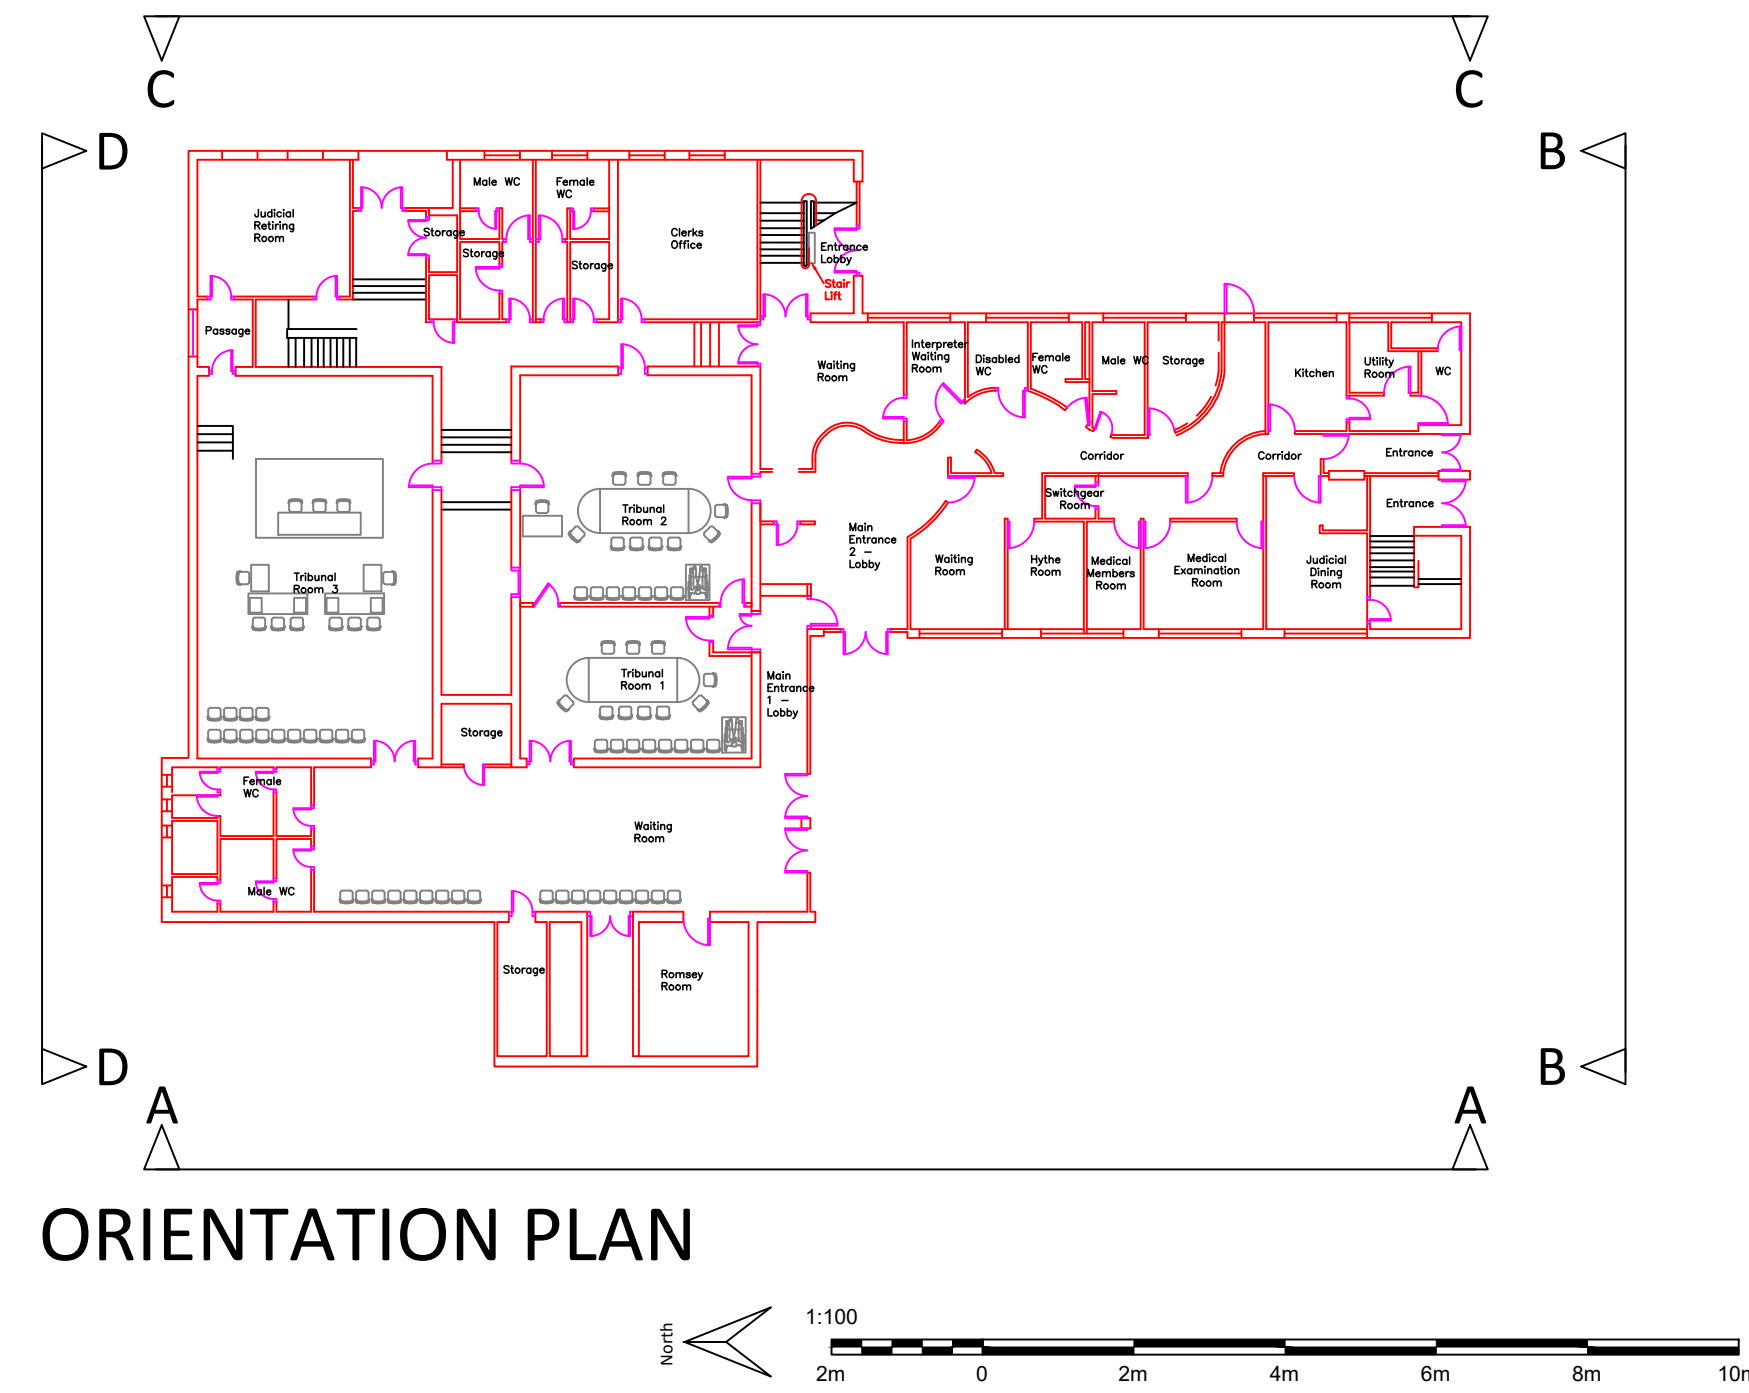

ORIENTATION PLAN

- NOTES
1. No dimensions are to be scaled from this drawing except for planning purposes.
 2. Contractors must verify all figured dimensions on site before commencing any work or making any shop drawings.
 3. This drawing is the sole copyright of AtkinsRéalis and no part may be reproduced without the written consent of the above.
 4. Site Location Plans are prepared from the Ordnance Survey Map with the sanction of the Controller of H.M. Stationery Office. Crown Copyright Reserved.



White Building, Cumberland Place, Southampton, Hampshire, SO15 2NP
t 023 8033 8835

PROJECT	CHECKED
HAVANT JUSTICE CENTRE	WH
	DRAWN
	CH
CLIENT	DATE
EQUANS	11/07/2024
	SCALE
	1:100
	@ A1
DRAWING	REVISION
Plan View (Existing)	1
	NUMBER
	3

DO NOT SCALE FROM THIS DRAWING. THIS DRAWING IS COPYRIGHT ©