


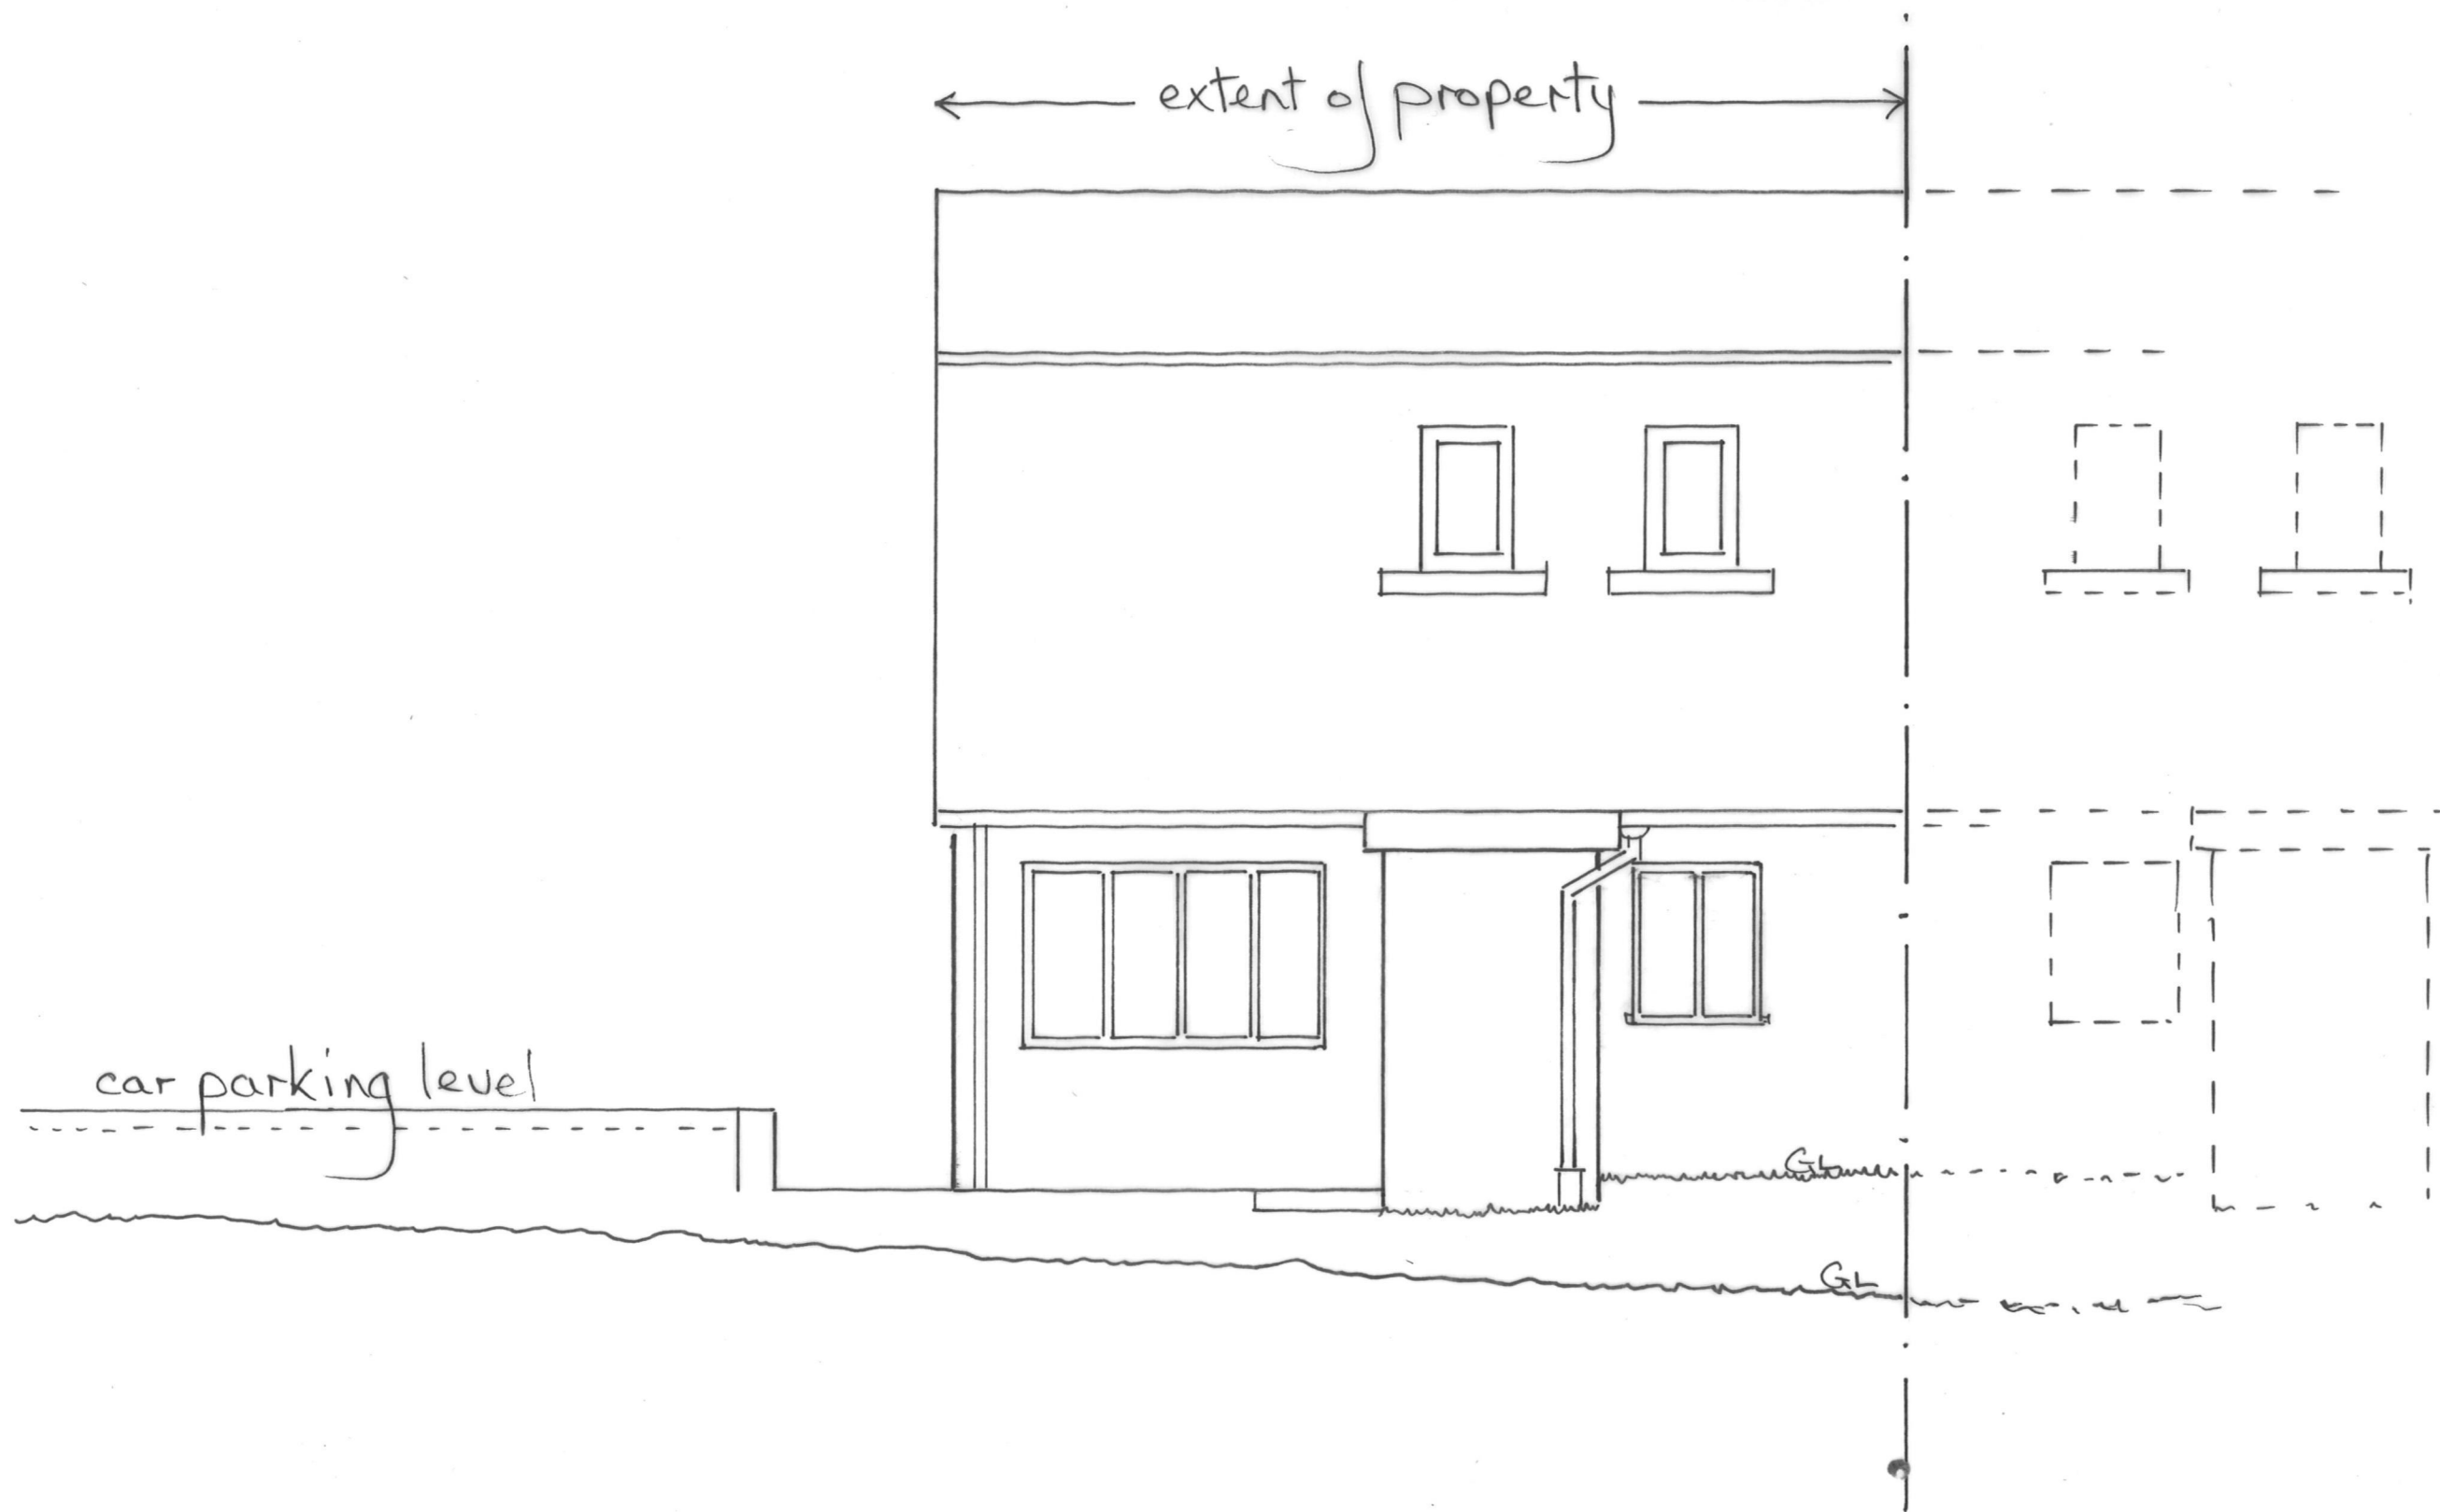

ELC/02/04/24

EXISTING EAST ELEVATION
SCALE 1:50

37 LOMBARDY RISE
WATERLOOVILLE P078EB