

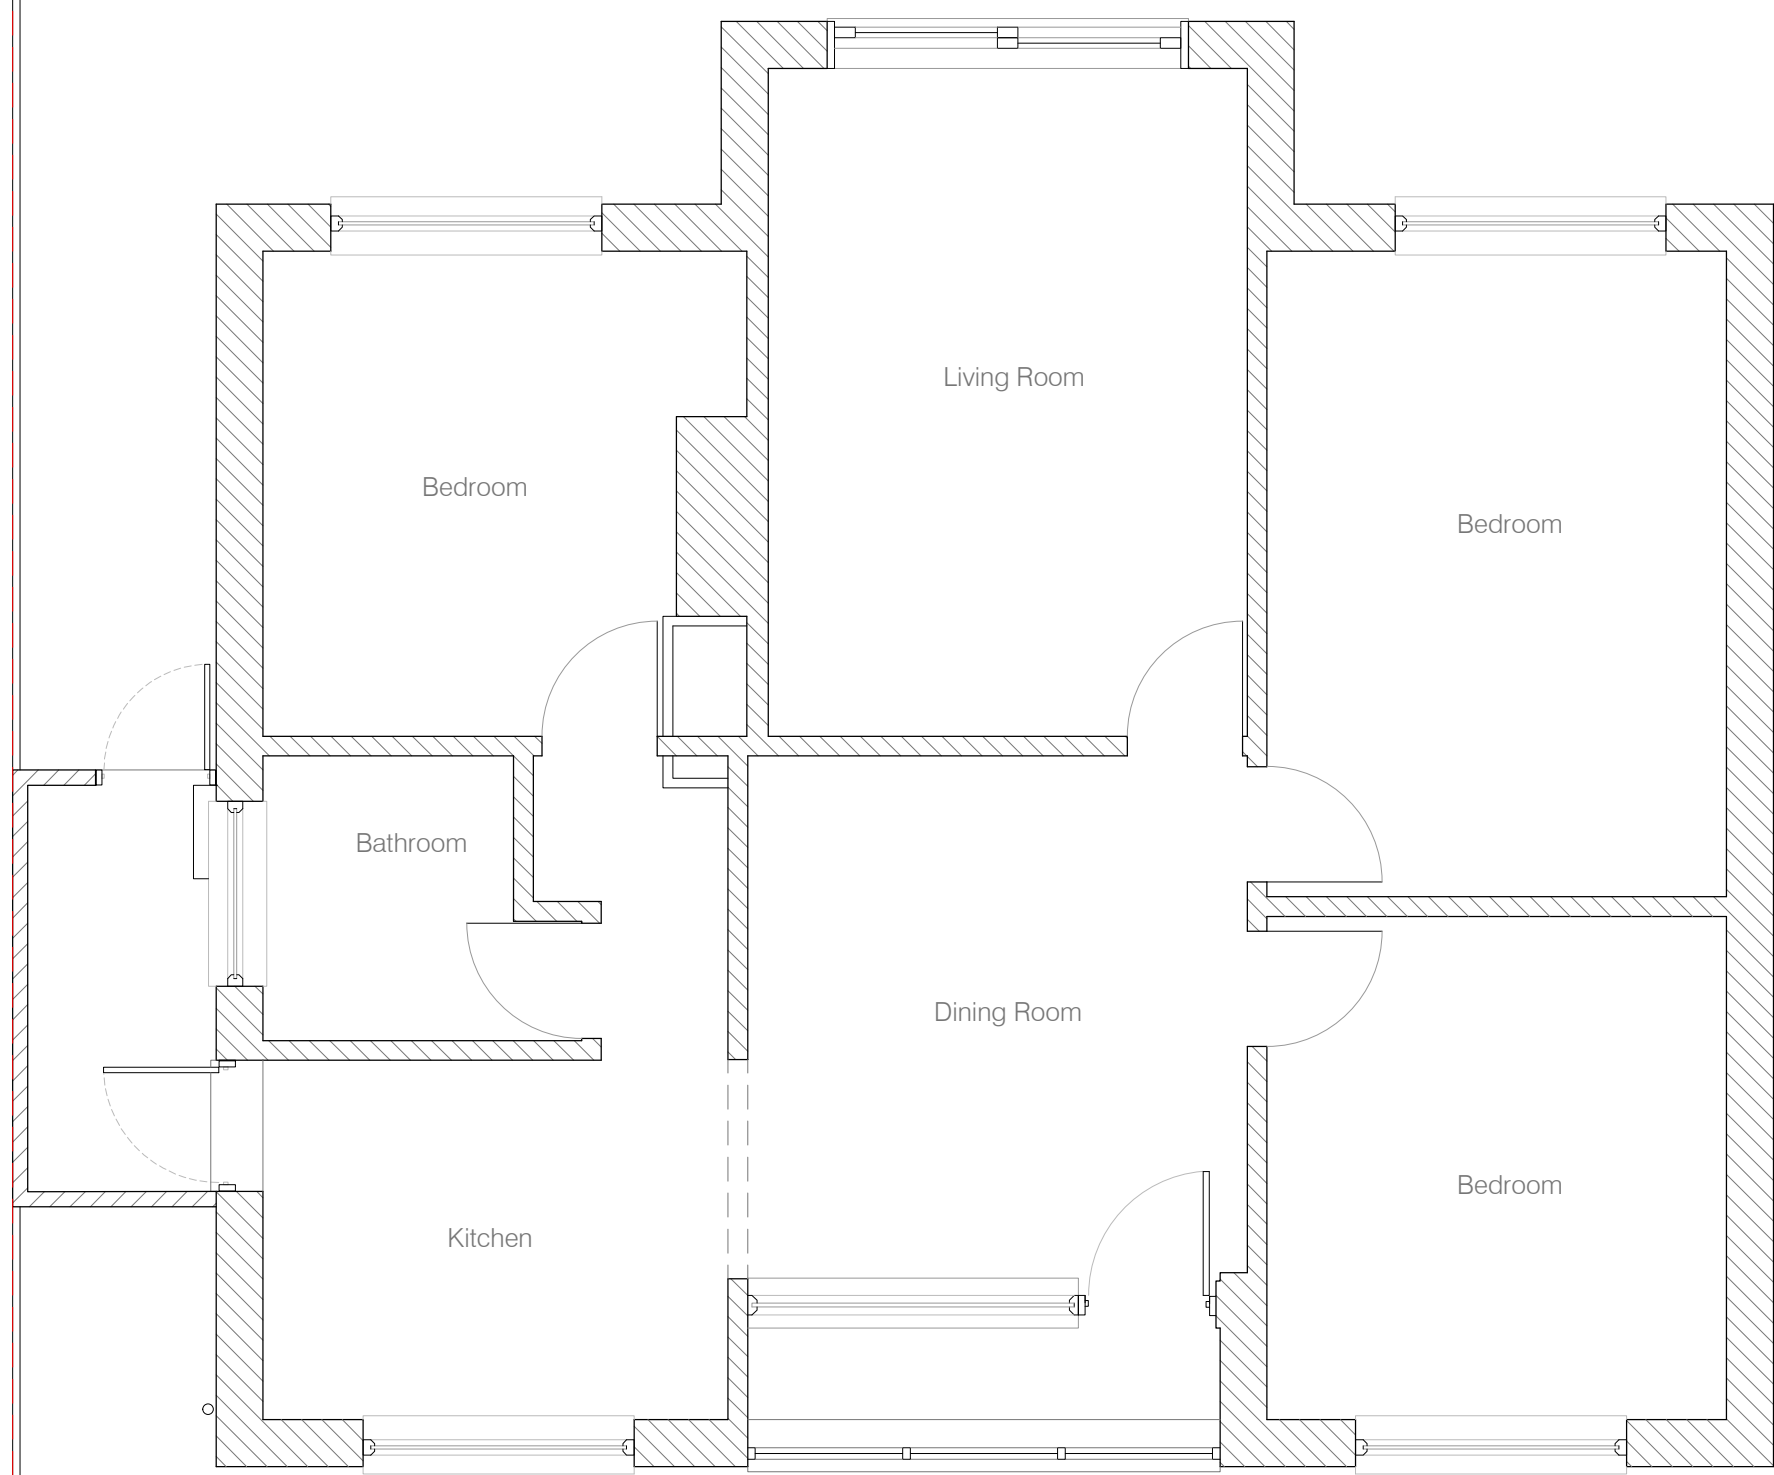


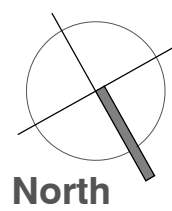

Existing Floor Plan

1:50

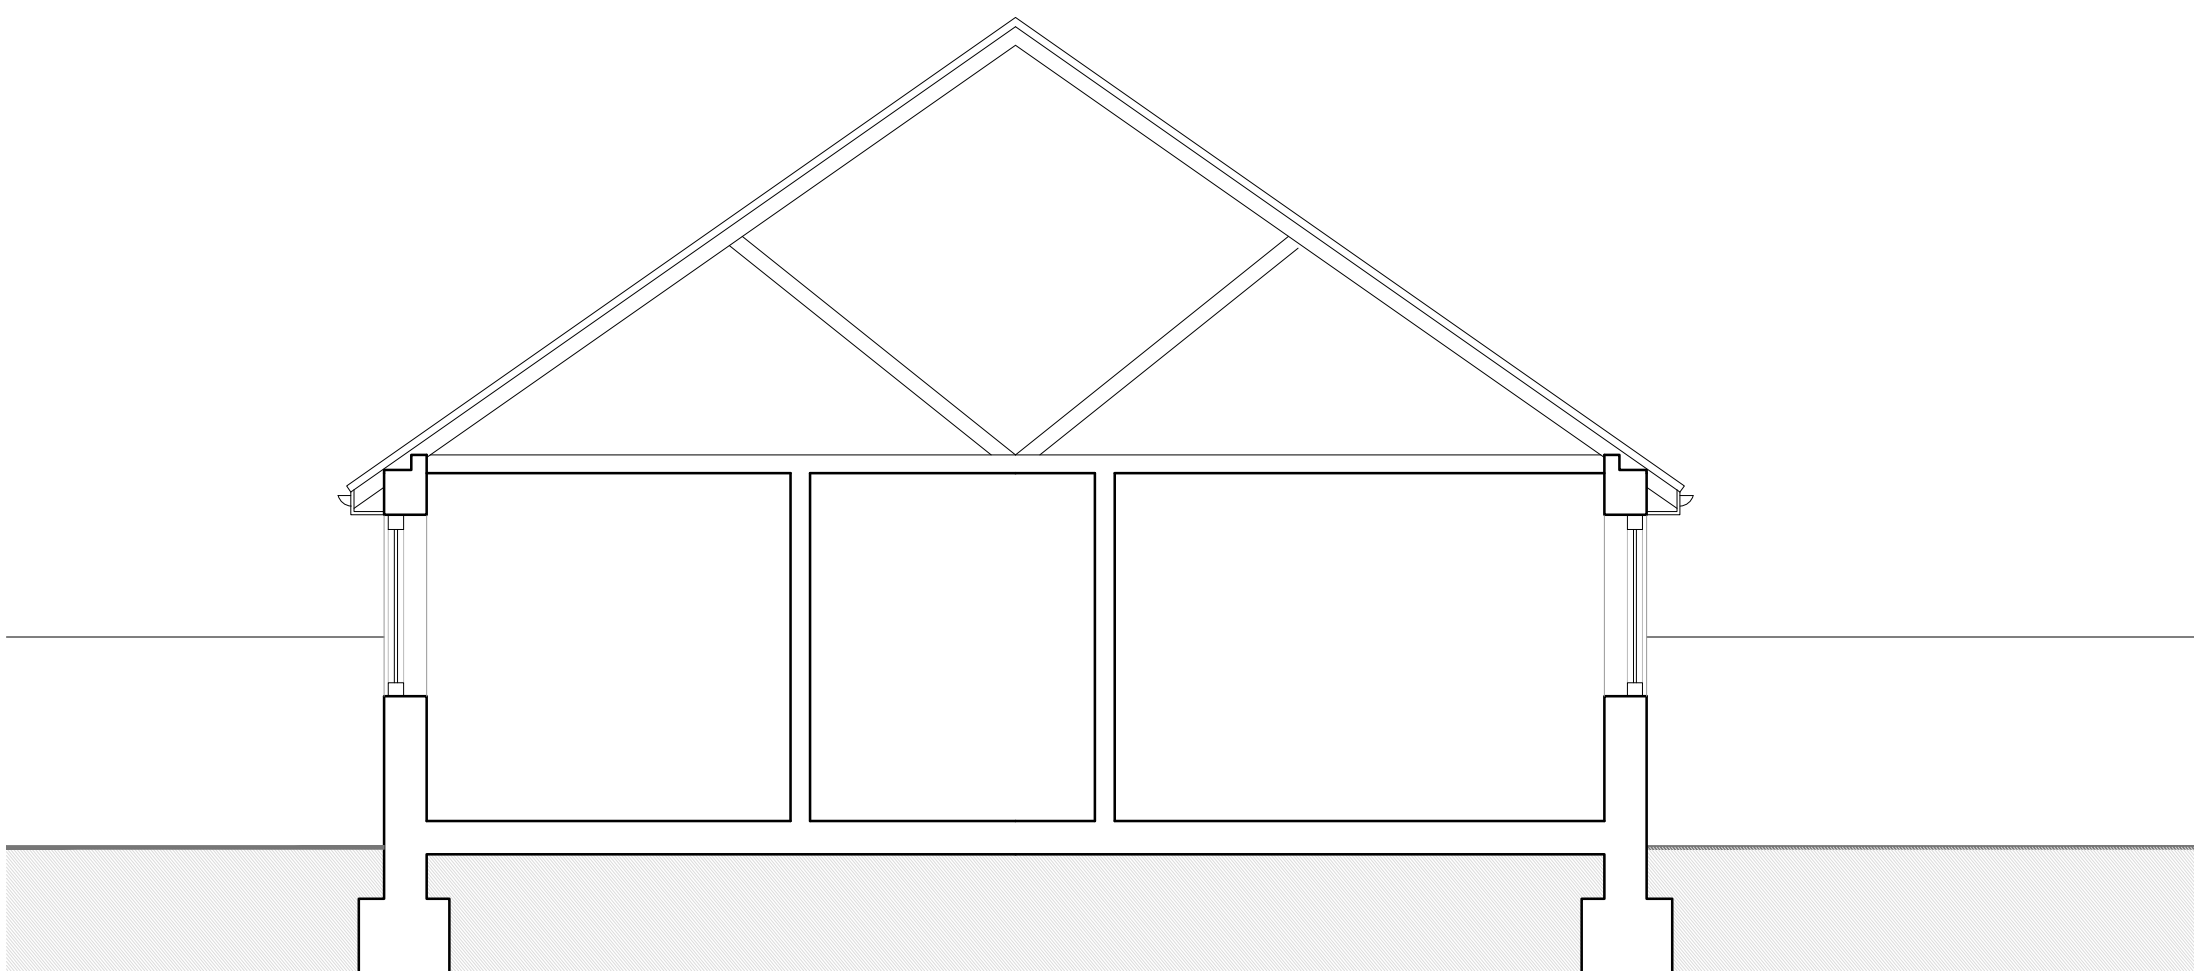

Existing Section AA

1:50

notes

Permission is granted to scale from this drawing for the purpose of Local Authority Planning Approval only. In all other circumstances DO NOT scale from this drawing, please contact this office for any additional information required. Contractors, Sub Contractors and Suppliers are to check all relevant dimensions and levels of site and building before commencing any shop drawings or building work. Ordnance Survey information is reproduced under Crown Copyright 2016 ©. All rights reserved. Licence number 1000047474. This drawing is the copyright of D84 architects Ltd ©

RIBA   
Chartered Practice

Walls

-  Existing structure (retained)
-  Existing structure (demolished)
-  New Construction

|           |                   |          |
|-----------|-------------------|----------|
| P1        | Preliminary Issue | 05.04.24 |
| revisions |                   | date     |

Project  
3 Furze Way,  
Waterlooville

Title  
Existing Plan, Elevations  
and Section AA

Status  
PRELIMINARY

| Drawn | Checked | Date    |
|-------|---------|---------|
| KR    |         | Apr '24 |

| Project No. | Scale     |
|-------------|-----------|
| D8424_12    | varies@A1 |

| Drawing No. | Rev |
|-------------|-----|
| D8424_12/05 | P1  |

D84

CHARTERED ARCHITECTS


Telephone  
+44 (0)2392 177850  
+44 (0)7790 322989

Email  
mail@D84architects.co.uk  
Web  
www.D84architects.co.uk




Existing South Elevation

1:100

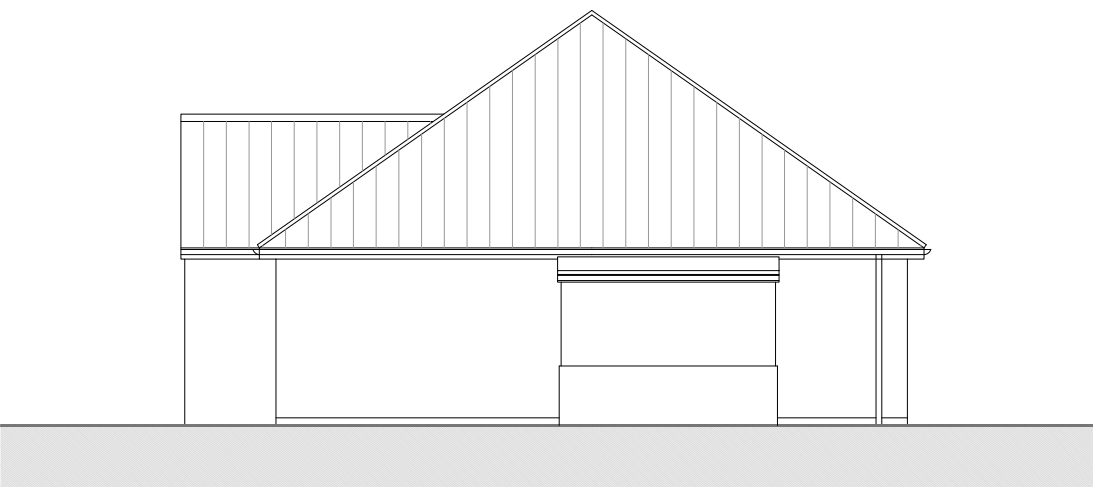

Existing East Elevation

1:100

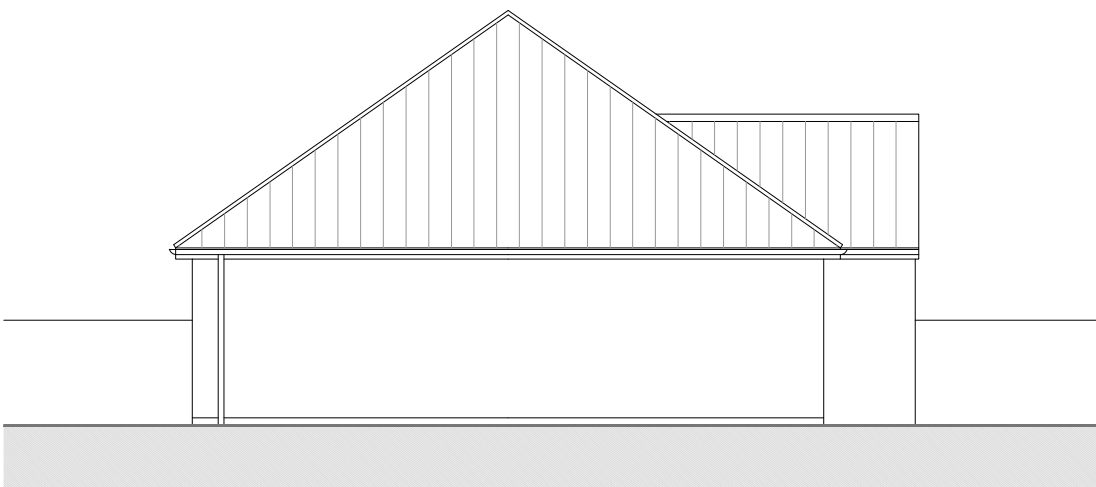

Existing West Elevation

1:100



Existing North Elevation

1:100

