


PROPOSED REAR/SIDE EXTENSION

REV A

2 LODGE ROAD, OLD BELHAMPTON, PO93 4L

Scale 1:50 @ A3

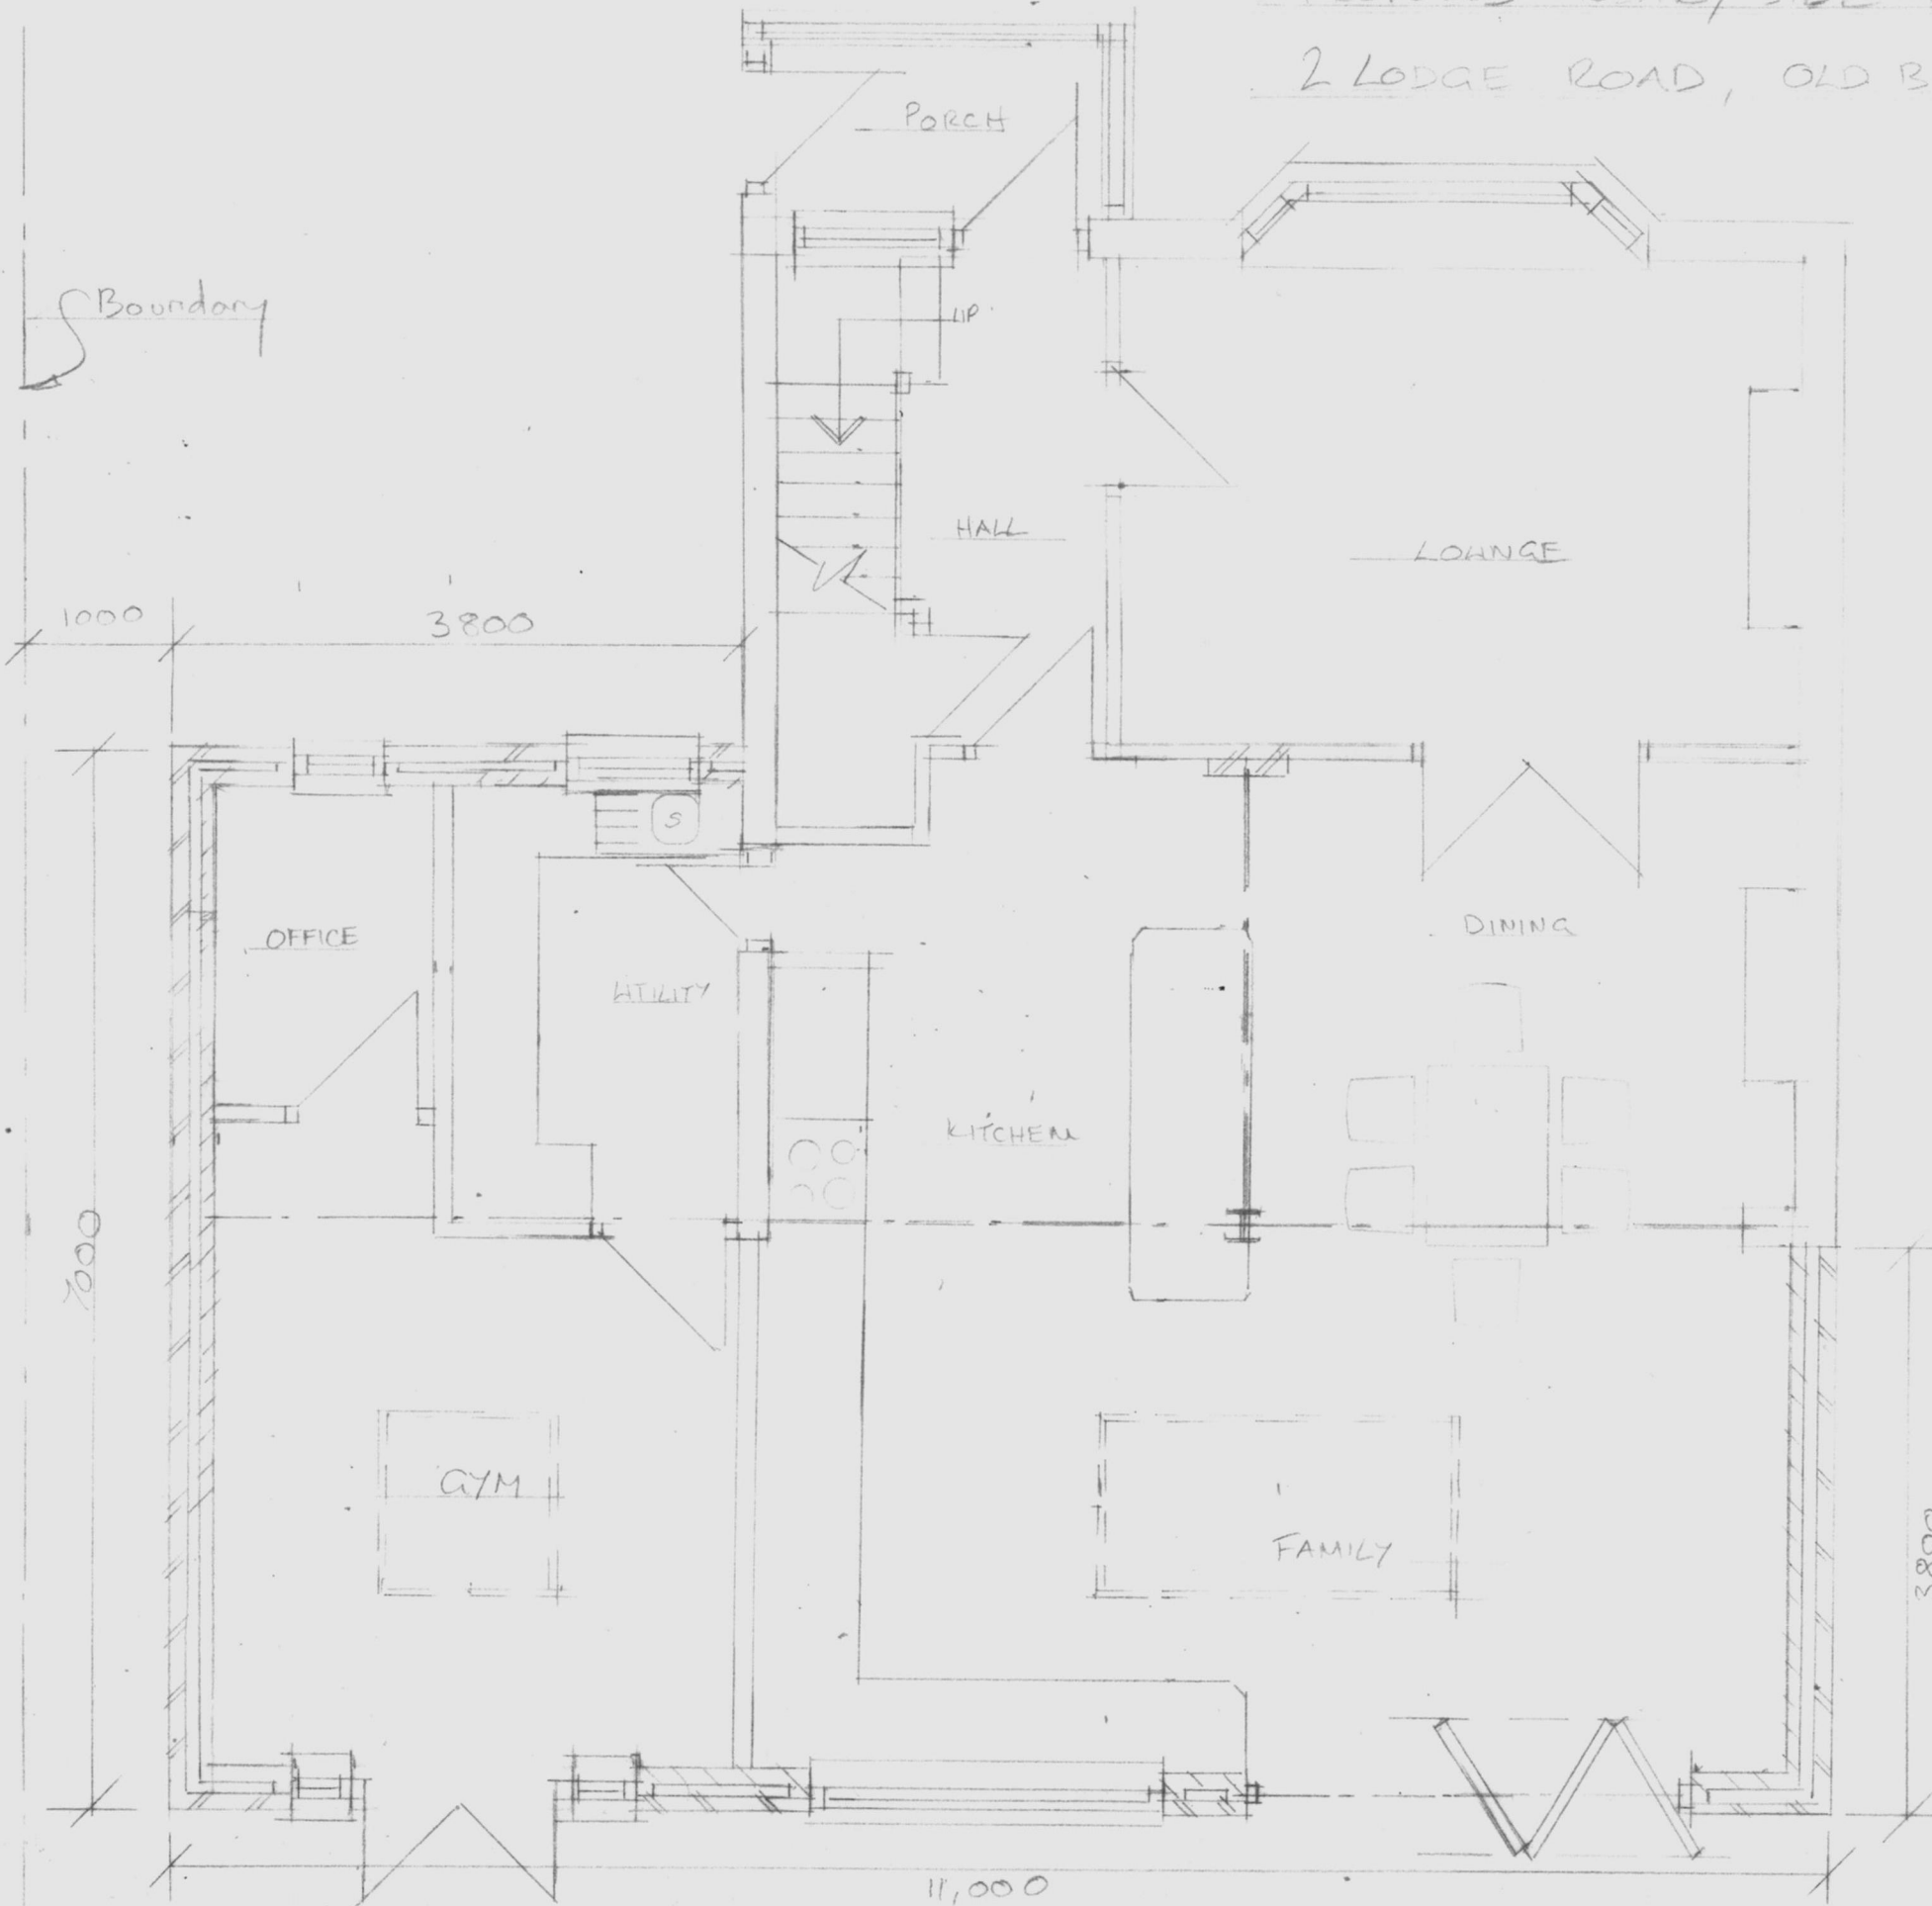

HAVANT BOROUGH COUNCIL
29 SEP 2022
RECEIVED

PROPOSED.

GROUND FLOOR PLAN 1:50 @ A3