


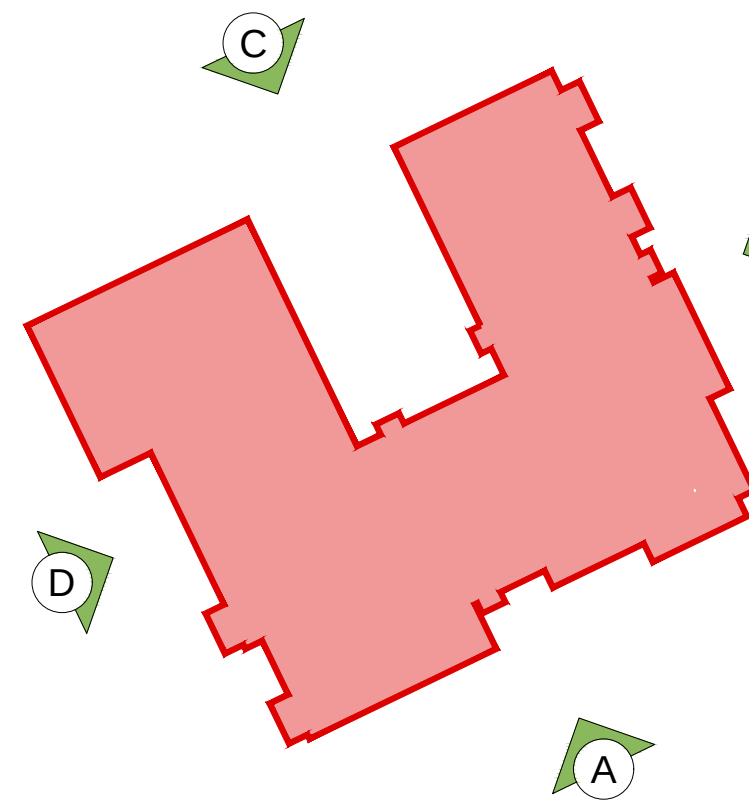

DRAWING		PLOTS		TENURE / DWELLING TYPE	
Private		Ground Floor		XX PINK - AFFORDABLE	
DR - Dry Riser	37 - 43		37-47		
SR - Service Riser	44 - 51				
ST - Storage	52 - 66				
		Floor Area (sq. ft.)			XX GREEN - PRIVATE
		37	104.6m ² - 124.2m ²		
		38	53.8m ² - 57.9m ²		
		39	79.9m ² - 86.0m ²		
		40	77.9m ² - 83.5m ²		
		41	78.2m ² - 84.2m ²		
		42	64.8m ² - 69.7m ²		
		43	71.8m ² - 77.2m ²		
		44	284.6m ² - 126.7m ²		
		45	53.8m ² - 57.9m ²		
		46	53.7m ² - 55.6m ²		
		47	73.4m ² - 79.3m ²		
		48	73.4m ² - 79.3m ²		
		49	77.9m ² - 83.5m ²		
		50	78.0m ² - 83.5m ²		
		51	64.8m ² - 69.7m ²		
		52	58.2m ² - 62.6m ²		
		53	54.5m ² - 58.9m ²		
		54	284.6m ² - 124.2m ²		
		55	53.8m ² - 57.9m ²		
		56	53.7m ² - 55.6m ²		
		57	73.4m ² - 79.3m ²		
		58	73.4m ² - 79.3m ²		
		59	77.9m ² - 83.5m ²		
		60	78.0m ² - 83.5m ²		
		61	64.8m ² - 69.7m ²		
		62	58.2m ² - 62.6m ²		
		63	54.5m ² - 58.9m ²		
		64	107.9m ² - 116.7m ²		
		65	5.6m ² - 9.0m ²		
		66	56.9m ² - 62.4m ²		
		67	59.4m ² - 70.1m ²		



CLIENT:

Bellway Homes (Wessex)

PROJECT:

Land Off Palk Road,
Bedhampton, Havant,
PO9 1NL

Apartment C Floor Plans

Planning

[illegible]

REFERENCE: 21085

SHEET NO: 110

DATE: NOV | 2022

SCALE: 1:100@A0

DRAWN BY: WS

REVISION: -

