


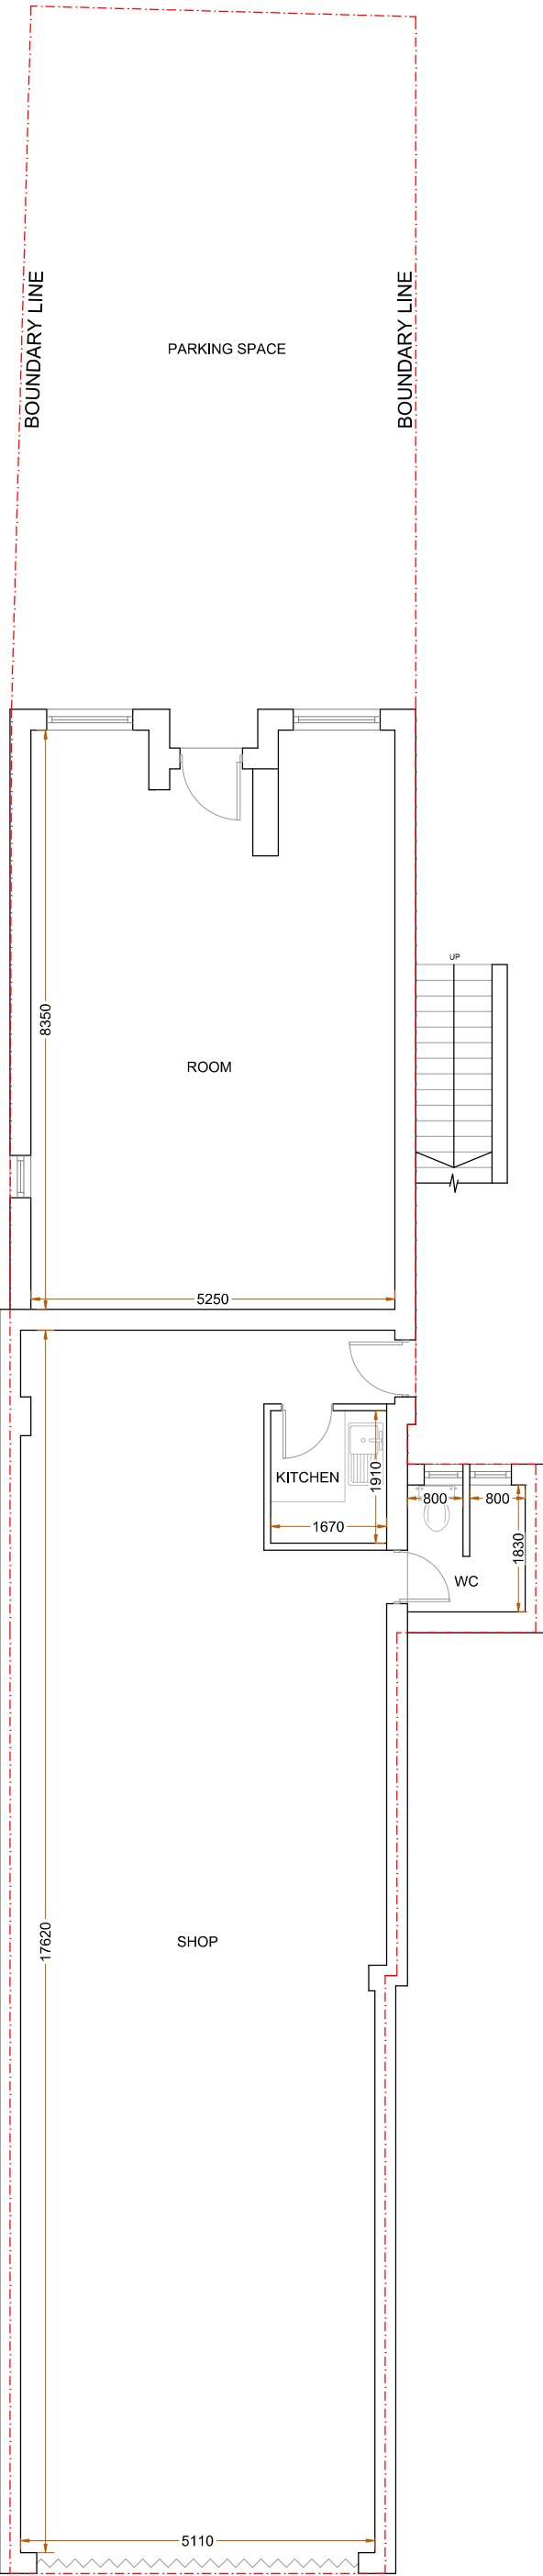


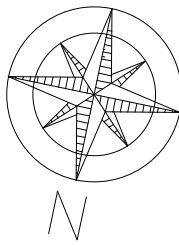

EXISTING
GROUND FLOOR PLAN

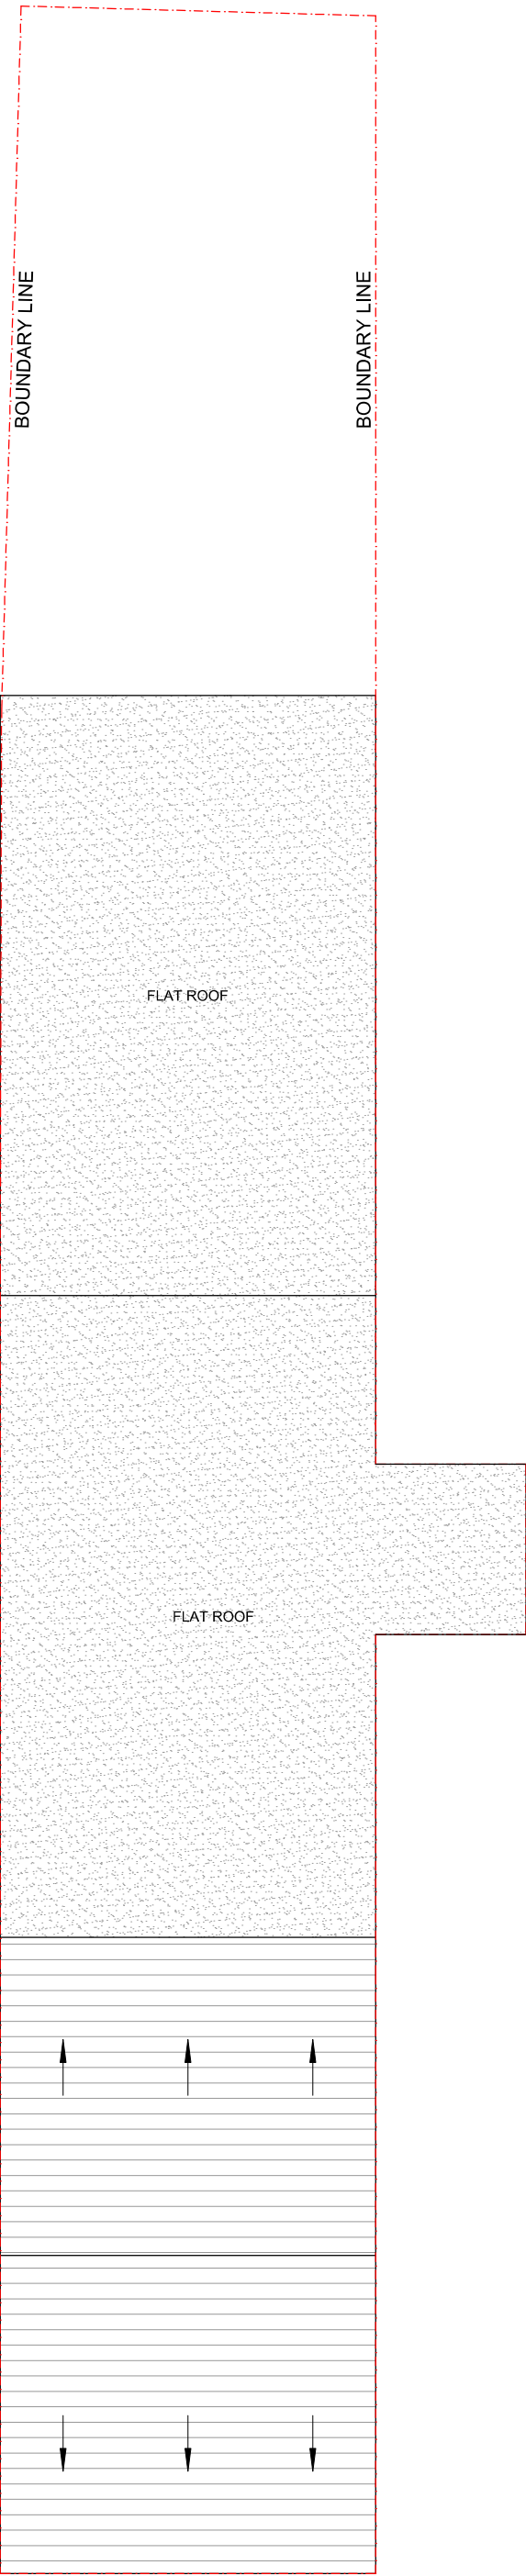

EXISTING
ROOF PLAN

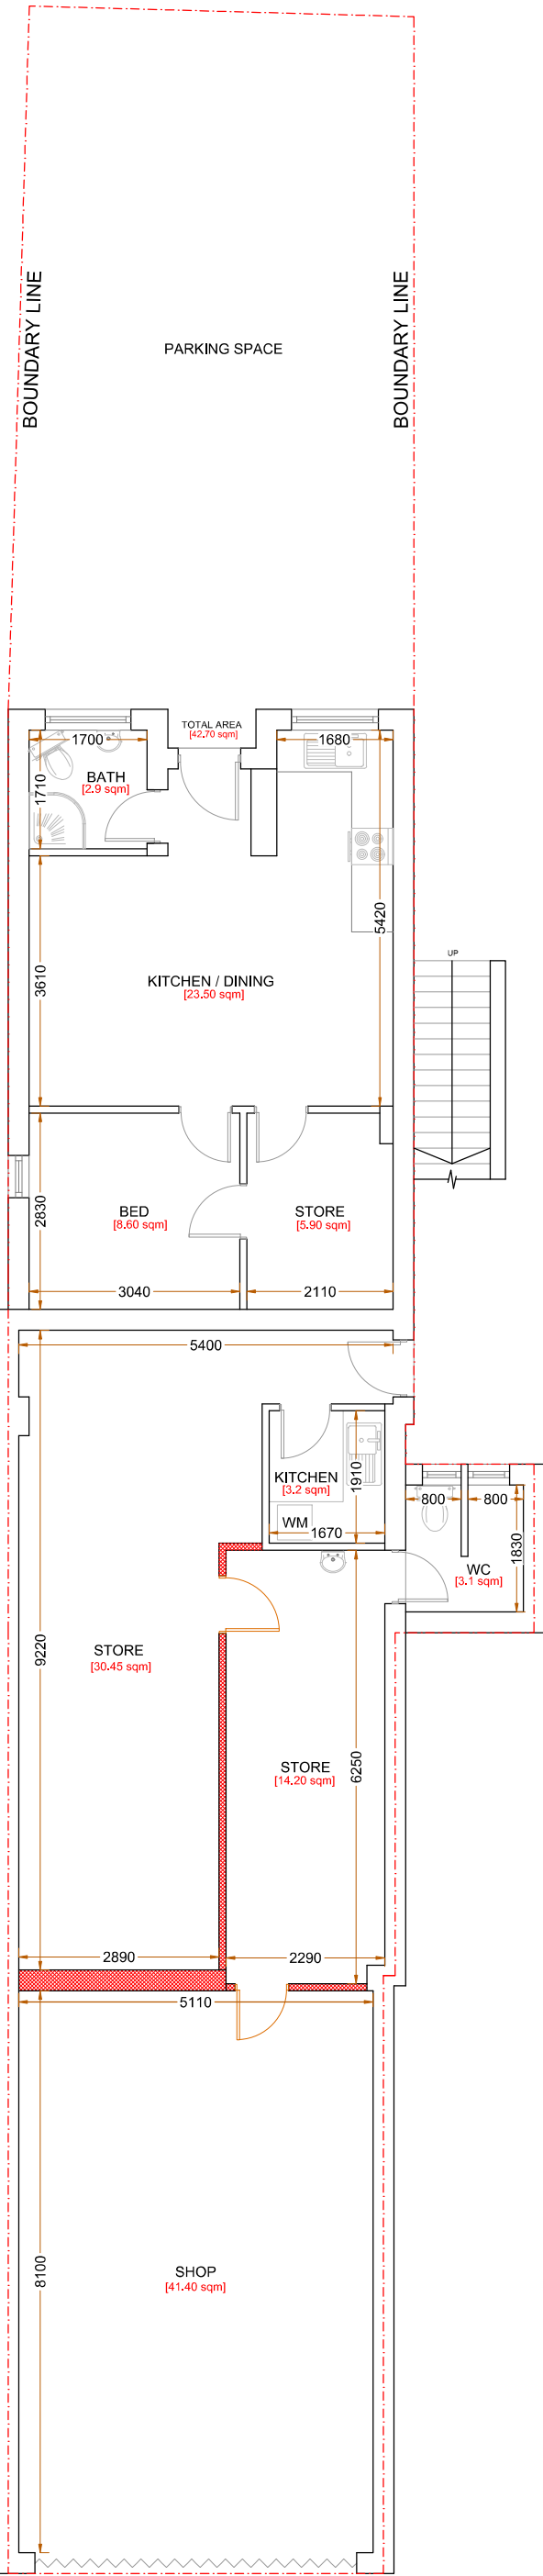


PROPOSED
GROUND FLOOR PLAN
TOTAL AREA
(20,000 sqm)



ROOF PLAN
(NO PROPOSED CHANGE)

A	13.06.24	DA ISSUE AMENDMENT	GK BY

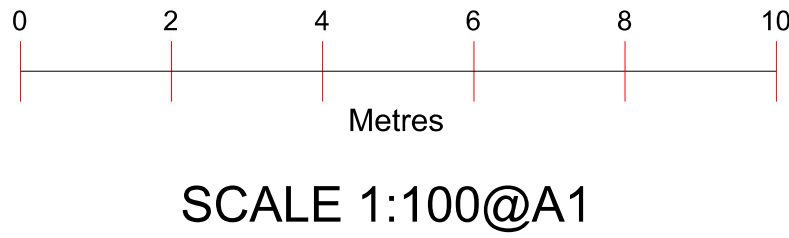

Project :
Propose Internal Changes

Date : 13/06/24

Sheet Title :
Floor Plans With Roof Plans

Sheet no : 01

Address :
13 Park Parade
HAVANT
PO9 5AA

Applicant :