





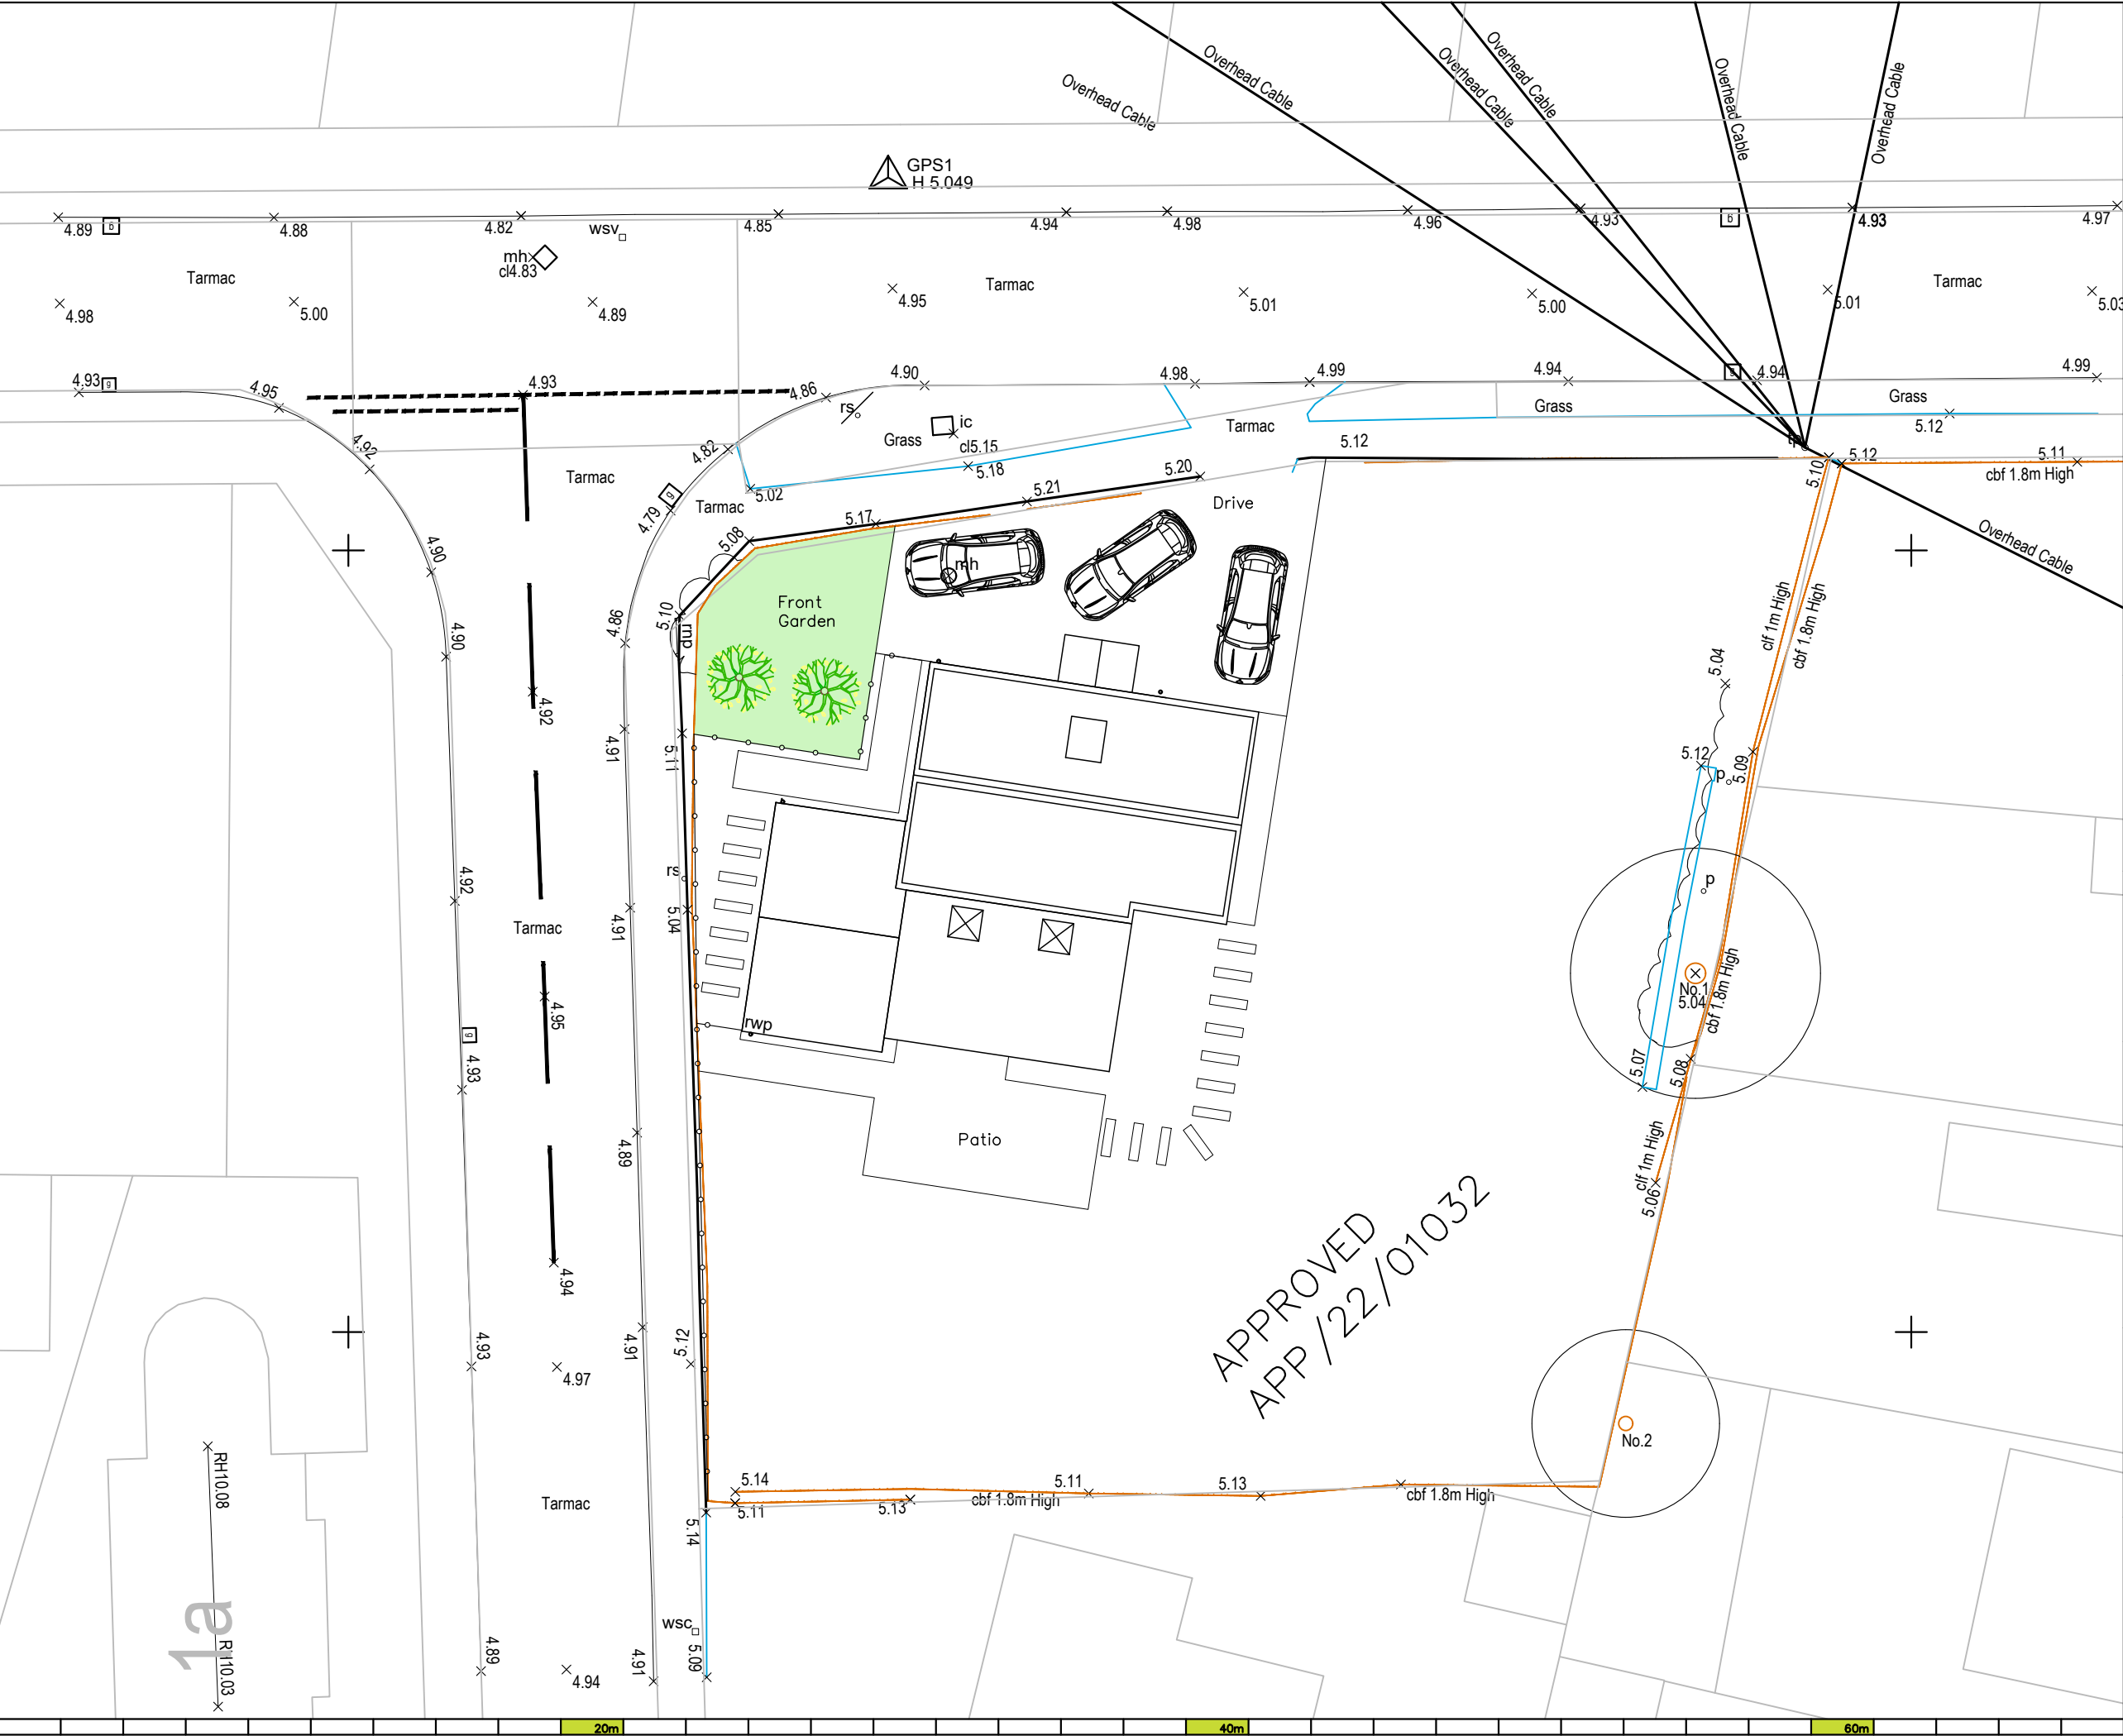

Grid North

 

J. Brotherton & Partners
Land Surveyors & Engineers

Firdown 113 Frogmore Lane
Waterlooville, Hampshire PO8 9RD

Tel: 023 9259 1979
Email: enquiries@jbsurveys.co.uk
Web: www.jbsurveys.co.uk

Client	Ray Tricker
Drawing Title	Topographic Land Survey
Location	5 Ramsey Road, Hayling Island
Revisions / Status / Notes	
The grid and datum for this survey is based on the Ordnance Survey grid OSGB36, site centered on control station GPS1 with a scale factor of 1.00	
LEVELS BASED ON	OSGB36
GRID BASED ON	OSGB36
Drawing & CAD Ref	5 Ramsey Road
Date	11th July 2022
Surveyor	SB
Drawn By	SB
Checked by	TC
REVISIONS	

Removal of this block also removes all warranties
This drawing has been created for use at a scale of 1:200
All critical dimensions, positions and levels to be checked on site





CAAD

Critchley Architecture And Design Ltd.

Contact: 02392 474 919 | info@caad.online

The Old Brewery, 15E South Street, Havant, PO9 1BU

APPROVED SITE PLAN (TOPO)

- Revisions
- a) Note/Date/Initial
 - b)
 - c)
 - d)

5 Ramsey Road,
Hayling Island,
Hampshire,
PO11 9HA

Scale A1=1:100, A3=1:200
Drawn Others
Date 07/12/2022

22018-112⁰

APPROVED
APP/22/01032

1a