


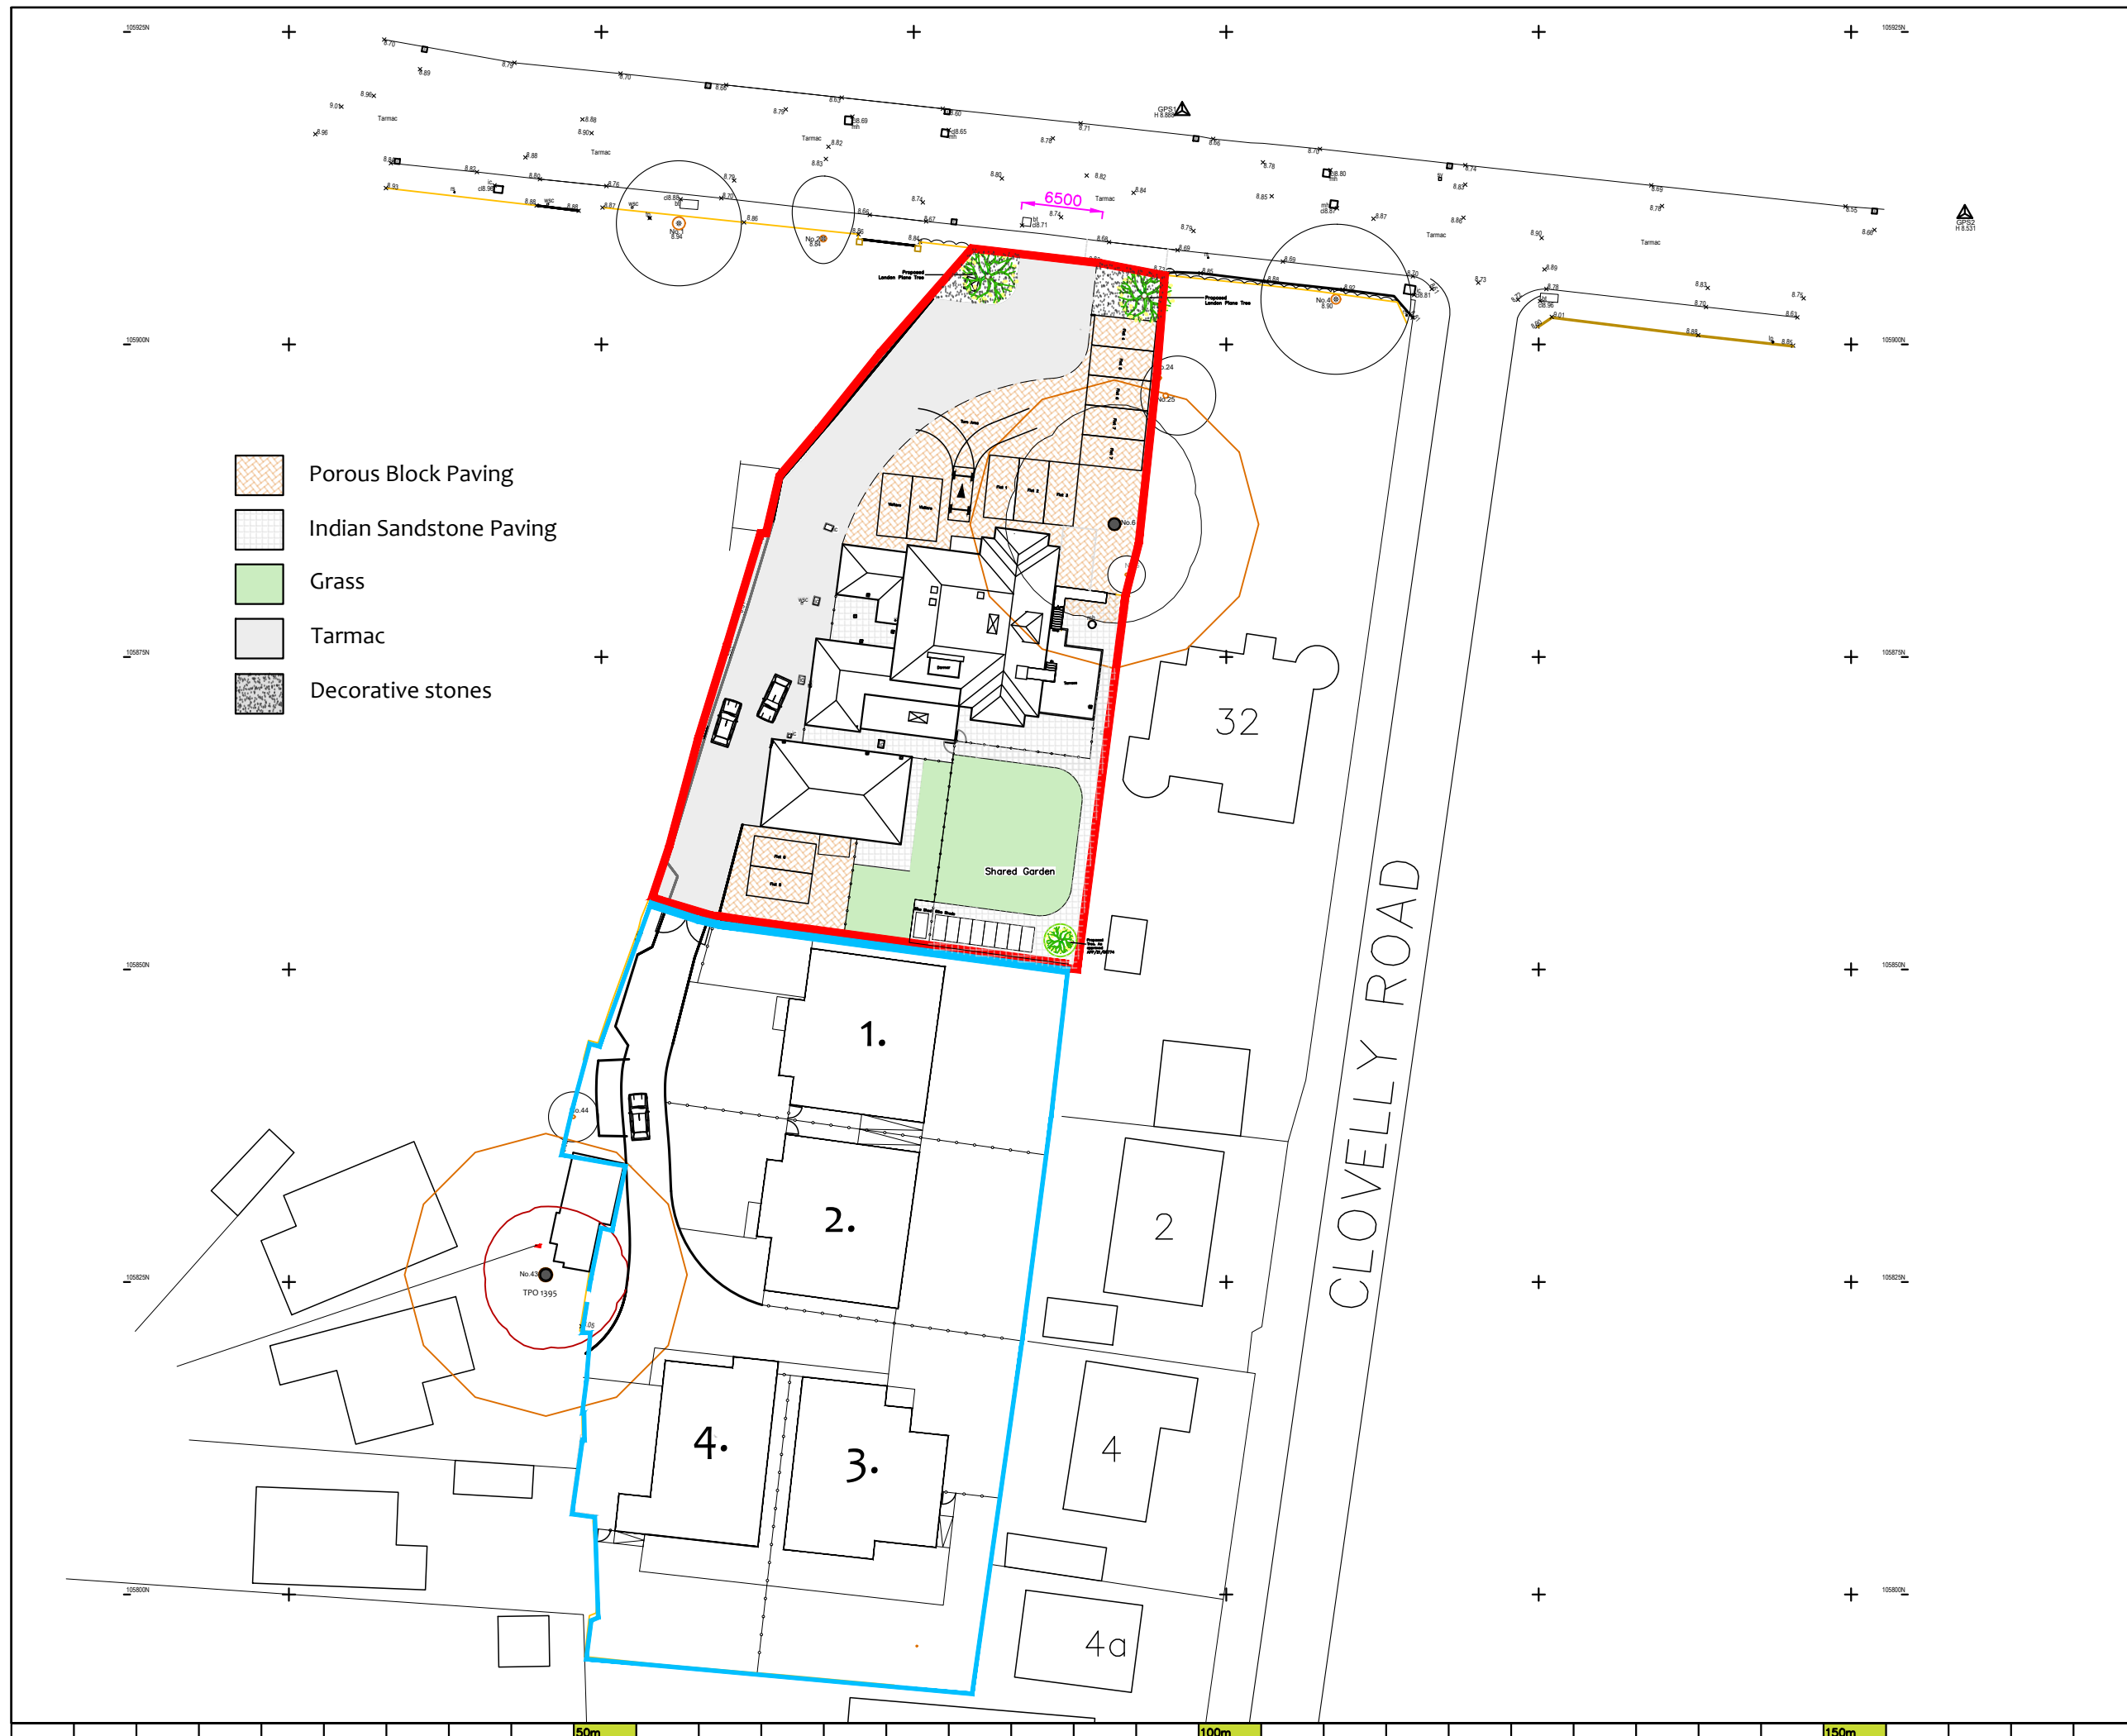

J. Brotherton & Partners
Land Surveyors & Engineers

"Firdown" 113 Frogmore Lane
Waterlooville, Hampshire PO8 9RD
Tel: 023 9259 1979
Email: enquiries@jbsurveys.co.uk
Web: www.jbsurveys.co.uk

Client Mr Lee Mandiwall

Drawing Title Topographic Land Survey

Location 34 Havant Road

Revisions / Status / Notes

The grid and datum for this survey is based on the
Ordnance Survey grid OSGB36, site centered on
control station GPS1 with a scale factor of 1.00

LEVELS BASED ON	OSGB36	Surveyor:	SB	Assistant:	TC
GRID BASED ON	OSGB36	Drawn By:	SB	Checked by:	JB

Drawing & CAD Ref: JOB - 21389

Date 1st June 2021

REVISIONS

Removal of this block also removes all warranties
This drawing has been created for use at a scale of 1:200
All critical dimensions, positions and levels to be checked on site

CAAD
Critchley Architecture And Design Ltd.
Contact: 02392 474 919 | info@caad.online

The Old Brewery, 15E South Street, Havant, PO9 1BU

Proposed Site Plan

- Revisions**
- a) Removed Bushes/09.03.2022/LNR
 - b) Minor Revisions/25.05.2022/SAR
 - c) Tree re-position/08.09.22/SAR
 - d) Tree amendment/12.09.2022/ZS
 - e) Bike shed re-positioned/ 02.11.2022/ZS

34 Havant Road,
Emsworth,
Hampshire,
PO10 7JG

Scale A1=1:250, A3=1:500
Drawn SAR/LNR
Date 09/03/2022

21020-131^E