




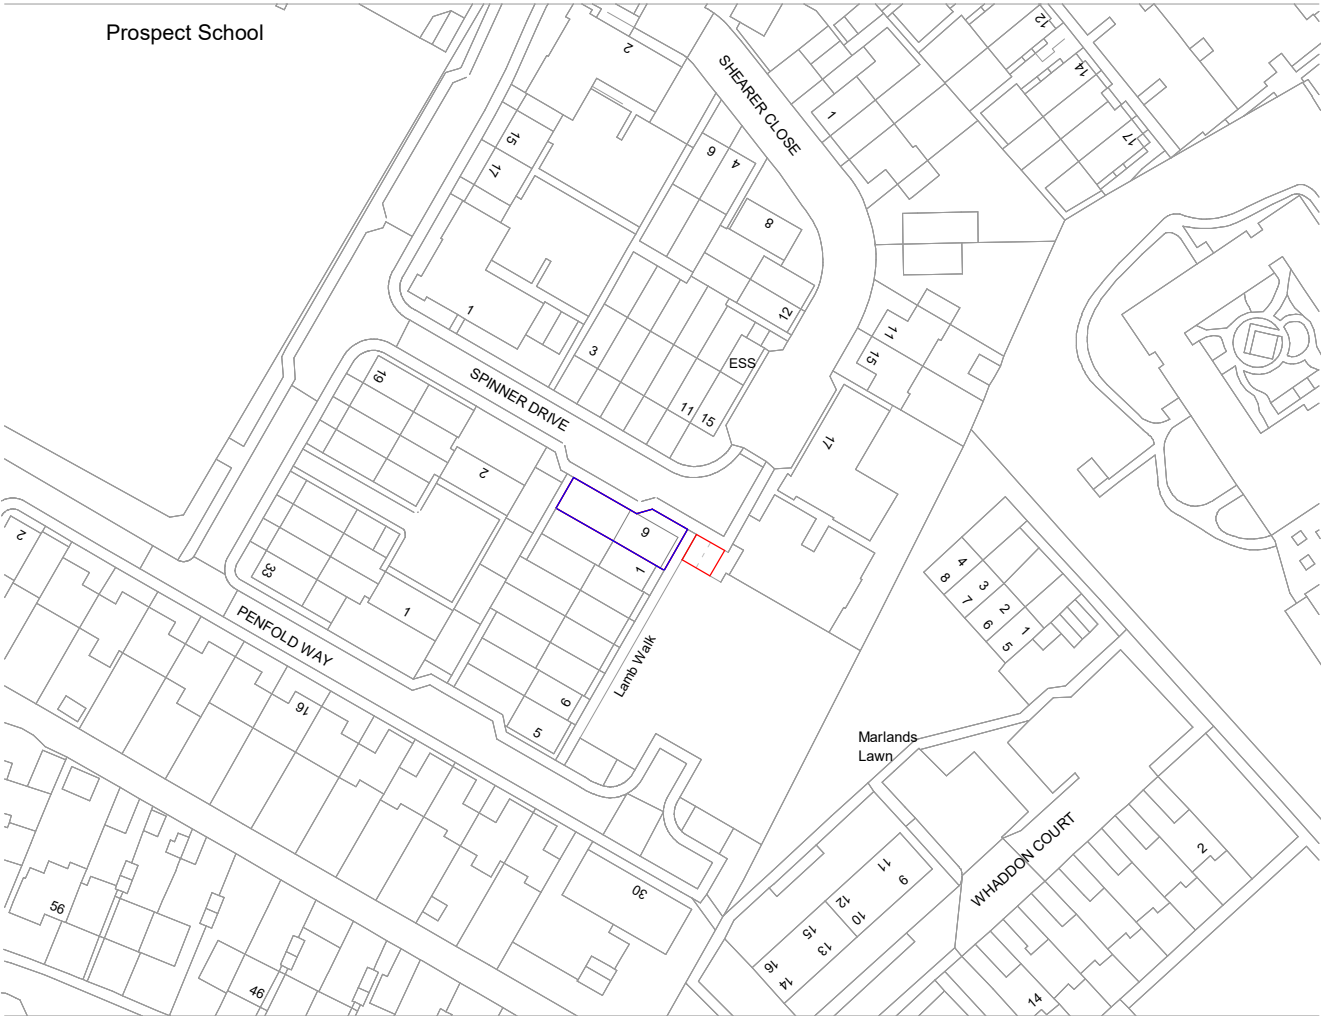

Location Plan
1:1250

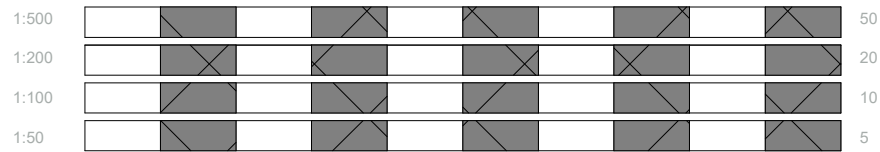

ReQuestAPlan
Map number: TQRQM22242150055174
Map produced for: Tolley
Map Produced for: Parkers Design
© Crown copyright and database rights 2022 OS 100042766

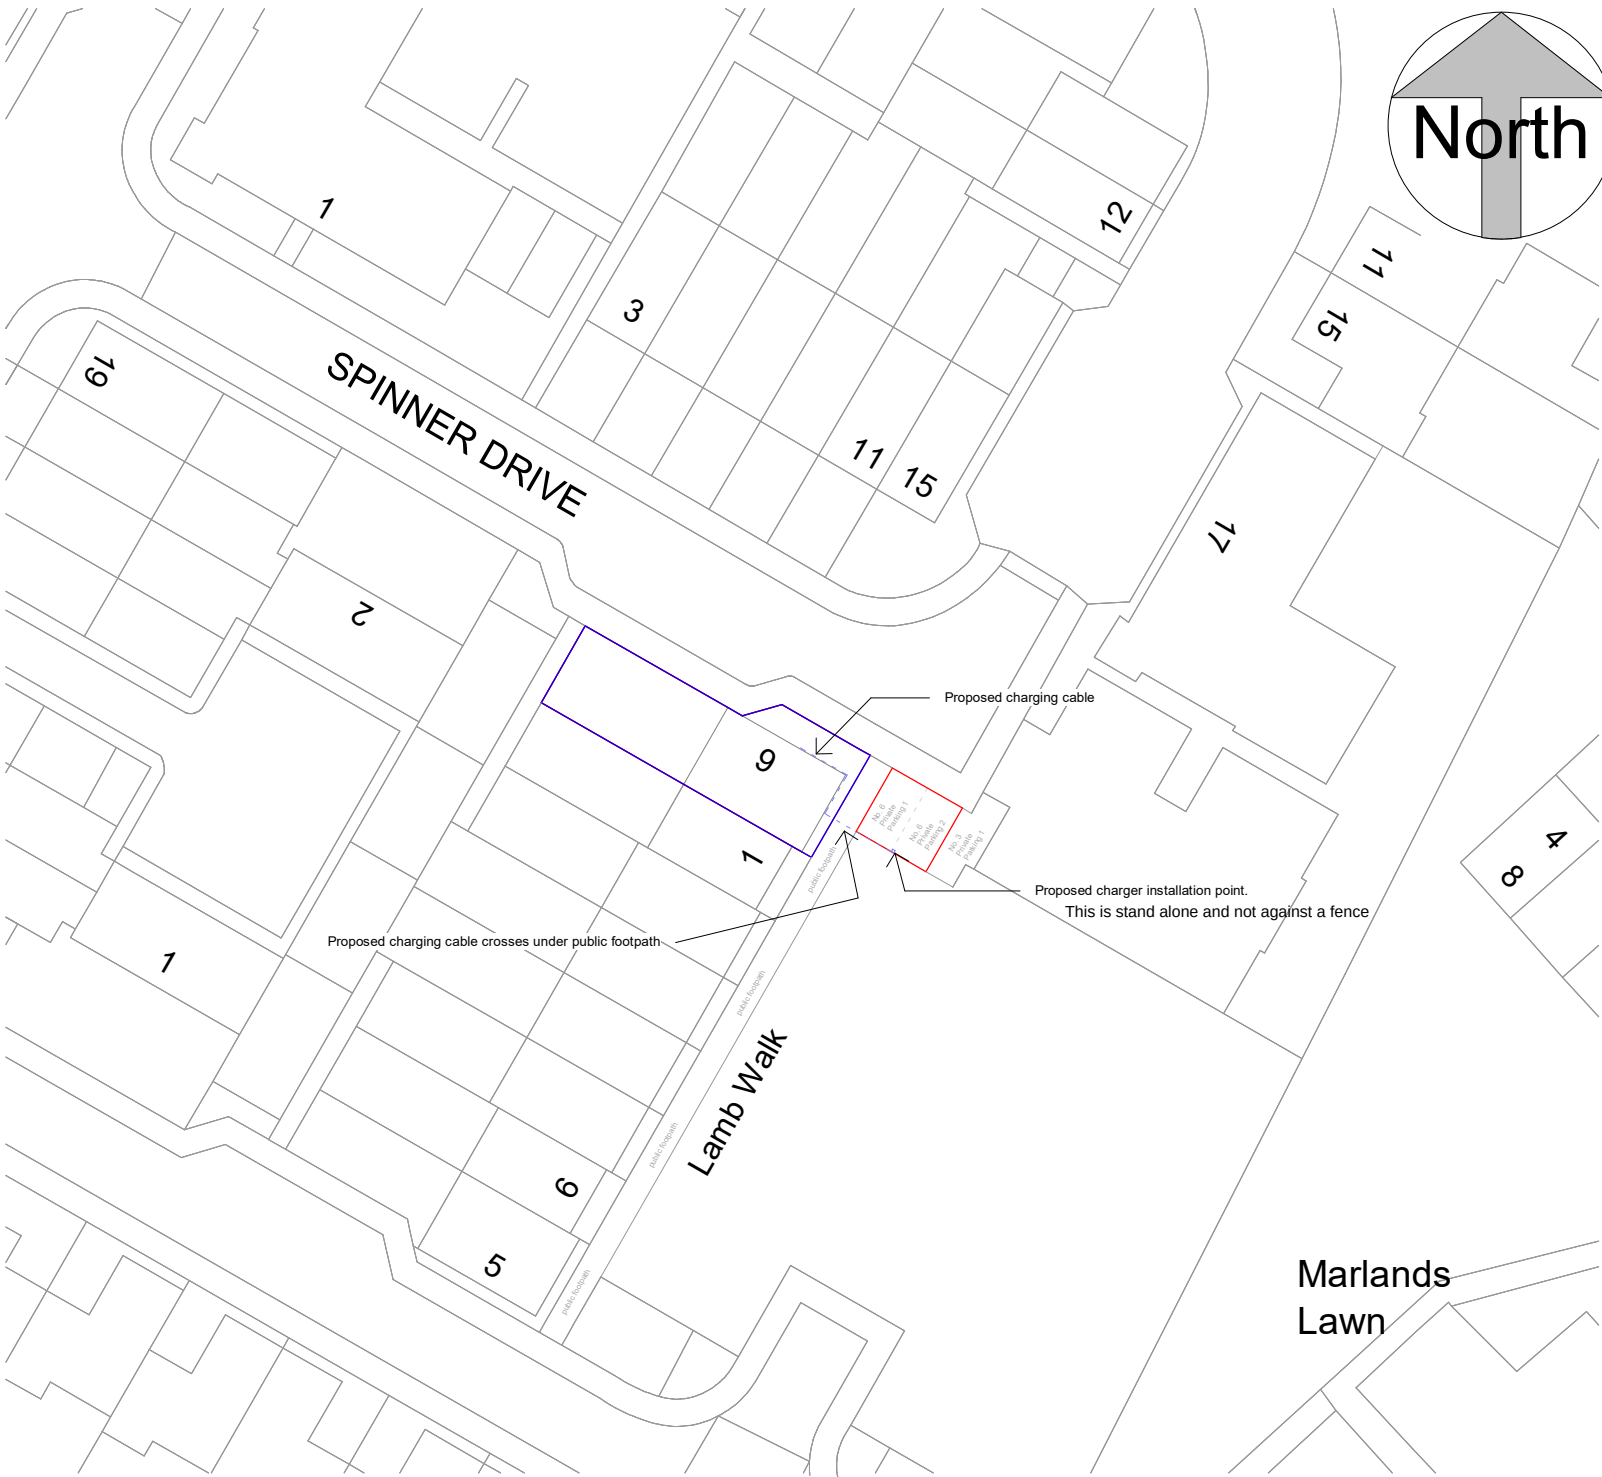

Block Plan
1:500

ReQuestAPlan
Map number: TQRQM22242150055174
Title: 6 Spinner Drive PO9 4BQ
Map Produced for: Parkers Design
© Crown copyright and database rights 2022 OS 100042766



All measurement to be checked on site prior to any commenent
(C) Copyright of Parkers Design (Southern) Limited. Any reproduction of these drawings will require written authority from the copyright owner.

Parkers Design Limited - The Studio @ 90, PO9 2PR
www.pexd.co.uk - info@parkersdesign.com - 07776 008822

PROJECT		CLIENT			
6 Spinner Drive PO9 4BQ		Tolley			
		Date		Issue Date	
		Scale (@ A3)		As indicated	
SHEET		Drawn by		SW	
Site Plan		Checked by		SR	
		DRAWING NUMBER		REV	
		A100			