

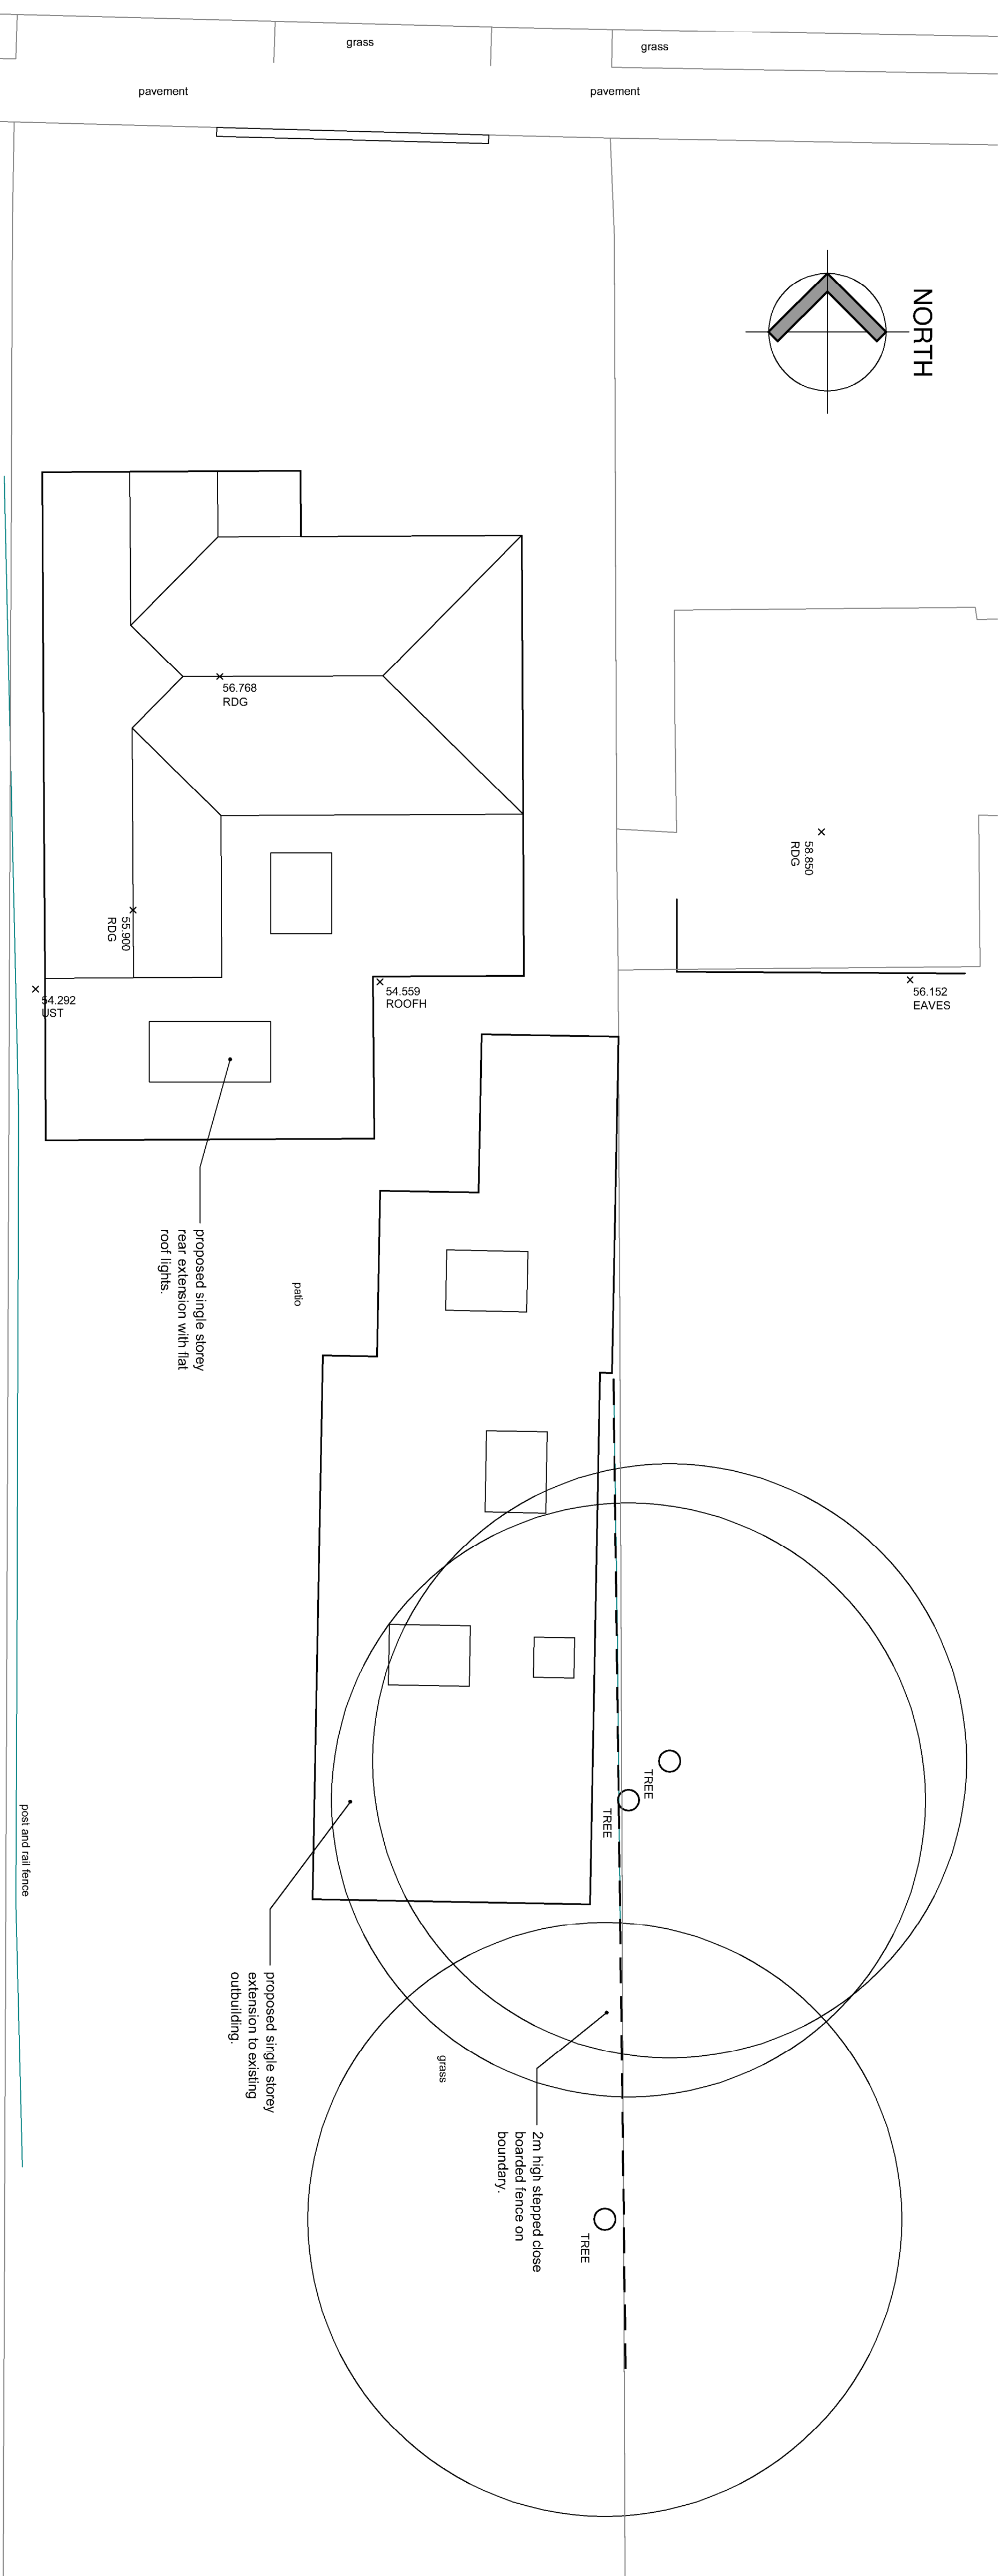


NOTE: Scale from this Drawing (except for planning approval).
All dimensions are in millimetres and to be checked on site.
All dimensions relating to subcontractors or suppliers work
must be checked and signed between the main contractor and
the sub-contractors and suppliers.



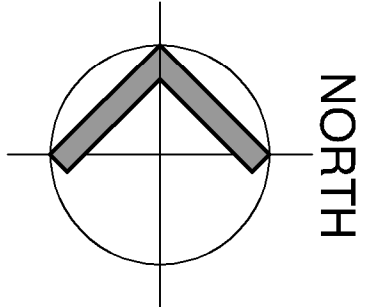


PROPOSED SITE PLAN with OS overlay
SCALE 1:100

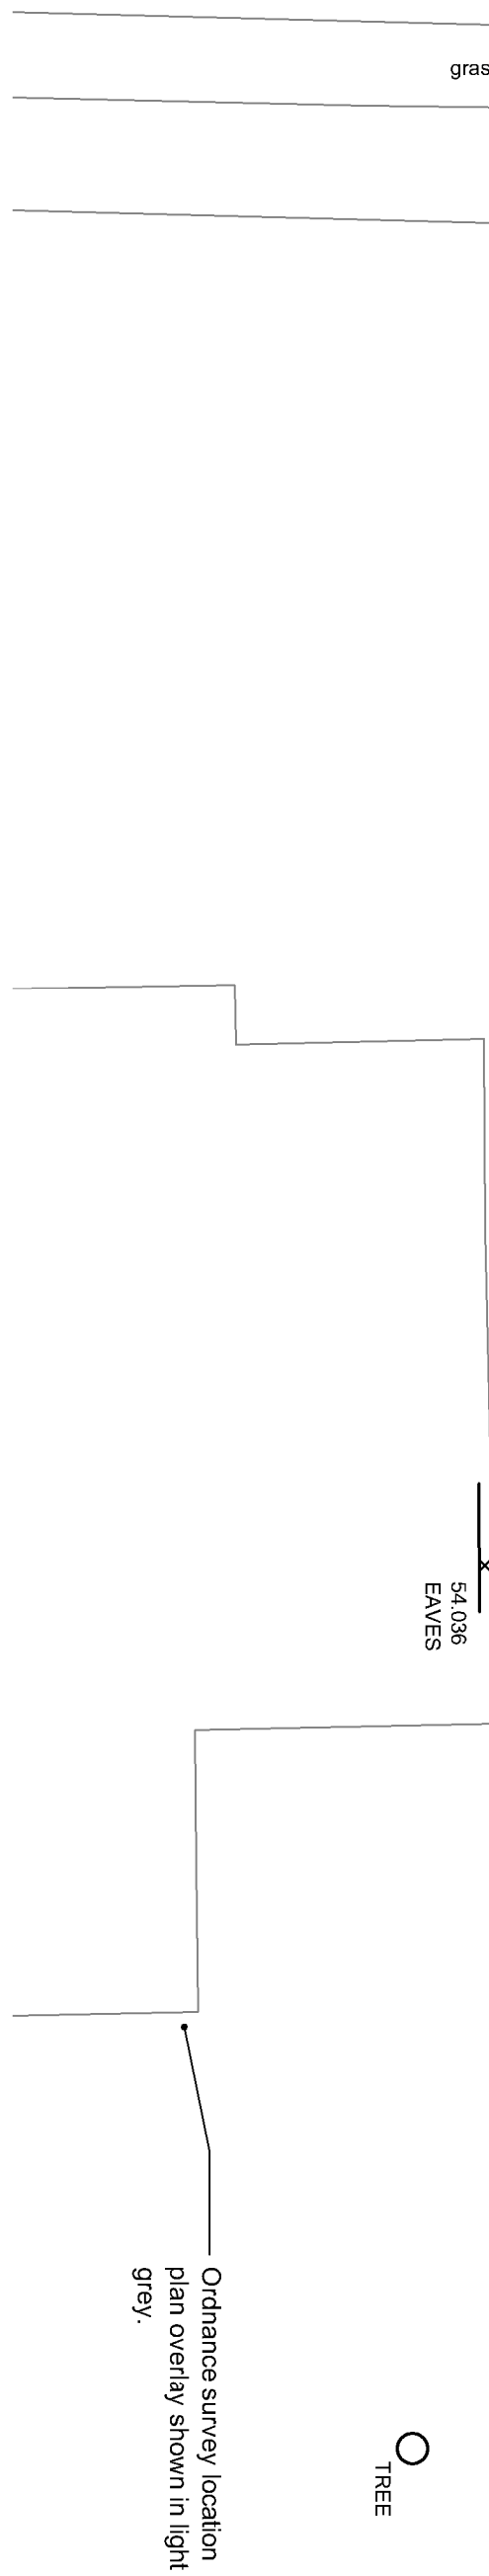

Ordinance survey location
plan overlay shown in light
grey.

BLOCK PLAN
SCALE 1:500

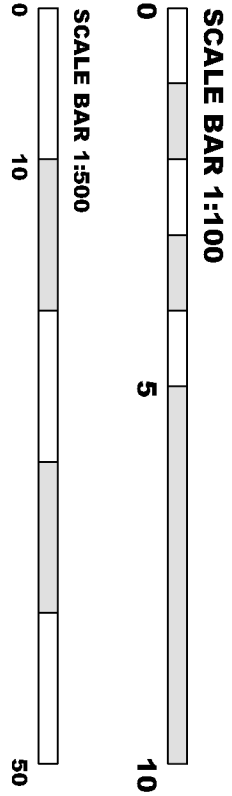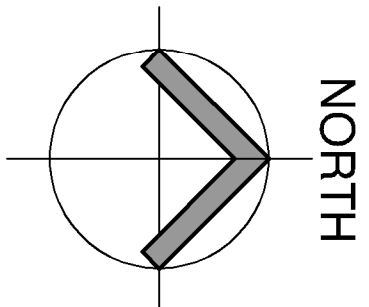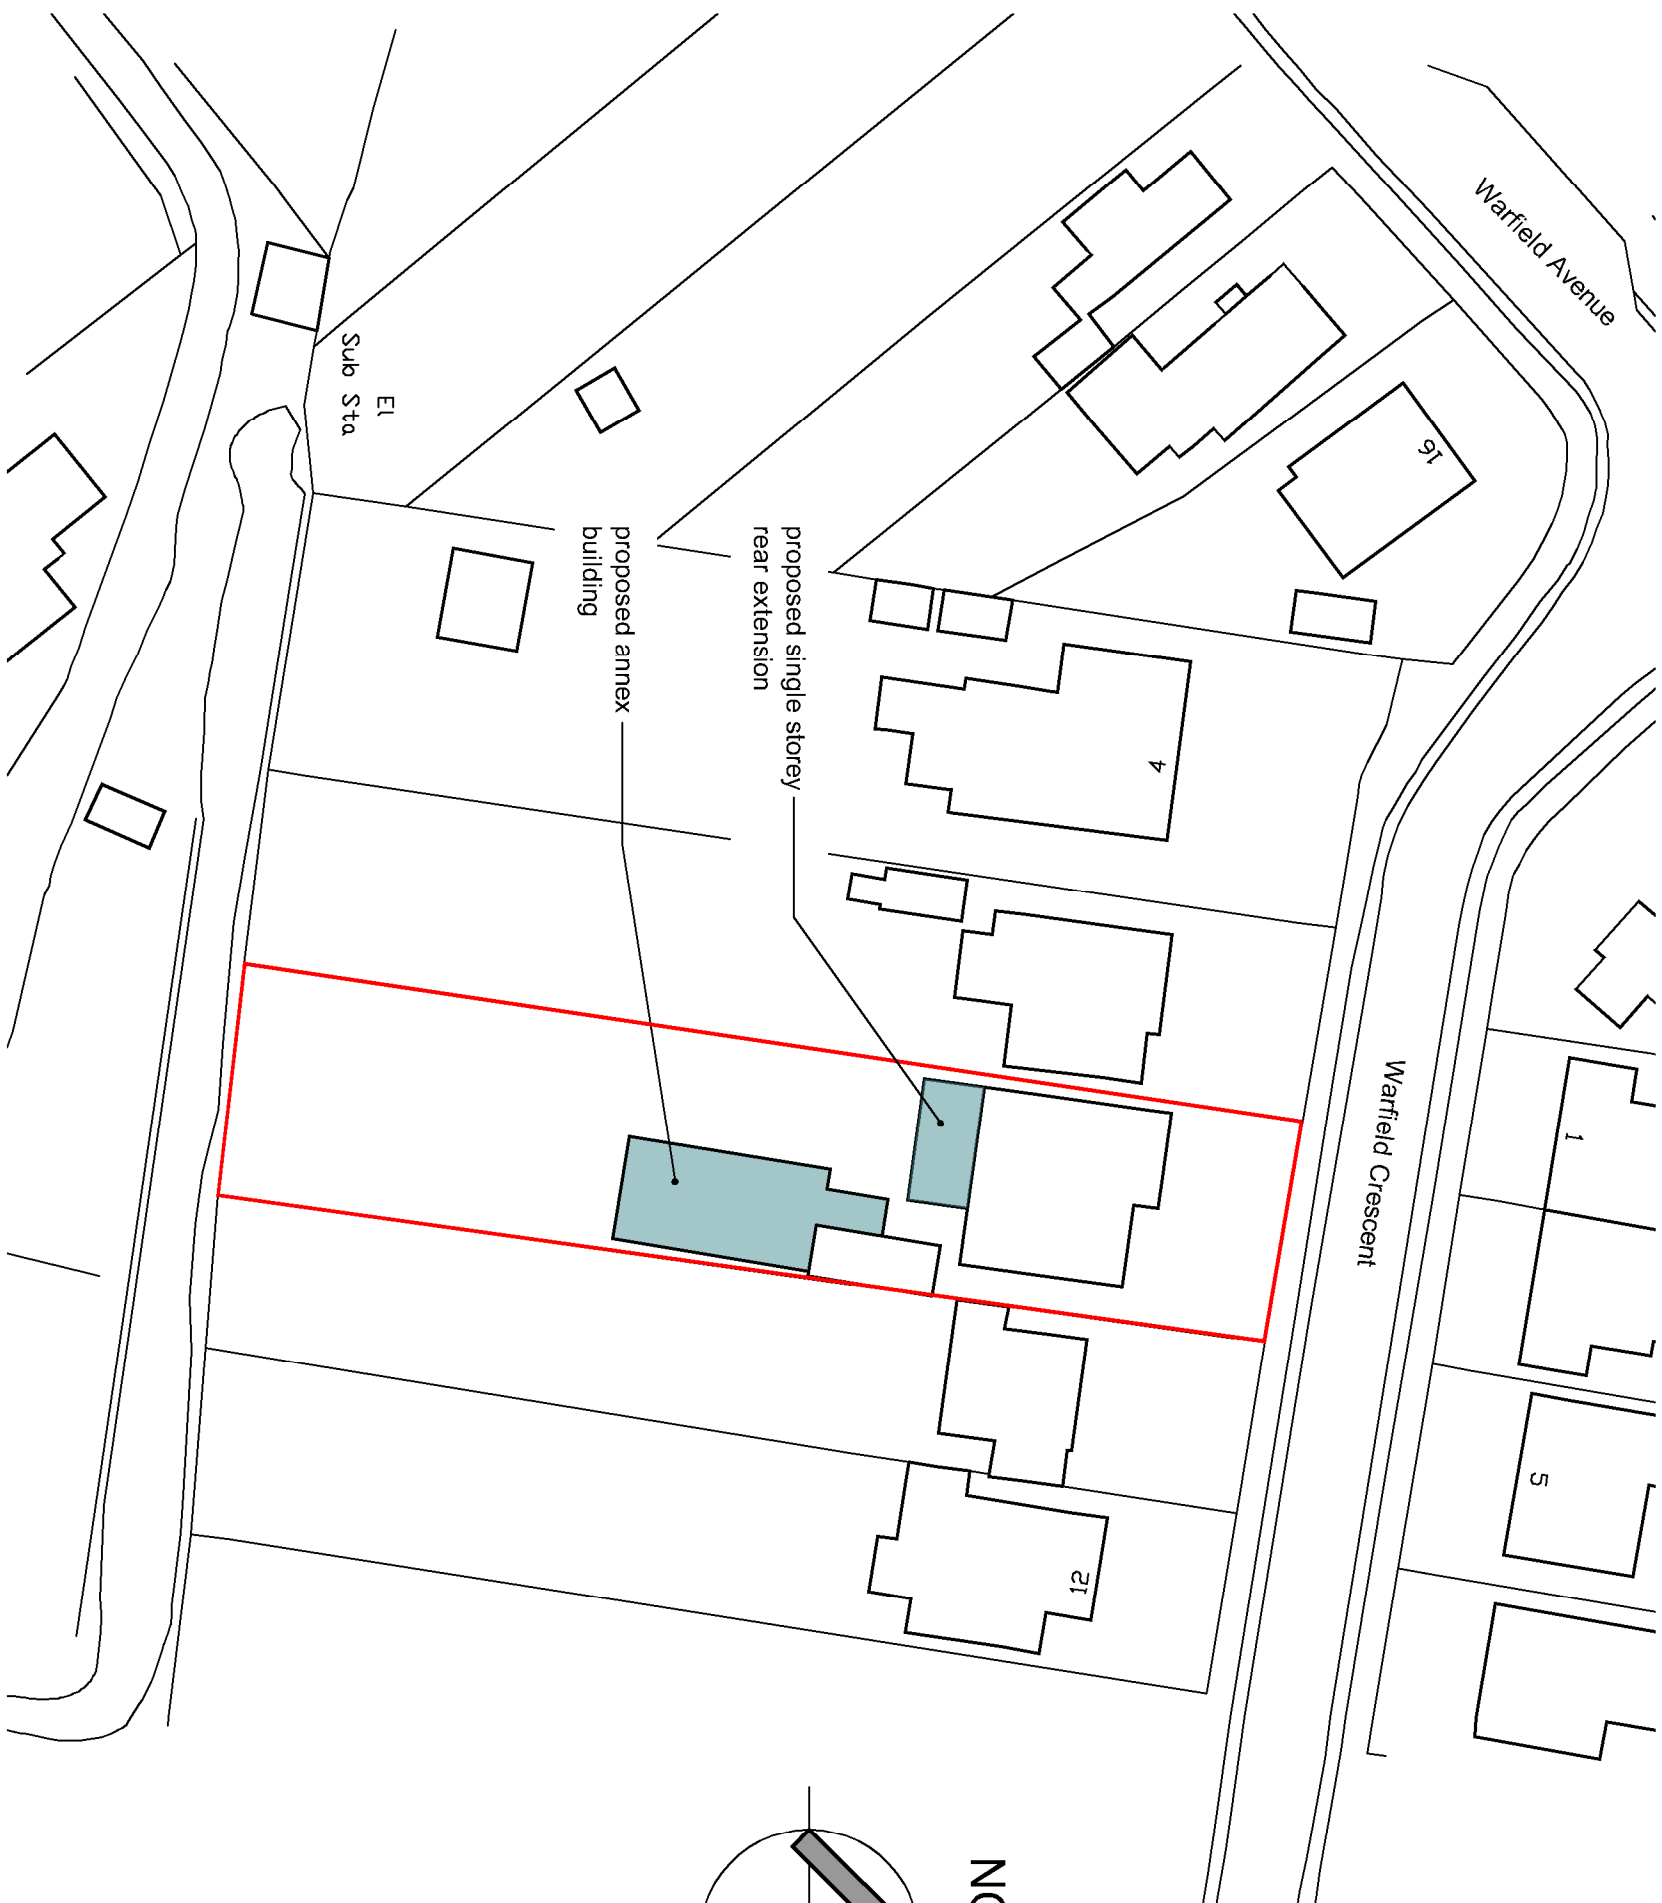

DRAWING TITLE -				DATE -		SCALE -		DRAWN BY -		DATE -	
PLANNING APPLICATION -				August 2024		1:100 & 1:500 @ A1		DRW -		Rev	
PROPOSED SITE PLAN & BLOCK PLAN								GP		24261 PL303	
CLIENT -								Mr Proudfoot, 8 Warfield Crescent, Watlington, Hants.		B	

grp architectural design

T: 01747 011292 E: gavin.piggitt@gmail.com