


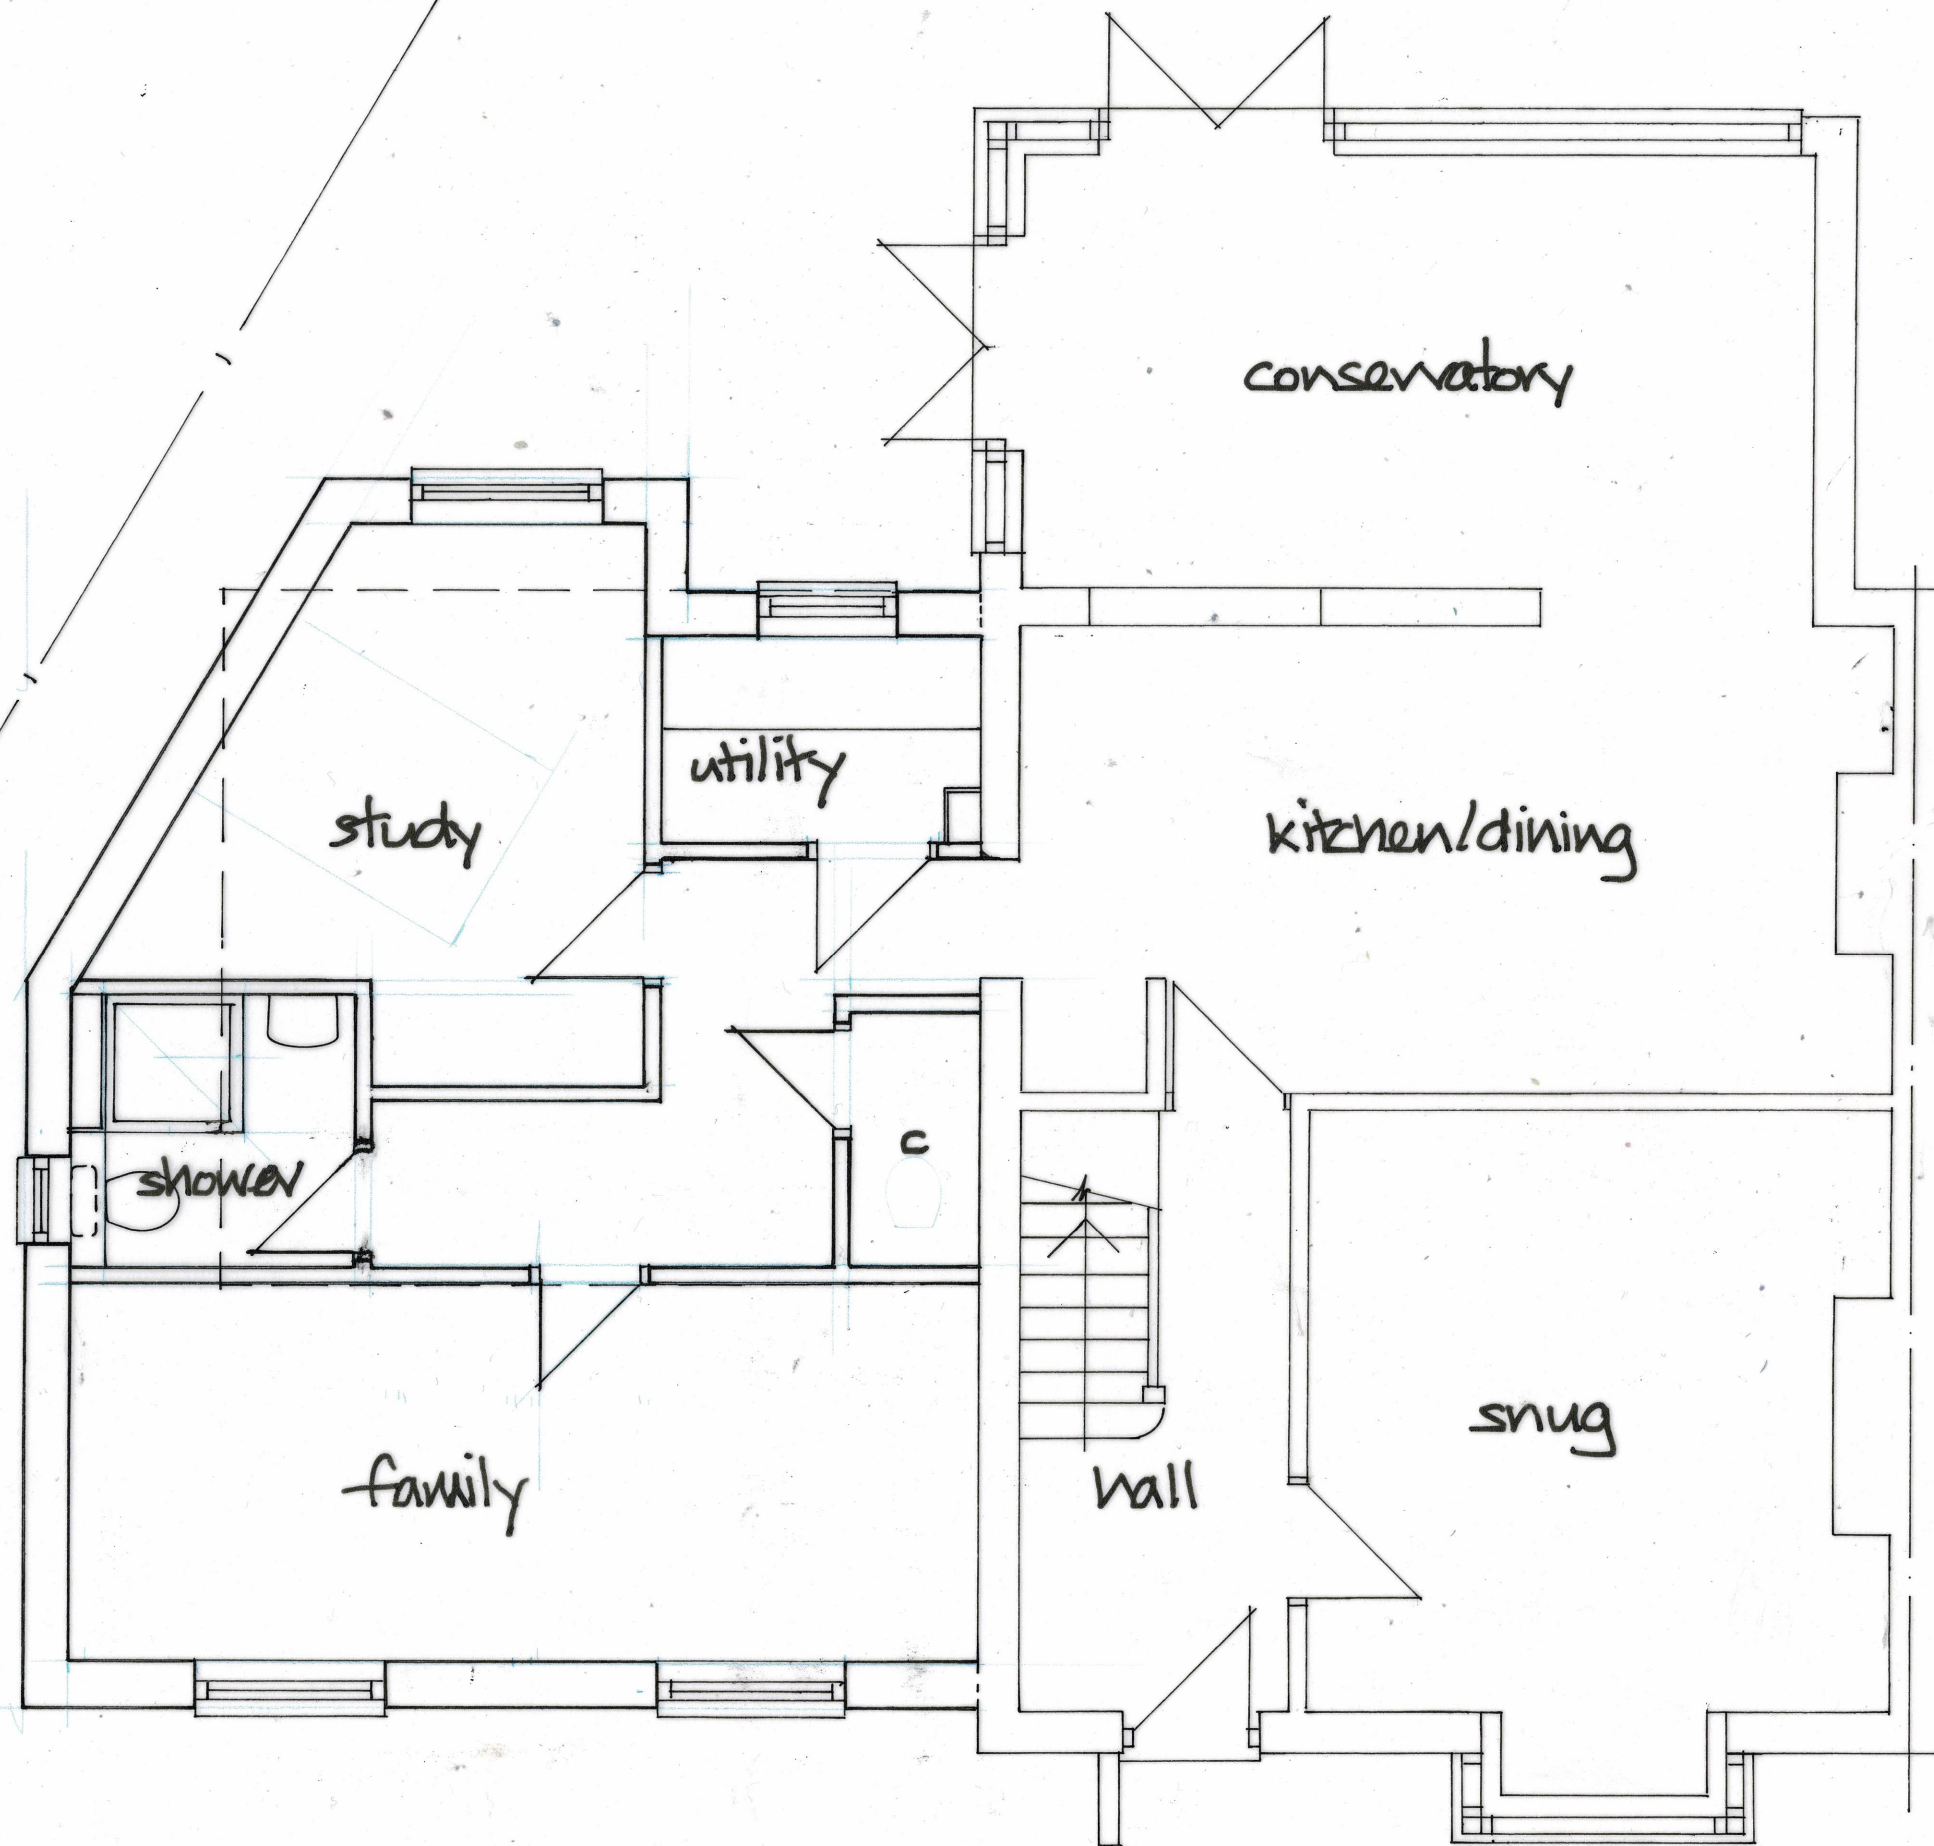

GROUND FLOOR



Derek TREAGUS ASSOCIATES ARCHITECTURAL SERVICES Tel: 07956 624094 Email: derek.treagus@gmail.com			
Project	SIDE EXTENSION AT 8 MAVIS CRESCENT, HAVANT, HAMPSHIRE.		
Client	Mr & Mrs S Galmoye-Webster		
Subject	Planning Drawing Proposed Ground Floor Plan		
Date:	April 2024	Scale:	1:50
Rev:		Drg. No.	24/381/02
• Copyright reserved. • All dimensions are to be site confirmed and should not be scaled unless for Planning purposes. • Verify all queries with the office.			