



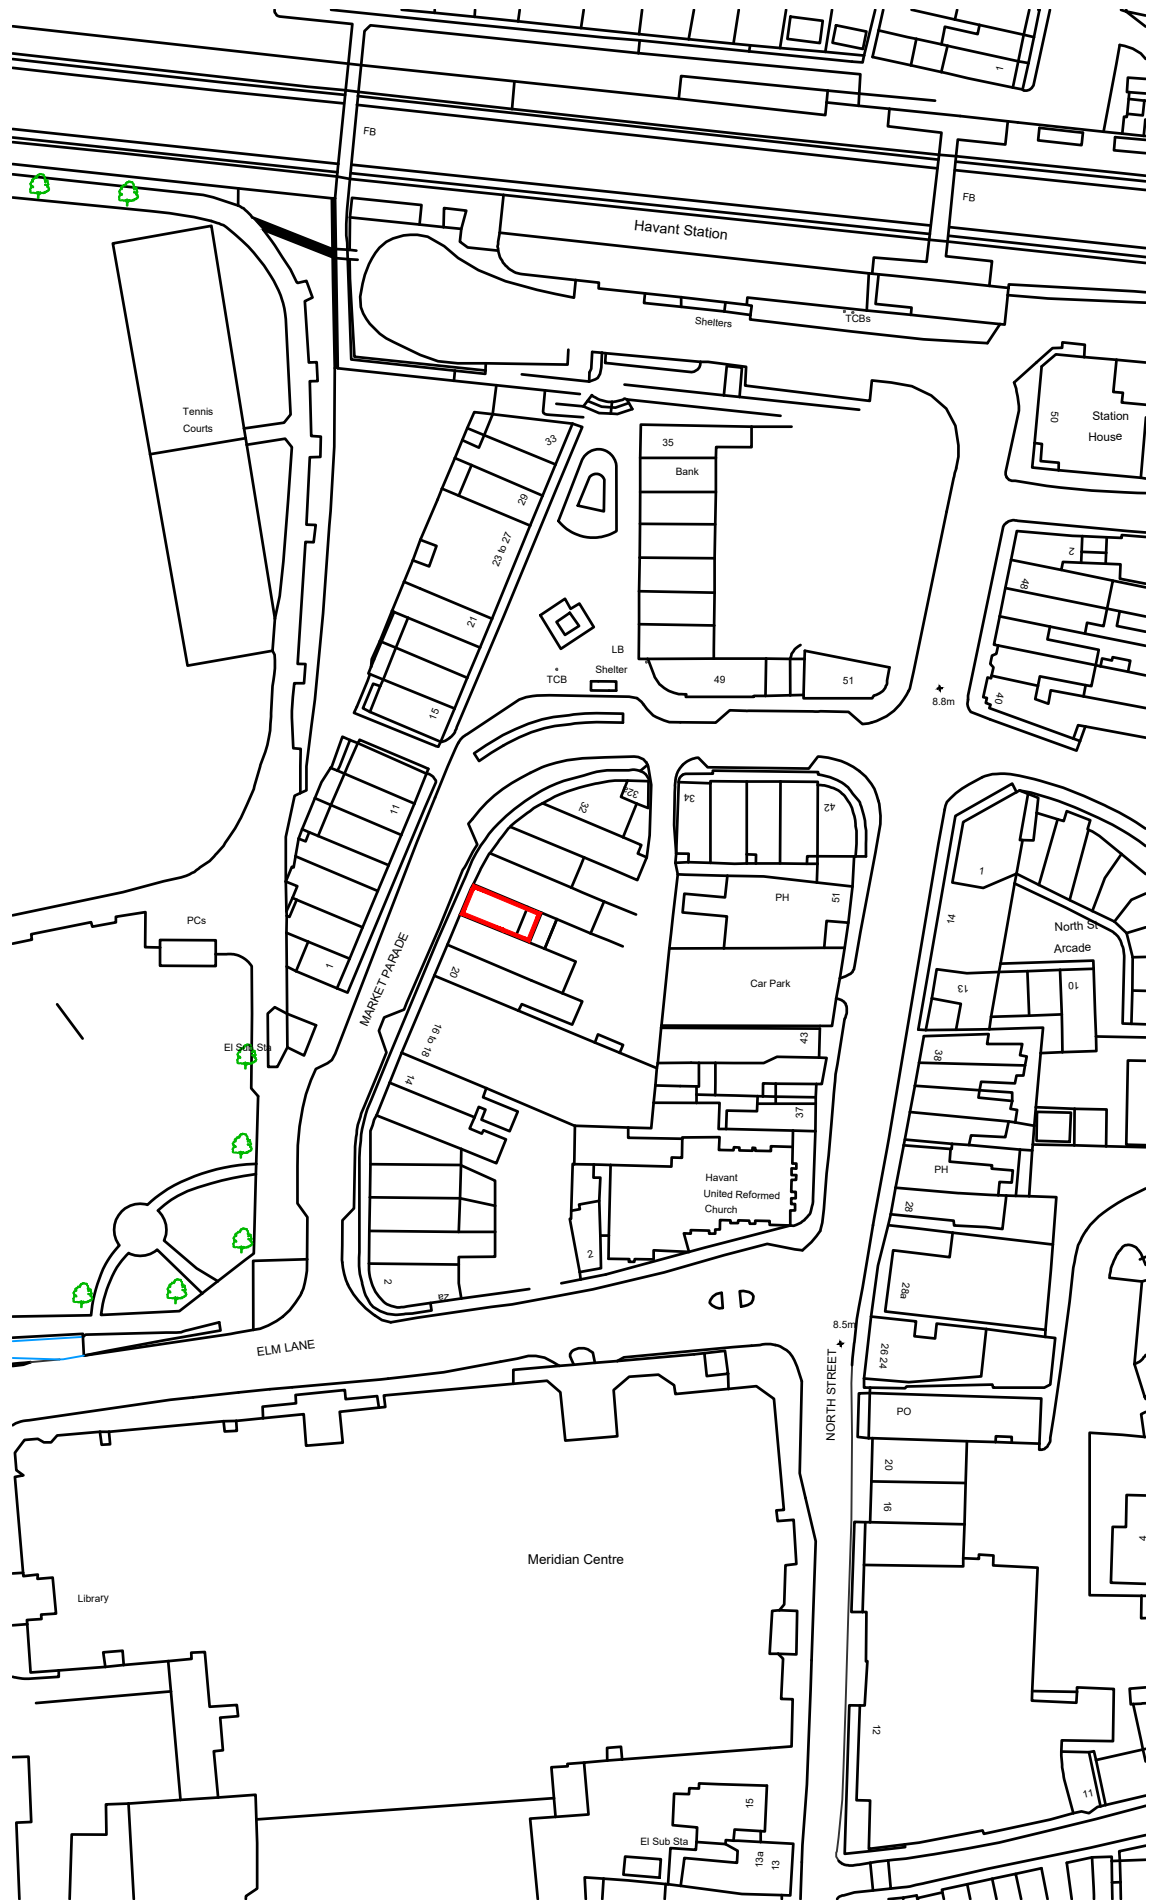

LOCATION PLAN

SCALE BAR 1:1250

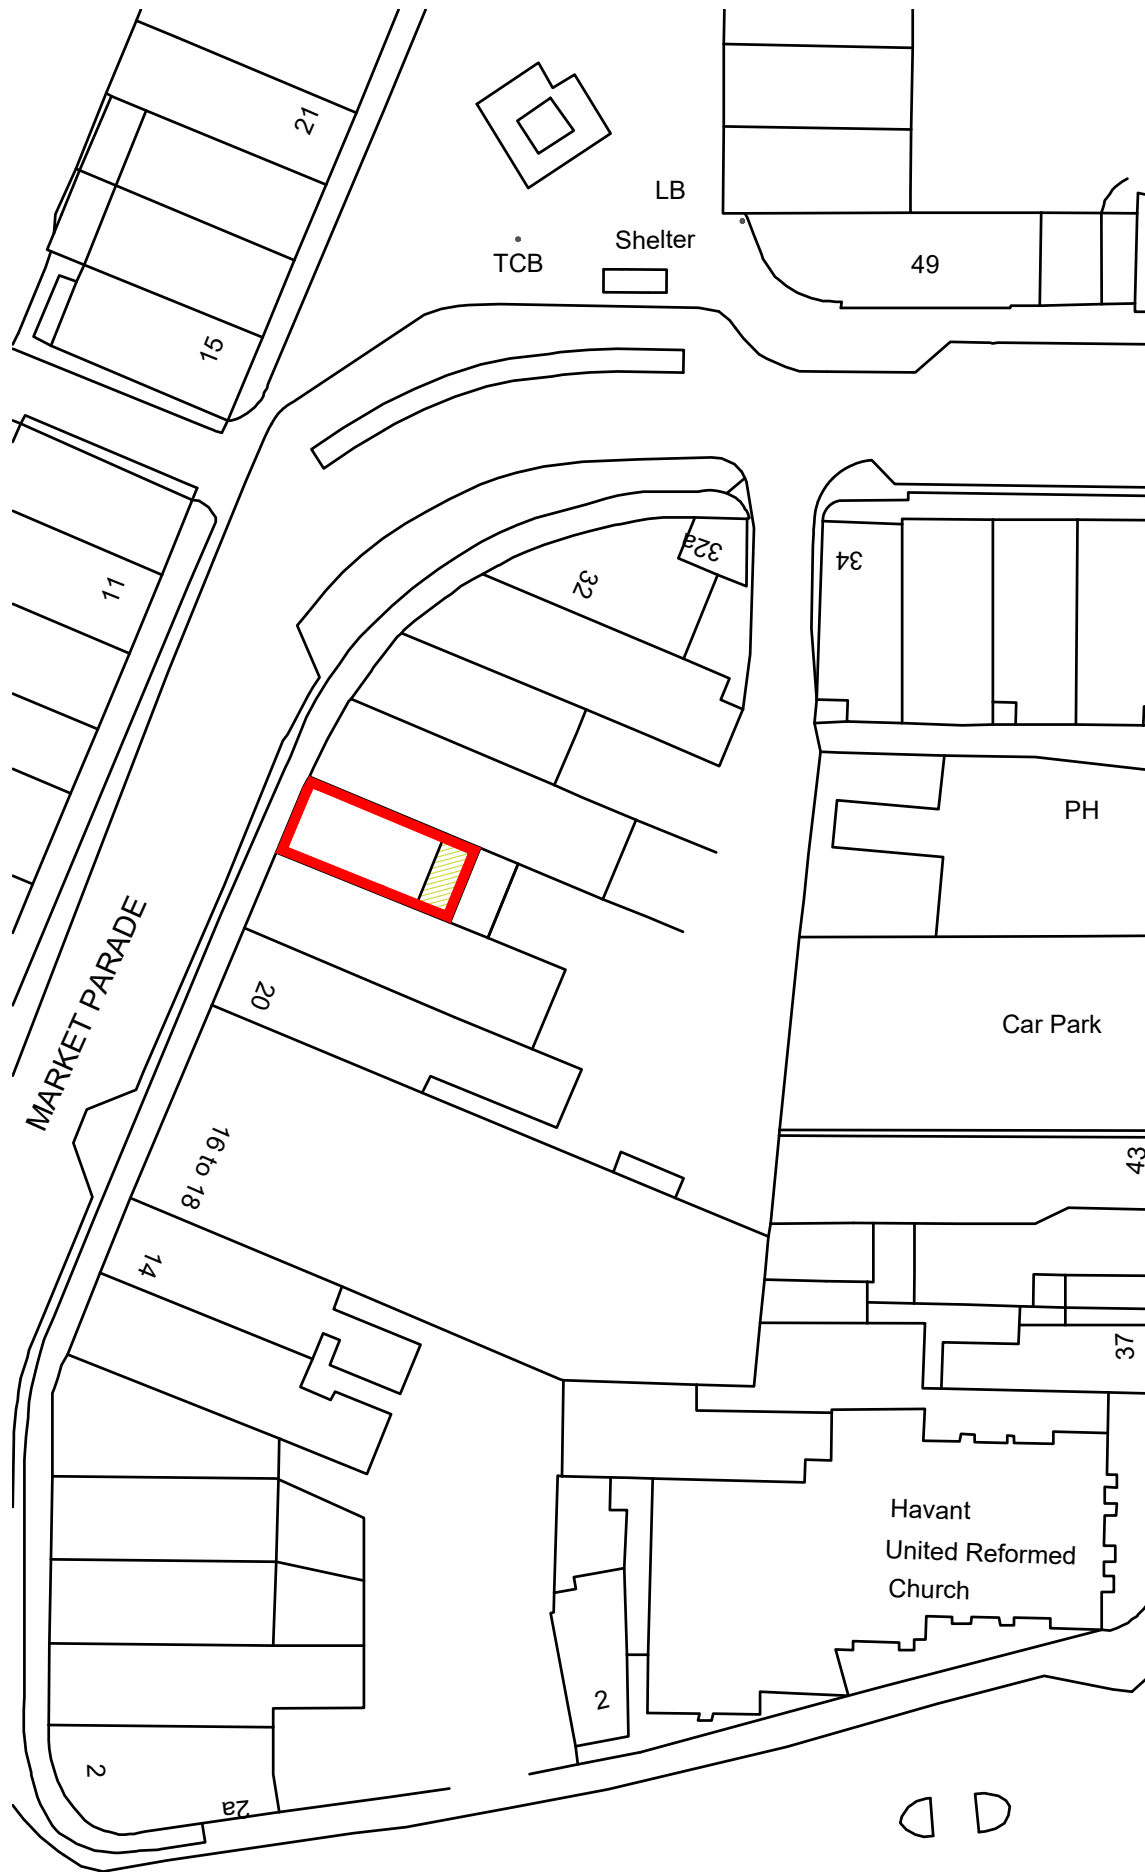

BLOCK PLAN

SCALE BAR 1:500



© Crown Copyright
All right reserved
Reproduced by Permission
Licence No.100046837

NOTES

- Data within this drawing provided by Ordnance Survey. Please note that Ordnance Survey can only guarantee accuracy to 0.9m for maps at this scale. CAAD Ltd. accept no responsibility for the accuracy of the Ordnance Survey boundaries. It is strongly recommended that a land survey is carried out should the development rely on the accuracy of these boundaries.



Critchley Architecture And Design Ltd.
Contact: 02392 474 919 | info@caad.online
The Old Bakery, 34 North Street, Havant, PO9 1PT

Revisions

- A.
- B.
- C.

Project Address

24A Market Parade
Havant
PO9 1QF

SITE PLANS

Scale A3 = As Shown
Drawn By OS
Date 16.04.2024

Project No. Sheet No. Rev.

24028 101 0



- NOTES
- The details shown are for design intent purposes only and are subject to further design development with suppliers and sub-contractors.
 - Proposals subject to consultation and approval from Local Authority Planning Department and Building Control (or an Approved Inspector).
 - All setting out dimensions should be checked on site prior to construction and any discrepancies and/or omissions should be reported to the Architect immediately.
 - Do not scale from drawings, any dimensions shown are indicative only and are subject to verification on site.
 - This drawing is to be read in conjunction with all other plans, structural calculations and specifications.

CAD

Critchley Architecture And Design Ltd.

Contact: 02392 474 919 | info@caad.online

The Old Bakery, 34 North Street, Havant, PO9 1PT

Revisions

- A.
B.
C.

Project Address


24A Market Parade
Havant
PO9 1QF

EXISTING FLOOR PLANS


Scale A3 1:100
Drawn By JHL
Date 16.04.2024

Project No. Sheet No. Rev.

24028 201 0

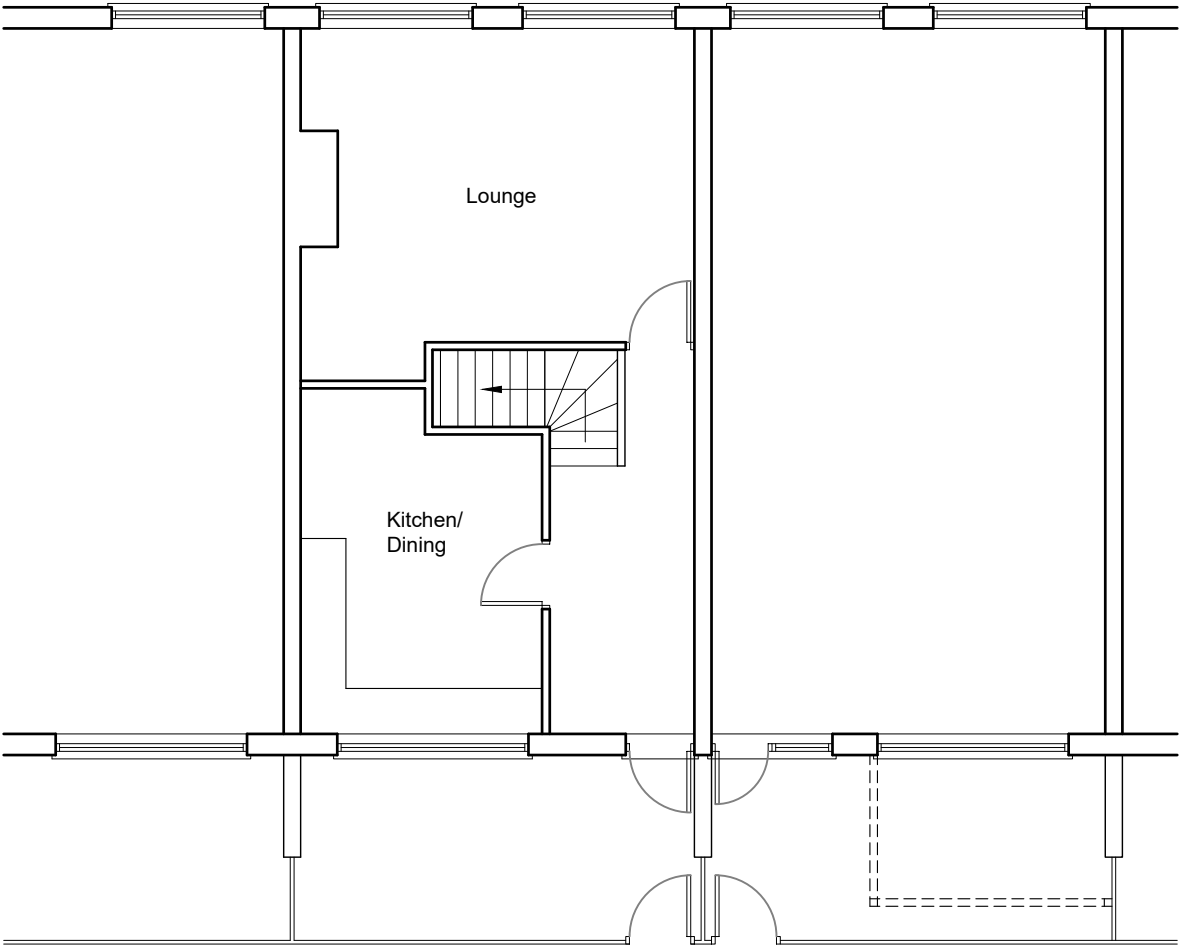


FIRST
Floor Plan

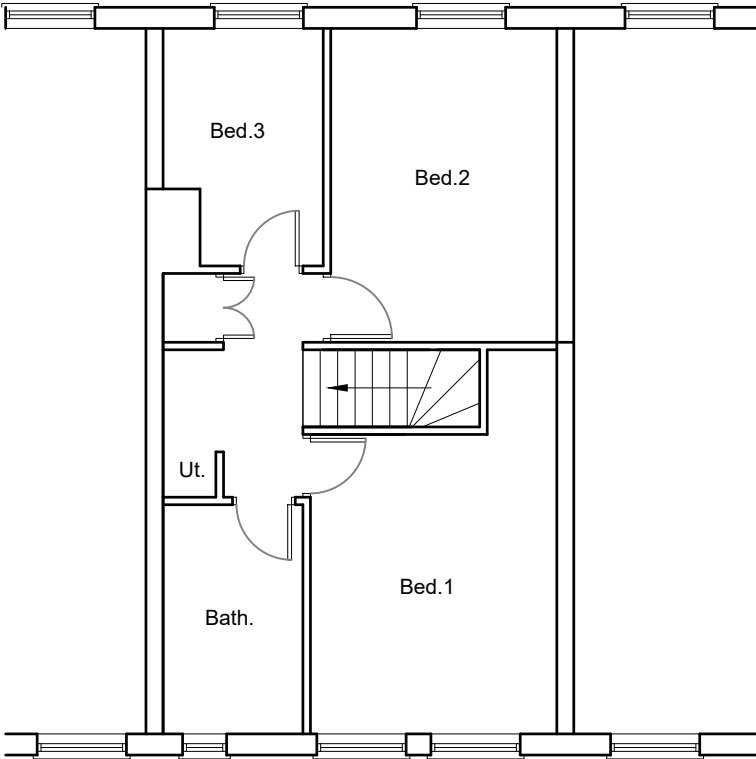


SECOND
Floor Plan

SCALE BAR 1:100



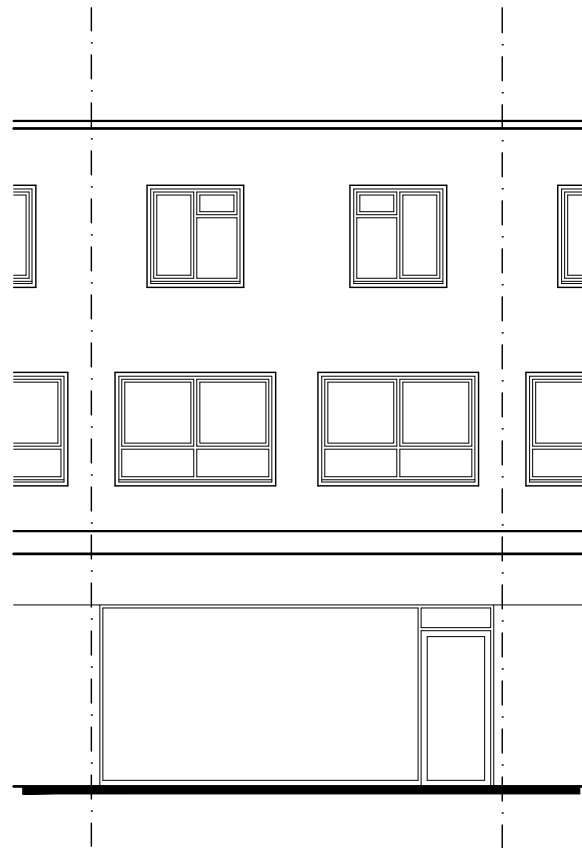


EAST
Elevation

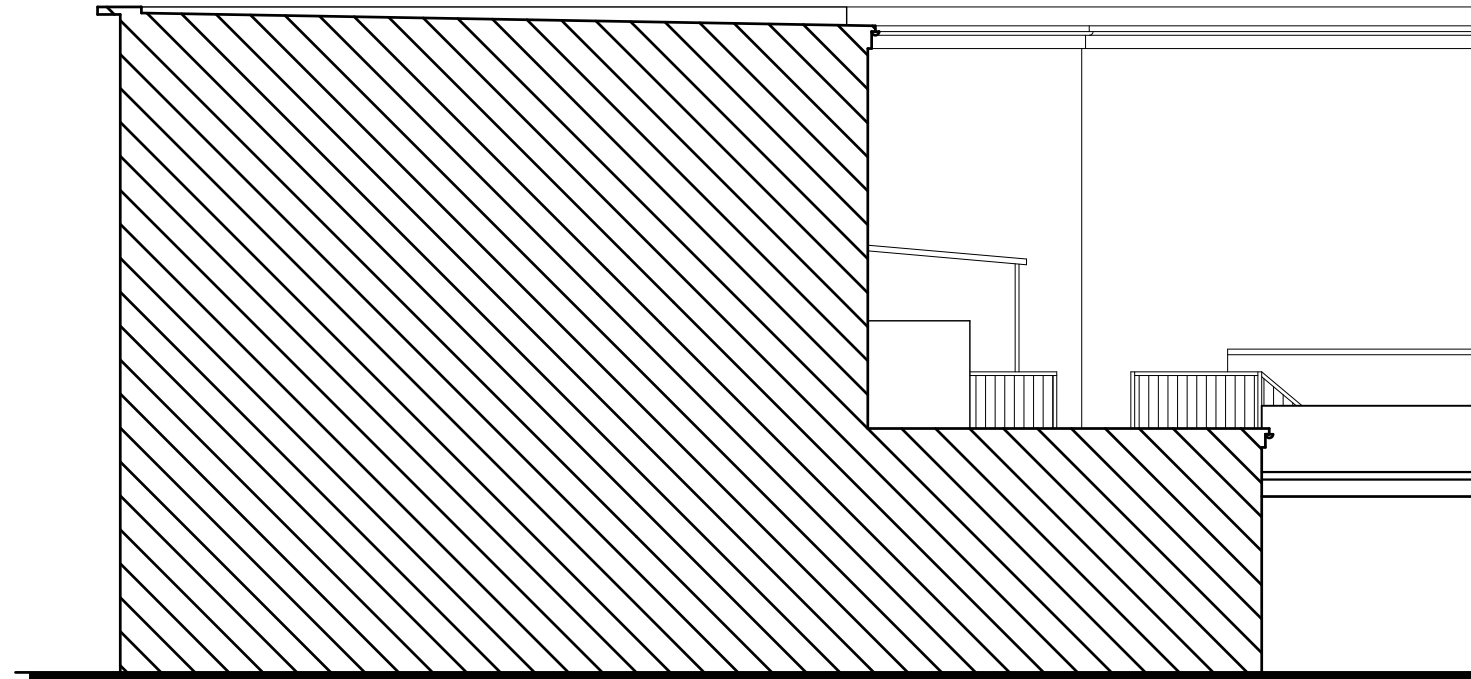

SOUTH
Elevation



WEST
Elevation

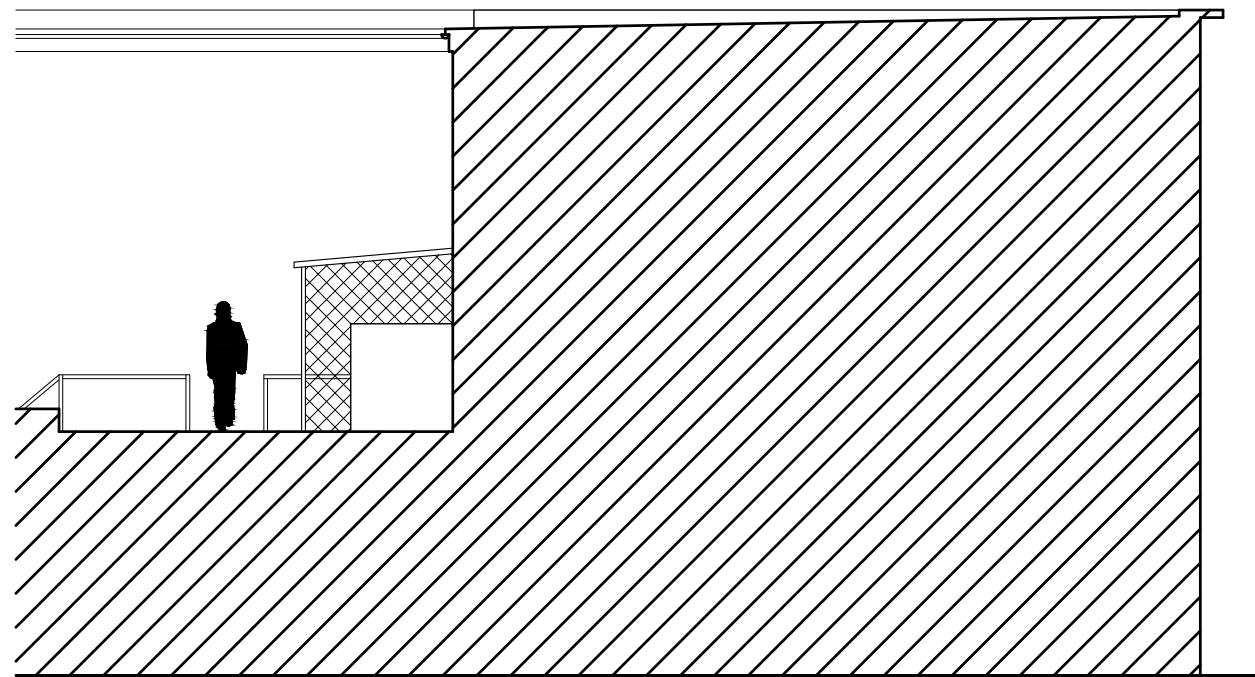

NORTH
Elevation

NOTES

- The details shown are for design intent purposes only and are subject to further design development with suppliers and sub-contractors.
- Proposals subject to consultation and approval from Local Authority Planning Department and Building Control (or an Approved Inspector).
- All setting out dimensions should be checked on site prior to construction and any discrepancies and/or omissions should be reported to the Architect immediately.
- Do not scale from drawings, any dimensions shown are indicative only and are subject to verification on site.
- This drawing is to be read in conjunction with all other plans, structural calculations and specifications.



Critchley Architecture And Design Ltd.

Contact: 02392 474 919 | info@caad.online

The Old Bakery, 34 North Street, Havant, PO9 1PT

Revisions

- A.
- B.
- C.

Project Address

24A Market Parade
Havant
PO9 1QF

EXISTING ELEVATIONS

Scale	A3 1:100
Drawn By	JHL
Date	16.04.2024

Project No.	Sheet No.	Rev.
-------------	-----------	------

24028	301	0
-------	-----	---

SCALE BAR 1:100





- NOTES
- The details shown are for design intent purposes only and are subject to further design development with suppliers and sub-contractors.
 - Proposals subject to consultation and approval from Local Authority Planning Department and Building Control (or an Approved Inspector).
 - All setting out dimensions should be checked on site prior to construction and any discrepancies and/or omissions should be reported to the Architect immediately.
 - Do not scale from drawings, any dimensions shown are indicative only and are subject to verification on site.
 - This drawing is to be read in conjunction with all other plans, structural calculations and specifications.



Critchley Architecture And Design Ltd.
Contact: 02392 474 919 | info@caad.online

The Old Bakery, 34 North Street, Havant, PO9 1PT

Revisions

- A. Fenestration confirmed.
07/05/24. JHL
B.

Project Address


24A Market Parade
Havant
PO9 1QF

PROPOSED FLOOR PLANS


Scale A3 1:100
Drawn By JHL
Date 22.04.2024

Project No. Sheet No. Rev.

24028 401 A

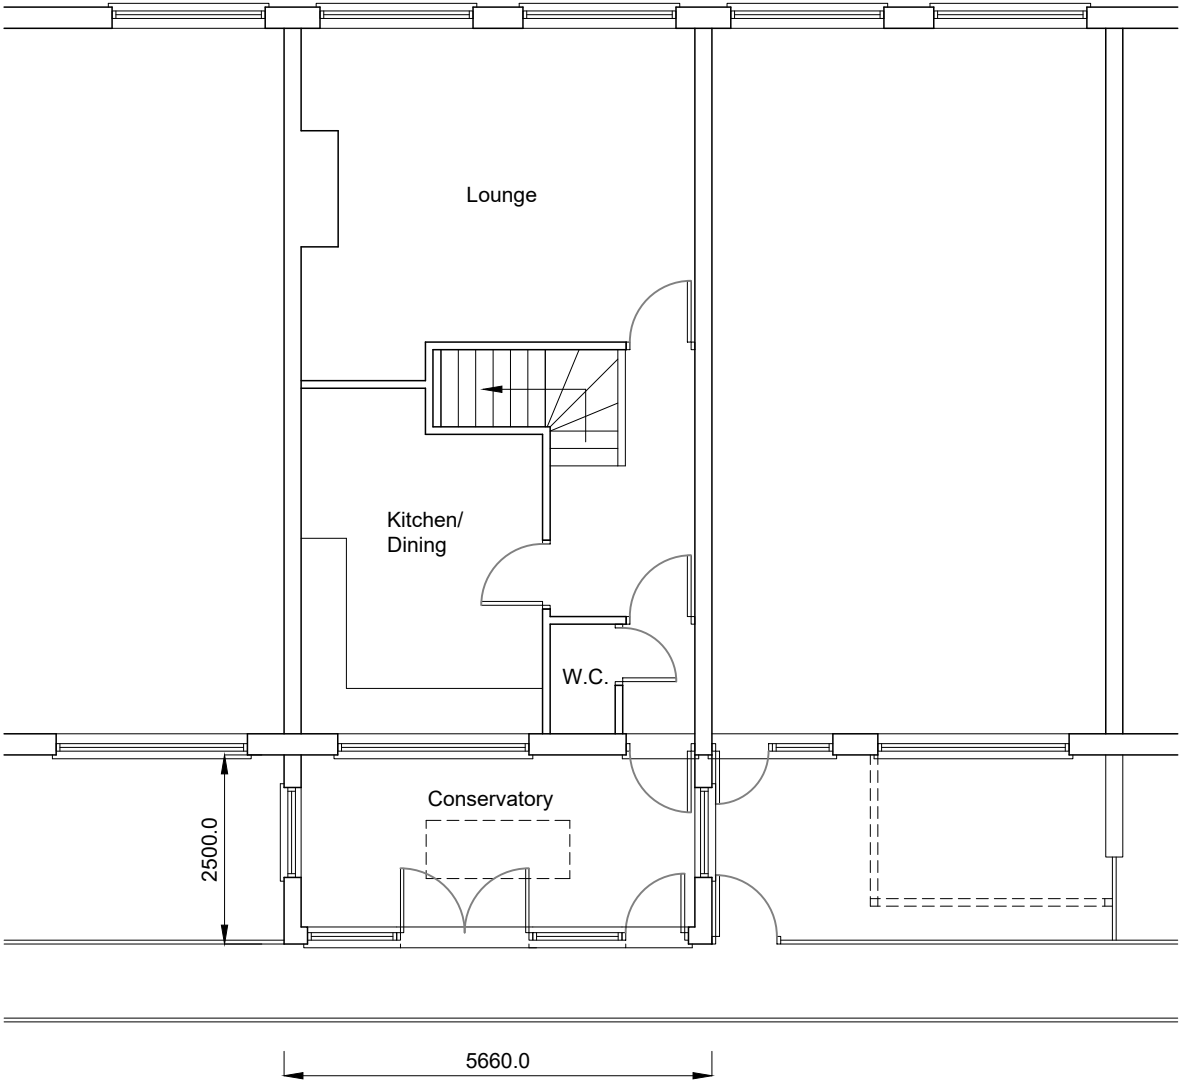


FIRST
Floor Plan

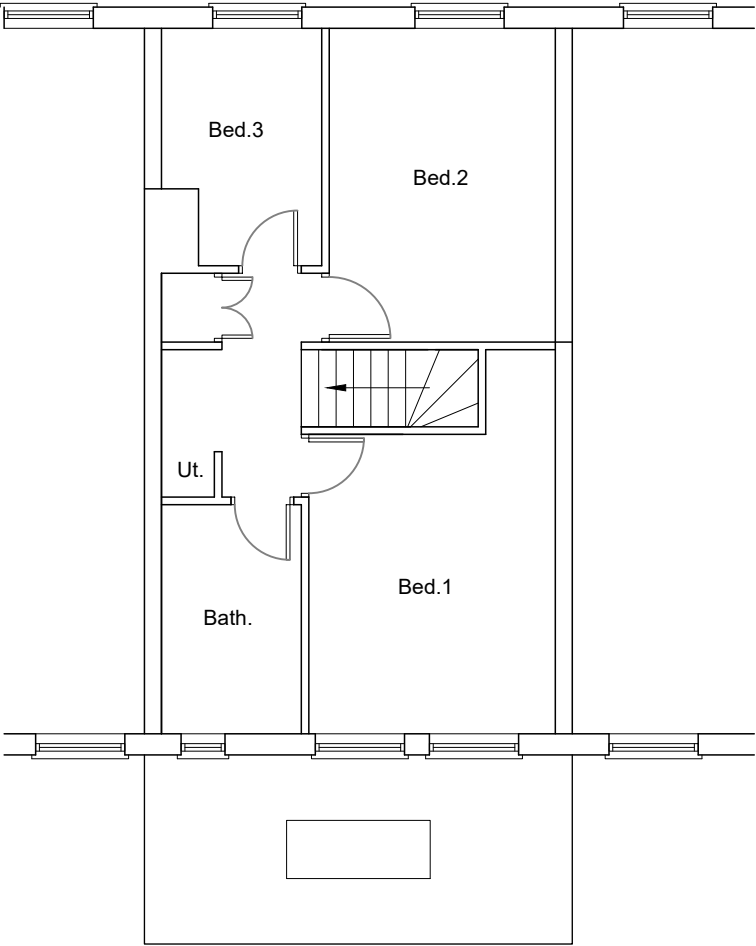


SECOND
Floor Plan

SCALE BAR 1:100



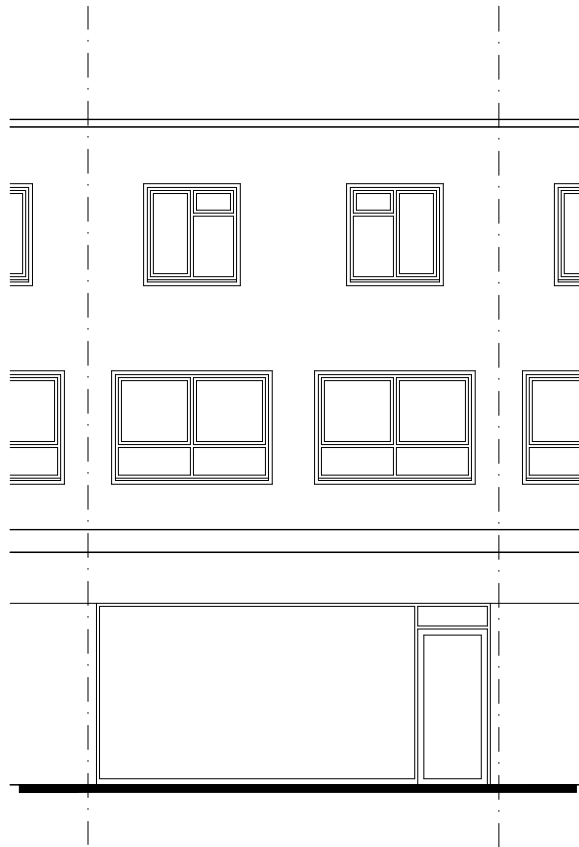


EAST
Elevation

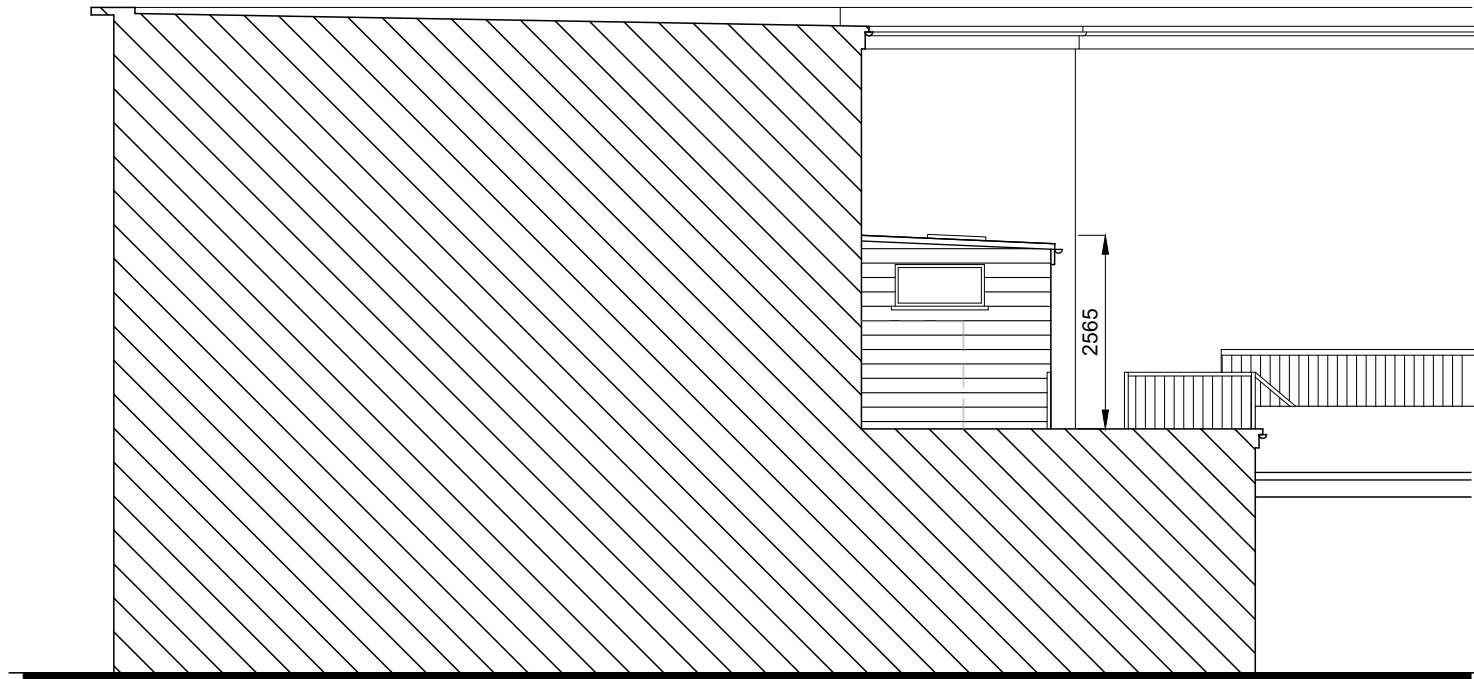

SOUTH
Elevation



WEST
Elevation

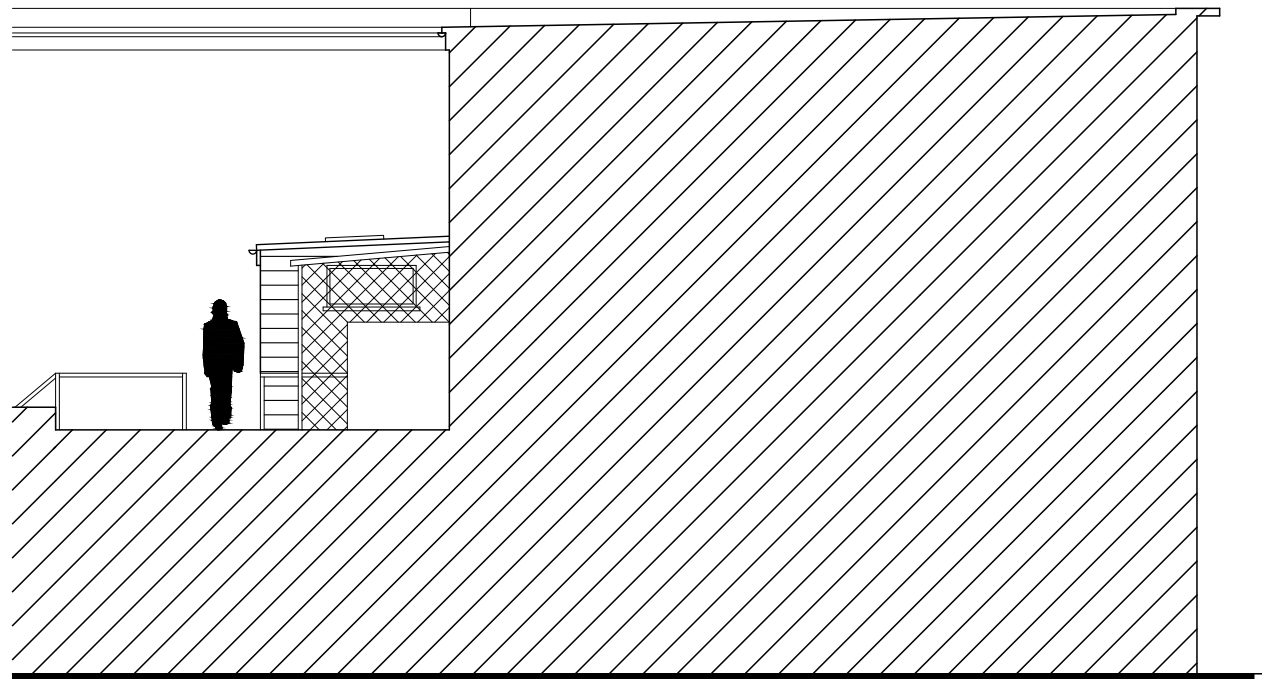

NORTH
Elevation

- NOTES
- The details shown are for design intent purposes only and are subject to further design development with suppliers and sub-contractors.
 - Proposals subject to consultation and approval from Local Authority Planning Department and Building Control (or an Approved Inspector).
 - All setting out dimensions should be checked on site prior to construction and any discrepancies and/or omissions should be reported to the Architect immediately.
 - Do not scale from drawings, any dimensions shown are indicative only and are subject to verification on site.
 - This drawing is to be read in conjunction with all other plans, structural calculations and specifications.



Critchley Architecture And Design Ltd.
Contact: 02392 474 919 | info@caad.online

The Old Bakery, 34 North Street, Havant, PO9 1PT

- Revisions
- A. Fenestration confirmed.
07/05/24. JHL
 - B.

Project Address

24A Market Parade
Havant
PO9 1QF

PROPOSED ELEVATIONS

Scale A3 1:100
Drawn By JHL
Date 22.04.2024

Project No. Sheet No. Rev.

24028 501 A

