

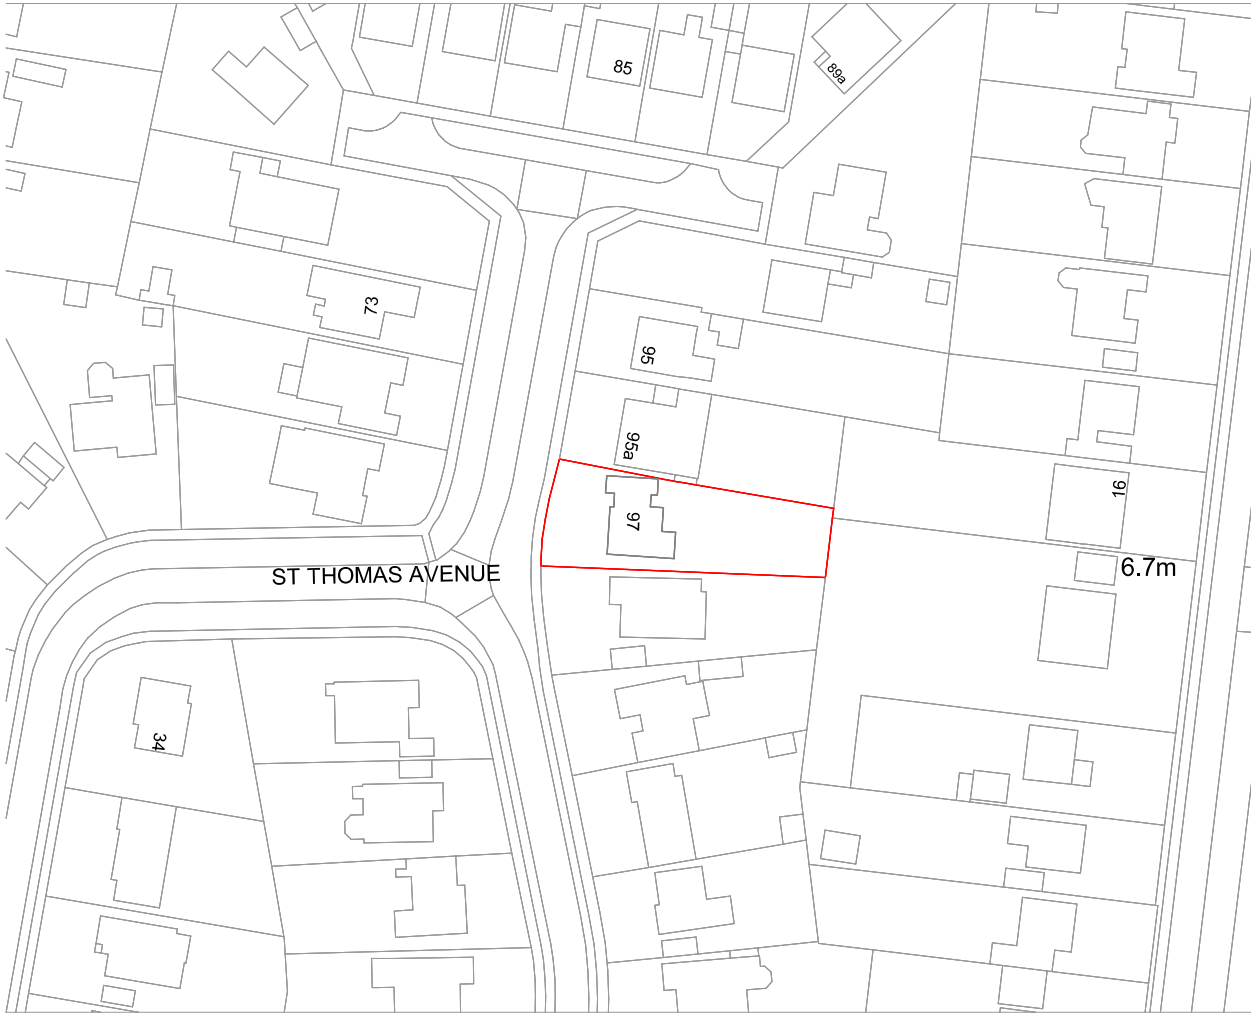


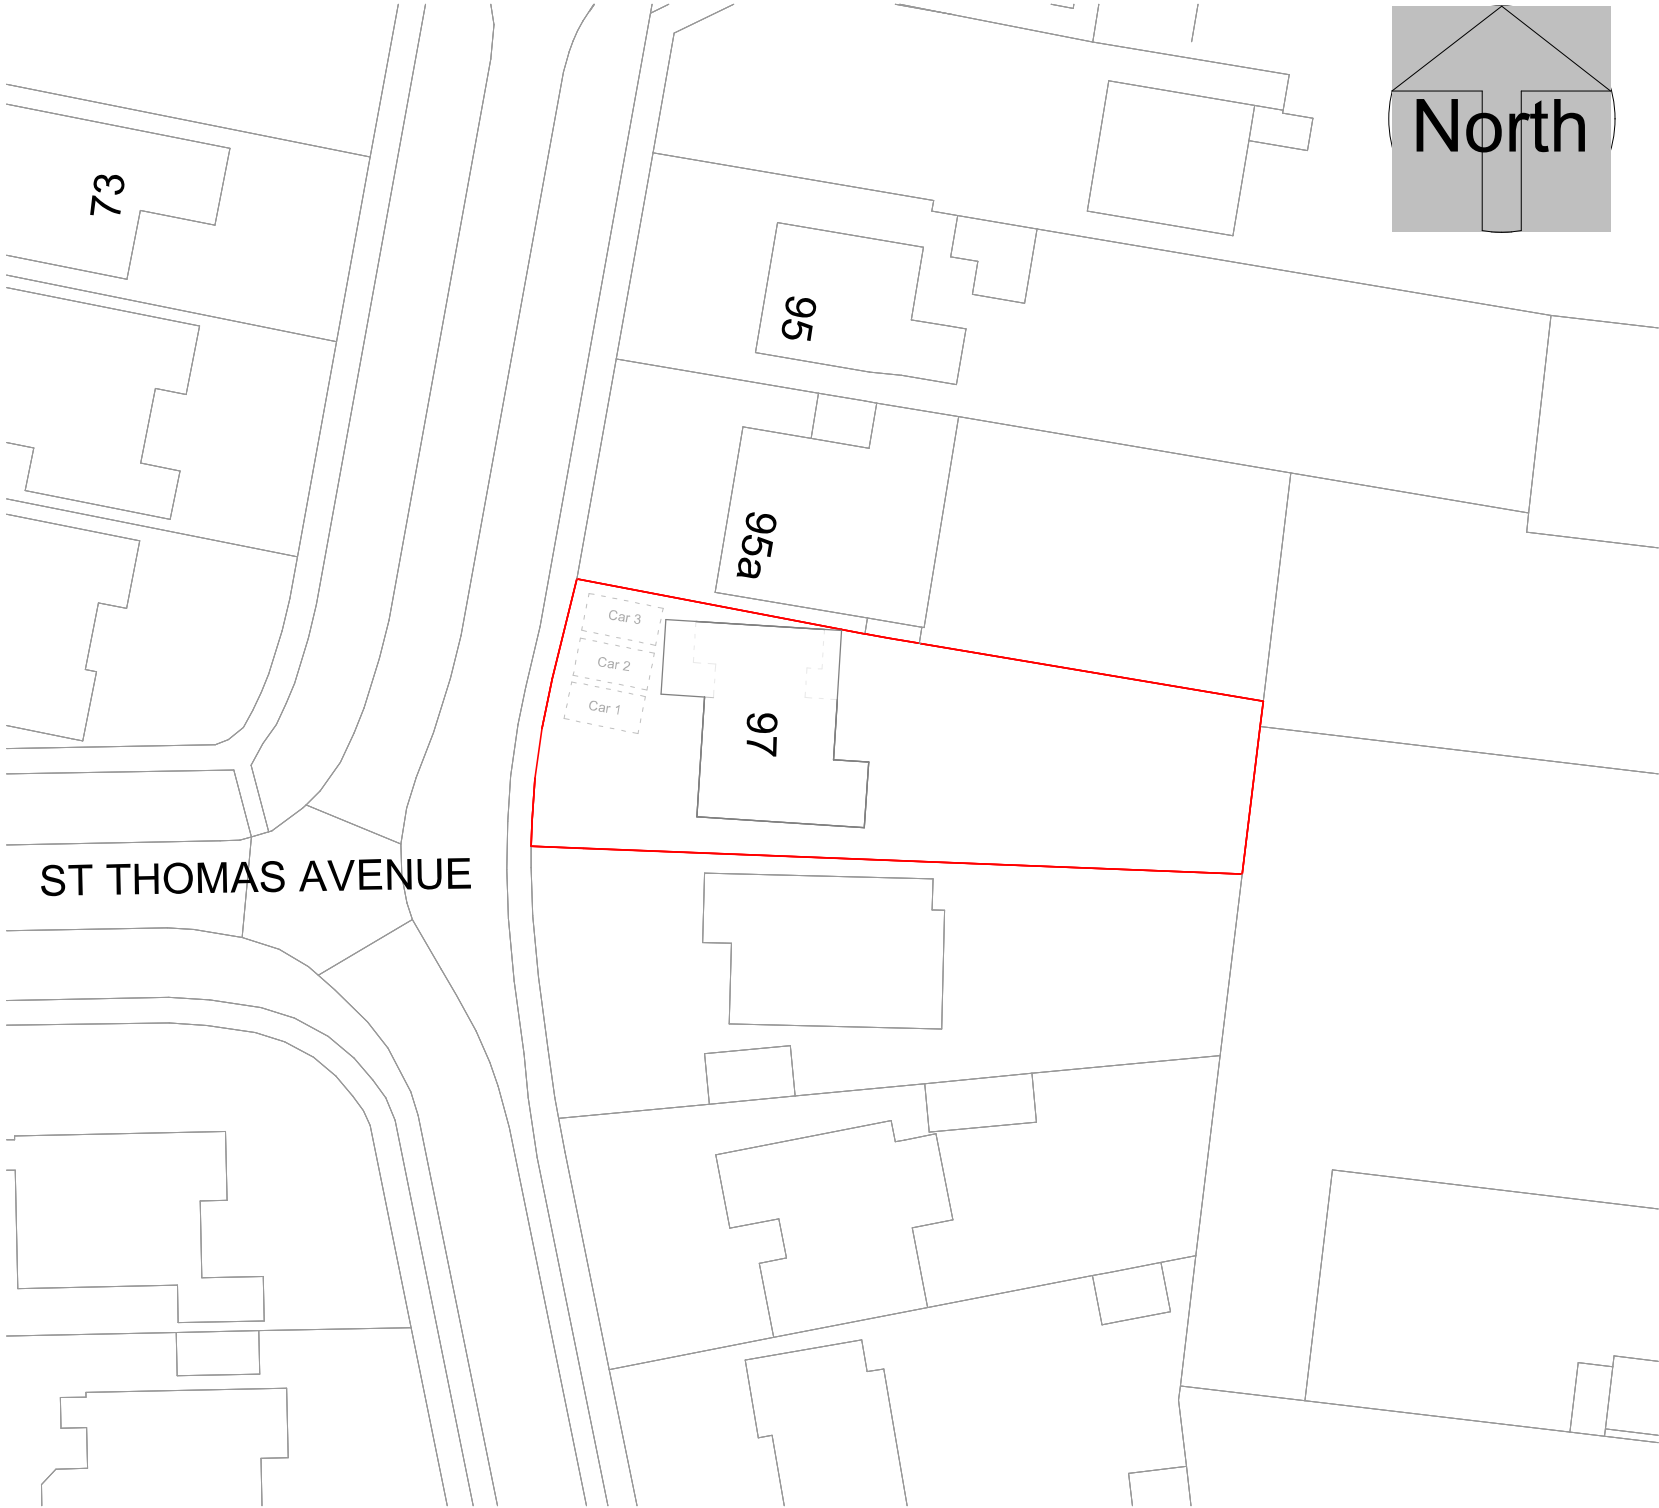


Location Plan

1:1250

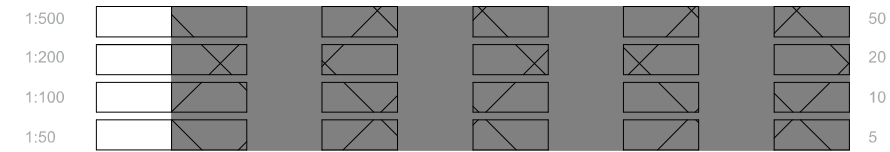

Block Plan

1:500

 

ReQuestAPlan
Map number: TQRQM22265145912952
Title: 97 ST. THOMAS AVENUE, HAYLING ISLAND, PO11 0EU
Map Produced for: Parkers Design
© Crown copyright and database rights 2022 OS 100042766



All measurement to be checked on site prior to any commentment (C) Copyright of Parkers Design (Southern) Limited. Any reproduction of these drawings will require written authority from the copyright owner. Parkers Design Limited - The Studio @ 90, PO9 2PR www.pexd.co.uk - info@parkersdesign.com - 07776 008822	PROJECT		CLIENT	
	97 St. Thomas Avenue PO11 0EU		Tierney	
	SHEET		Date	Issue Date
	Site Plan		Scale (@ A3)	As indicated
		Drawn by	SW	DRAWING NUMBER
		Checked by	SR	P 3 v3