


Floor Plan

PLOT No.
As Drawn - Refer to the site layout

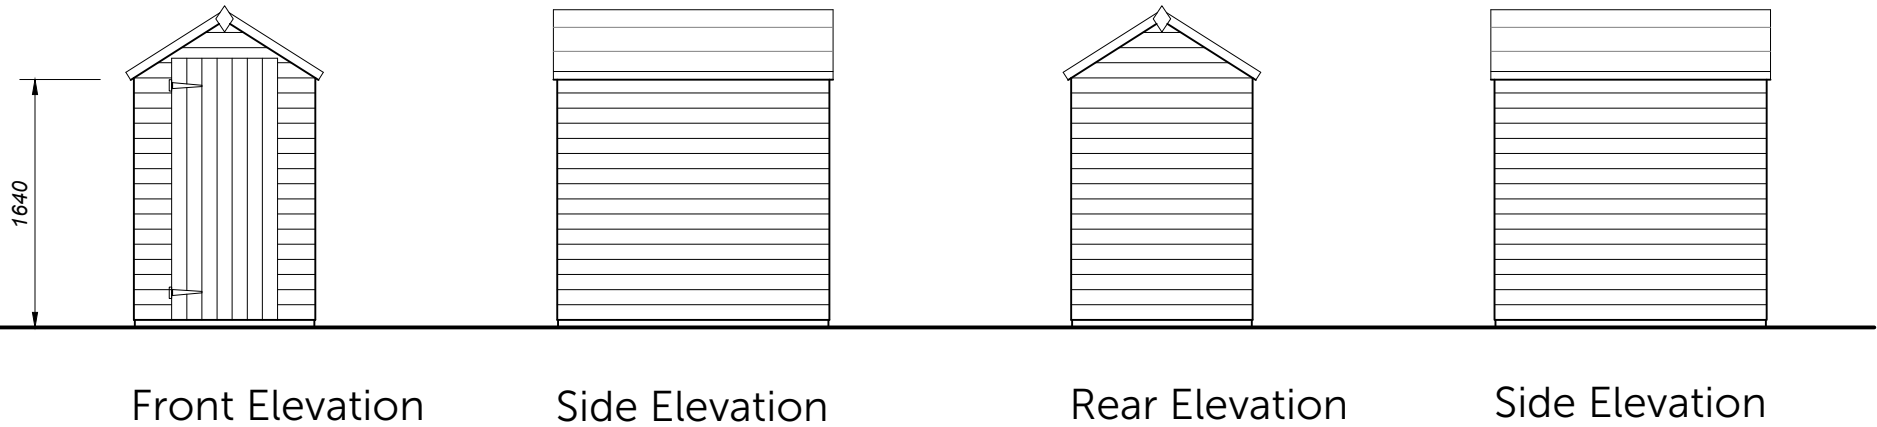

Romsey Office		Portishead Office		Rev	Description	Date	Au	Ch
Building 300, The Grange, Romsey Road, Michelmersh, Romsey, Hampshire, SO51 0AE T:01794 367703 F:01794 367276		Unit 5, Middle Bridge Business Park, Bristol Road, Portishead, Bristol, BS20 6PN T:01275 407000 F:01794 367276		A	Planning issue.	20.09.23	MWP	CMI

Project	Southleigh Park, Havant		
Drawing	Timber Shed Floor Plans and Elevations		
Client	Bargate Homes		
Job no.	BARG230130	Date	Sept. 2023
Dwg no.	SHD.01.pe	Rev.	A
Author	MWP	Checker	
Status	PLANNING	Scale	1:100 at A3
Client ref.		Office	Romsey

