
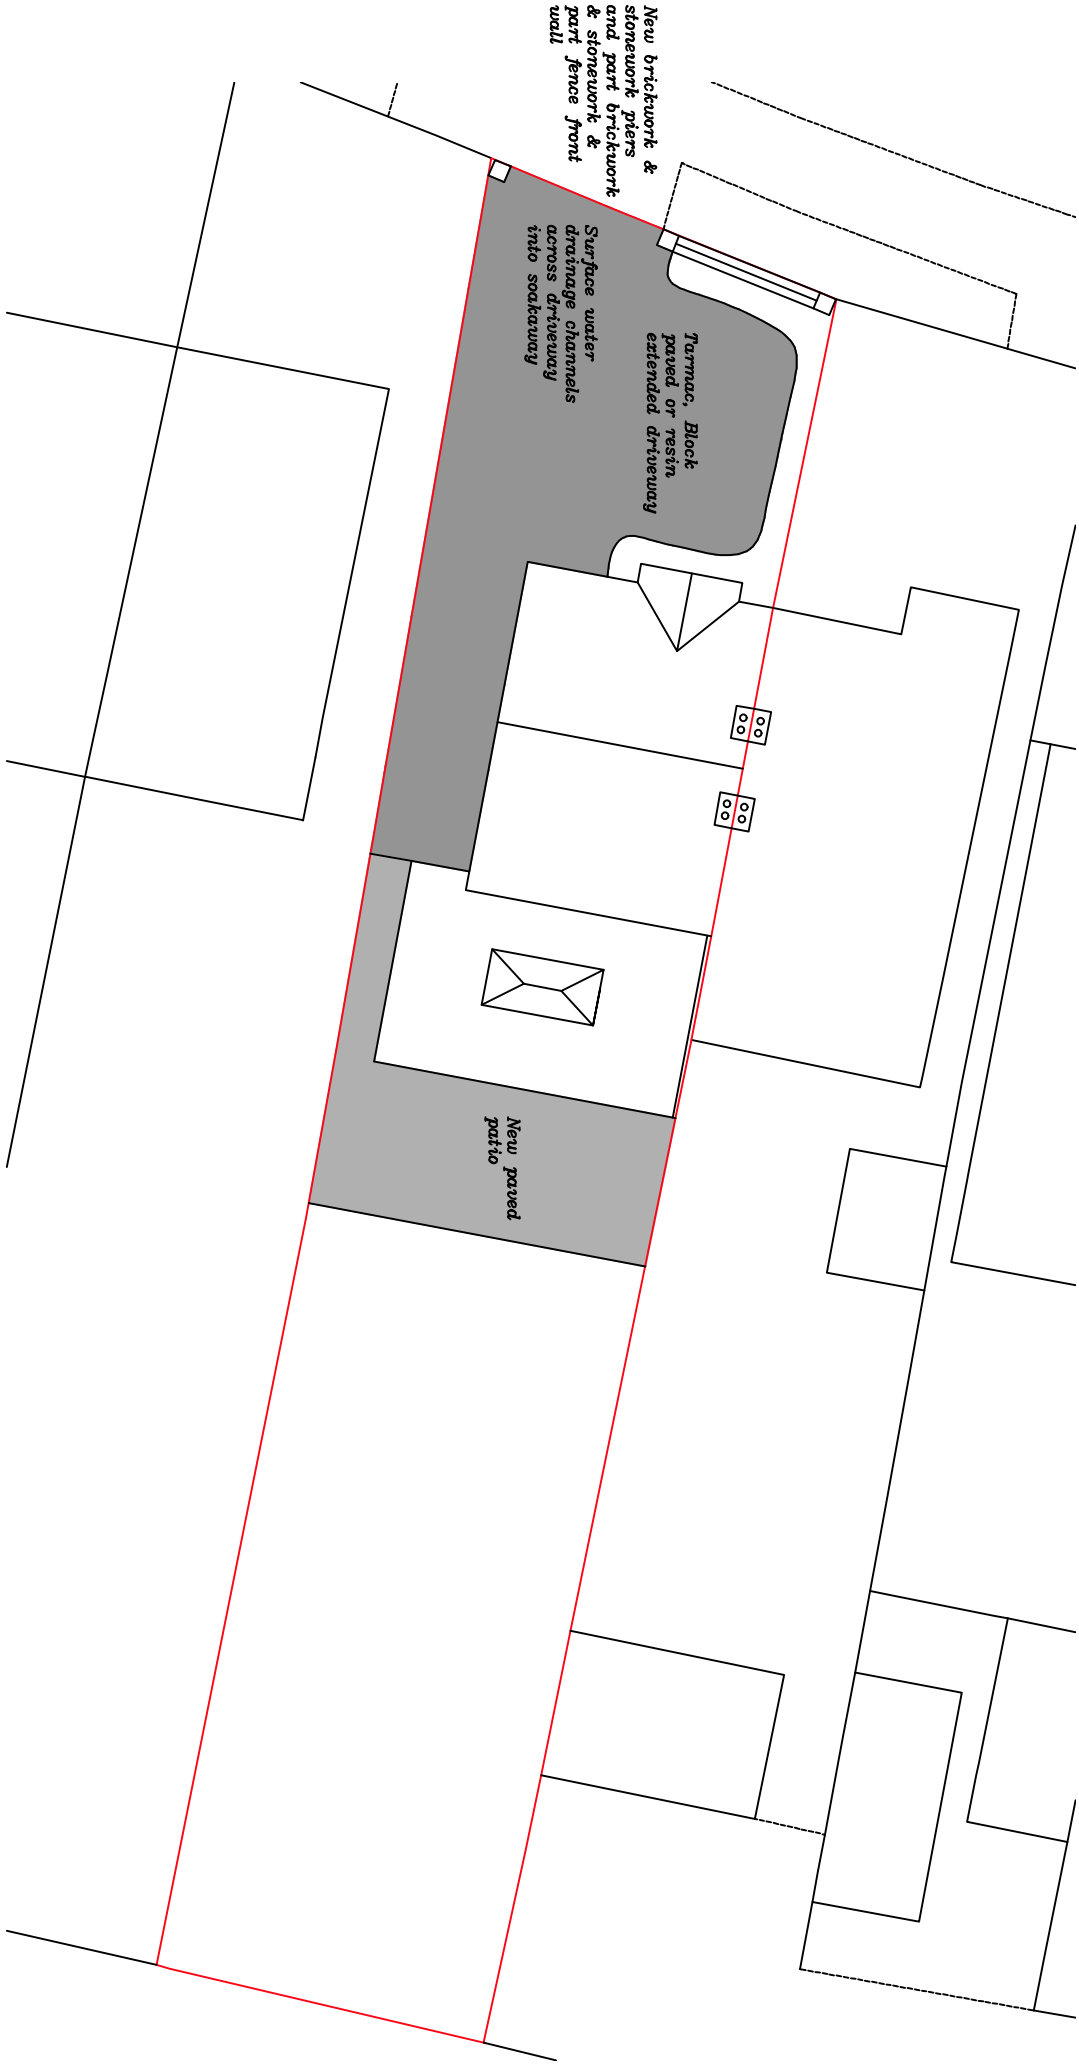


NB
(1) FIGURED DIMENSIONS MUST BE TAKEN IN
PRESENCE TO CALLED DIMENSIONS AND SITE
DIMENSIONS ARE TO BE CHECKED BEFORE WORK
IS PUT IN HAND.
(2) OS DATA REPRODUCED UNDER LICENCE NUMBER
10002982

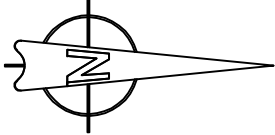

Scale 1:200 @ A3 0m 5m 10m 15m 20m 25m

Project:-
68 London Road
Widley/
Waterhoville
PO7 5AG

Rev:-	Description:-
	Date:-

Title:- Proposed Site Plan		
Scale:-	1:200 @ A3	
Date:-	Dwg No:-	Rev:-
22.12.22	200	